



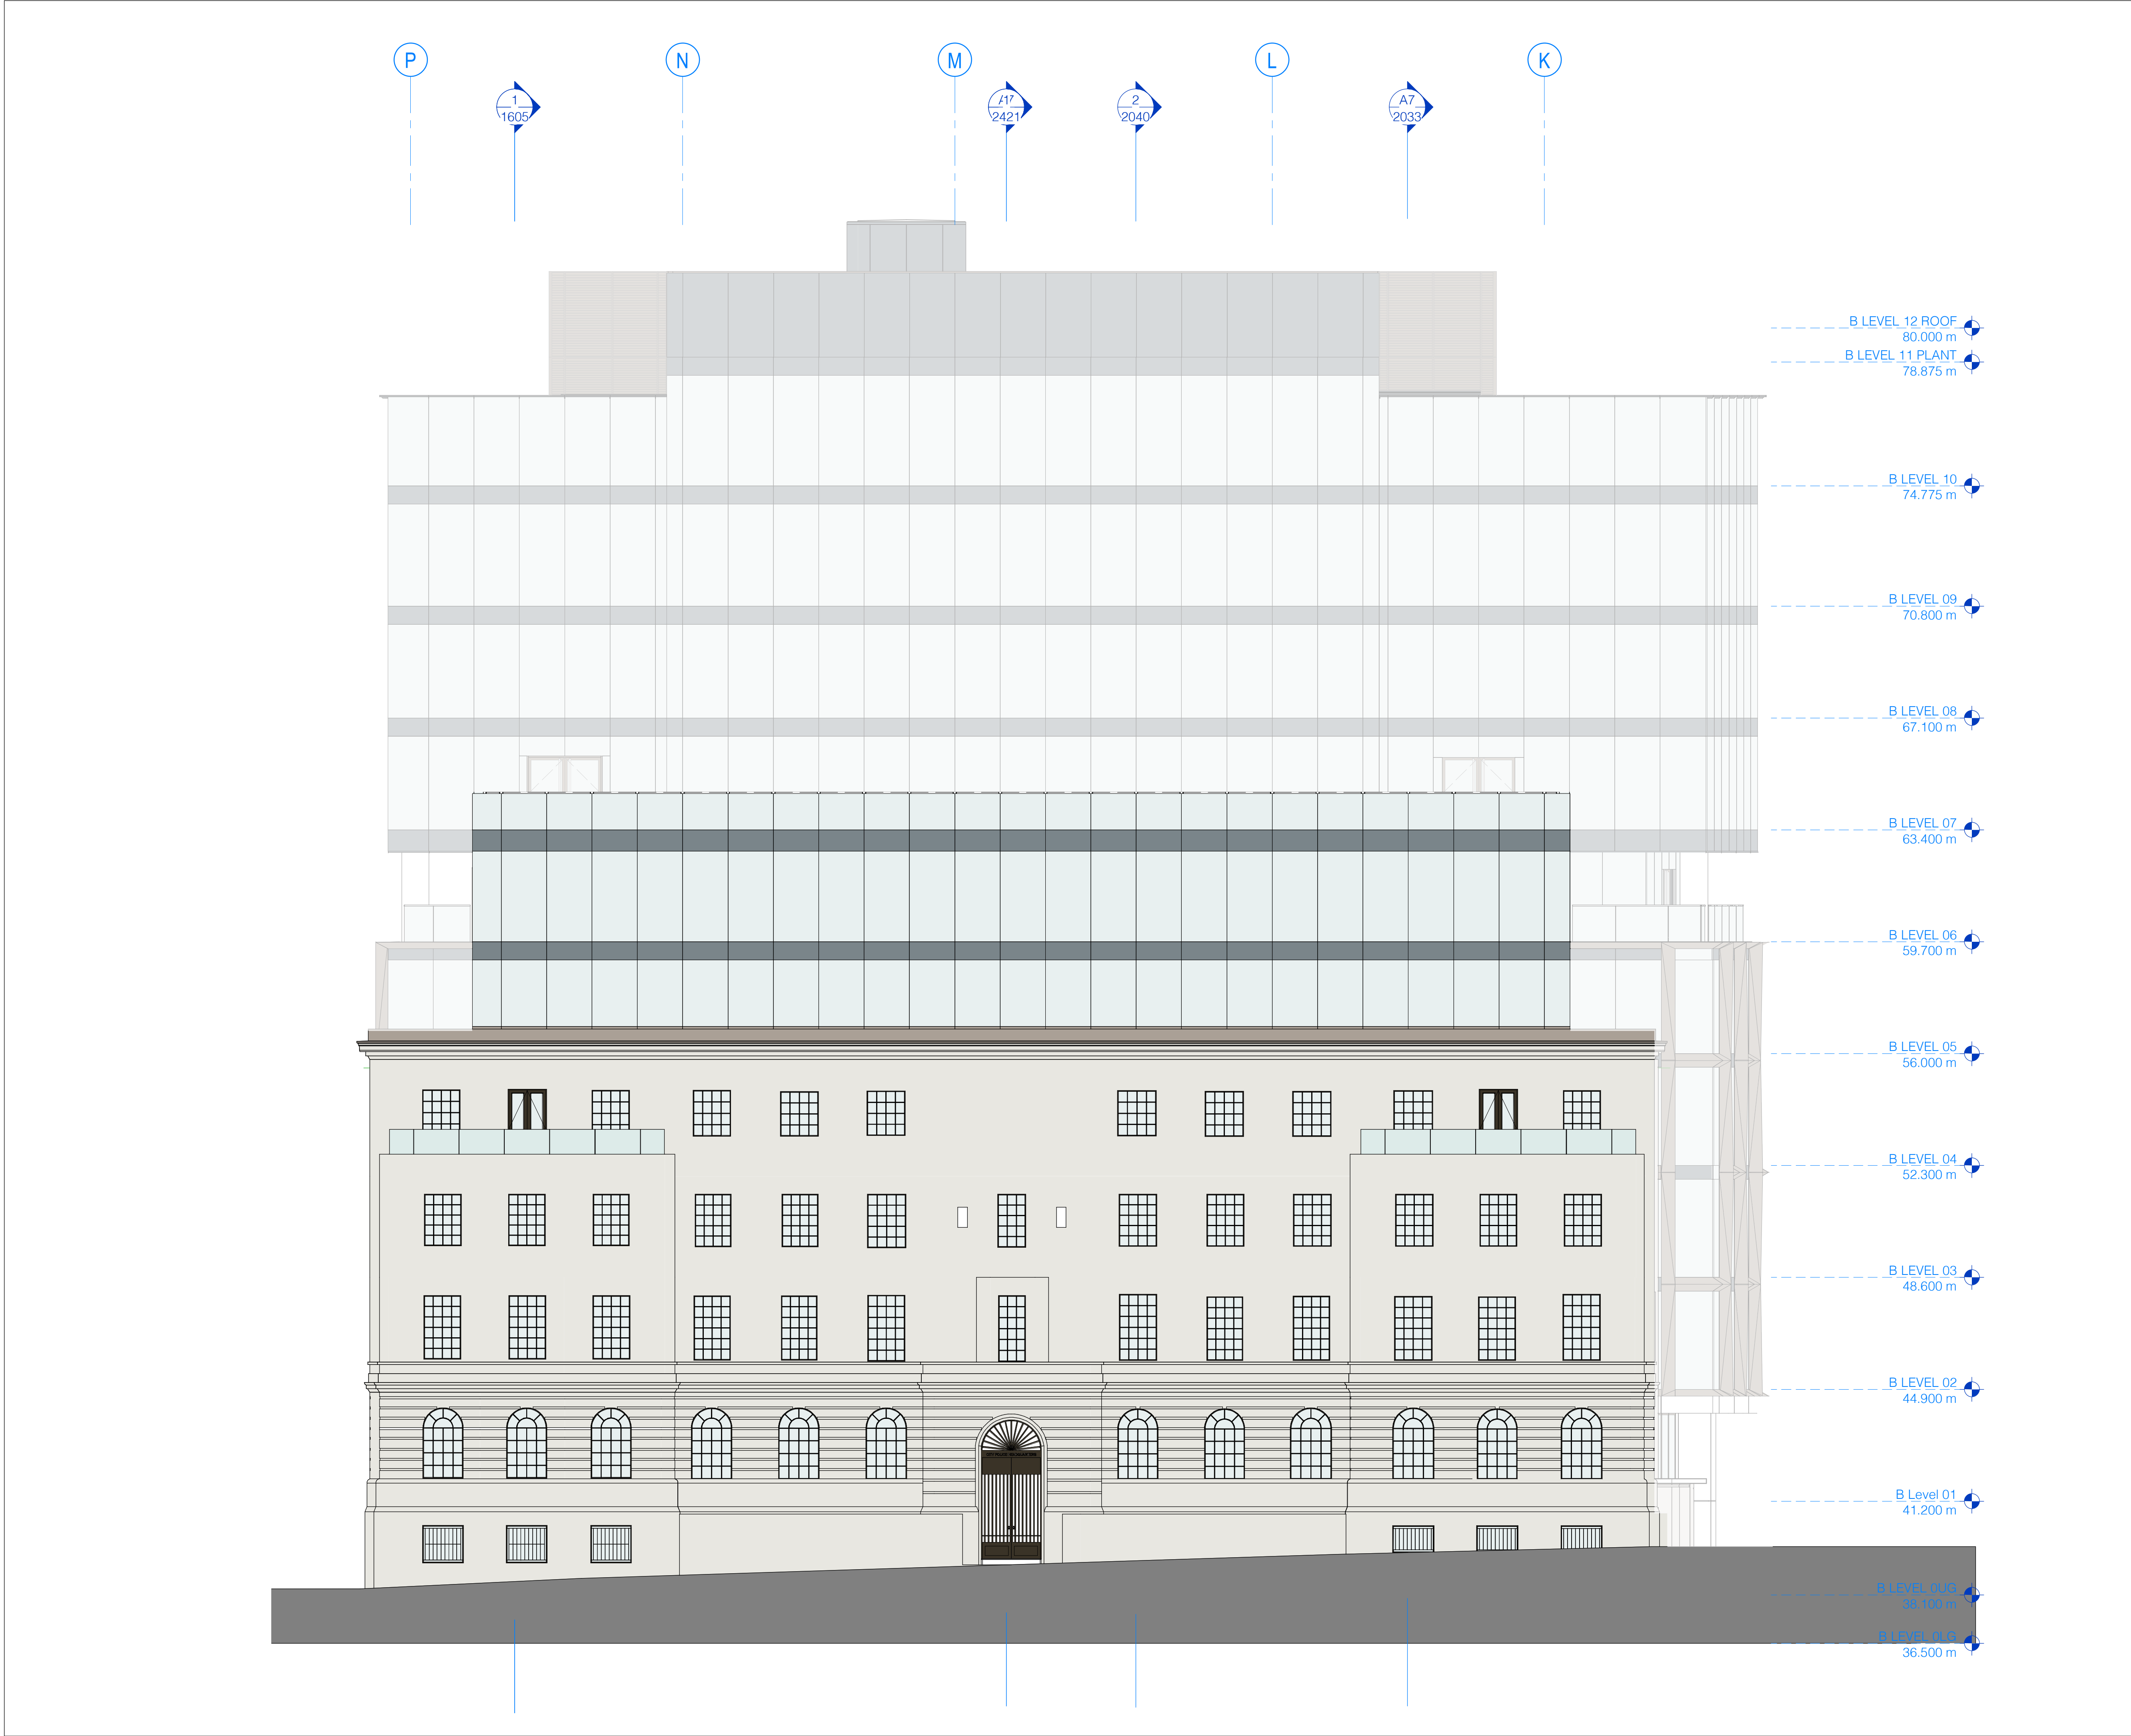

DO NOT SCALE
Work to annotated dimensions only. Read drawings in conjunction with relevant specification, Structural Engineers' and Services Engineers' drawings. Confirm all dimensions before commencement of any work on site or fabrication.

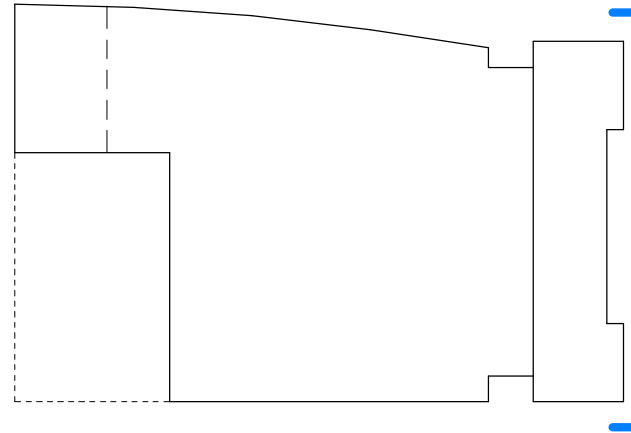

Notes:
Refer to system drawings for spandrel heights

C03	Issued for information following design development.	2022.11.22
C02	Update incorporating Lvl 02 bridge link and glass wall over Police Station	2022.08.10
C01	Team Issue	2022.07.27
P02	Issue for coordination	2022.06.09
P01	Work Stage 3 Issue	2022.04.14
Rev:	Details:	Date:

client:
ST. MICHAELS + BOWMER KIRKLAND
project:
St. Michaels
job number:
0601
status:
STAGE 4

title:
GA Elevation - Southmill St

scale:
1 : 100
@ A1
drawn by:
HOD

drawing number:
2022

drawing number BS protocol:
63068-HOD-ZZ-ZZ-DR-A-2022

current revision date:
2022.11.22
revision:
C03

SGI Studios
1 Kelso Place
Maroubra NSW 1515
t: +61(0)161 832 9942
e: mail@hodderandpartners.com
w: www.hodderandpartners.com

hodder+partners