



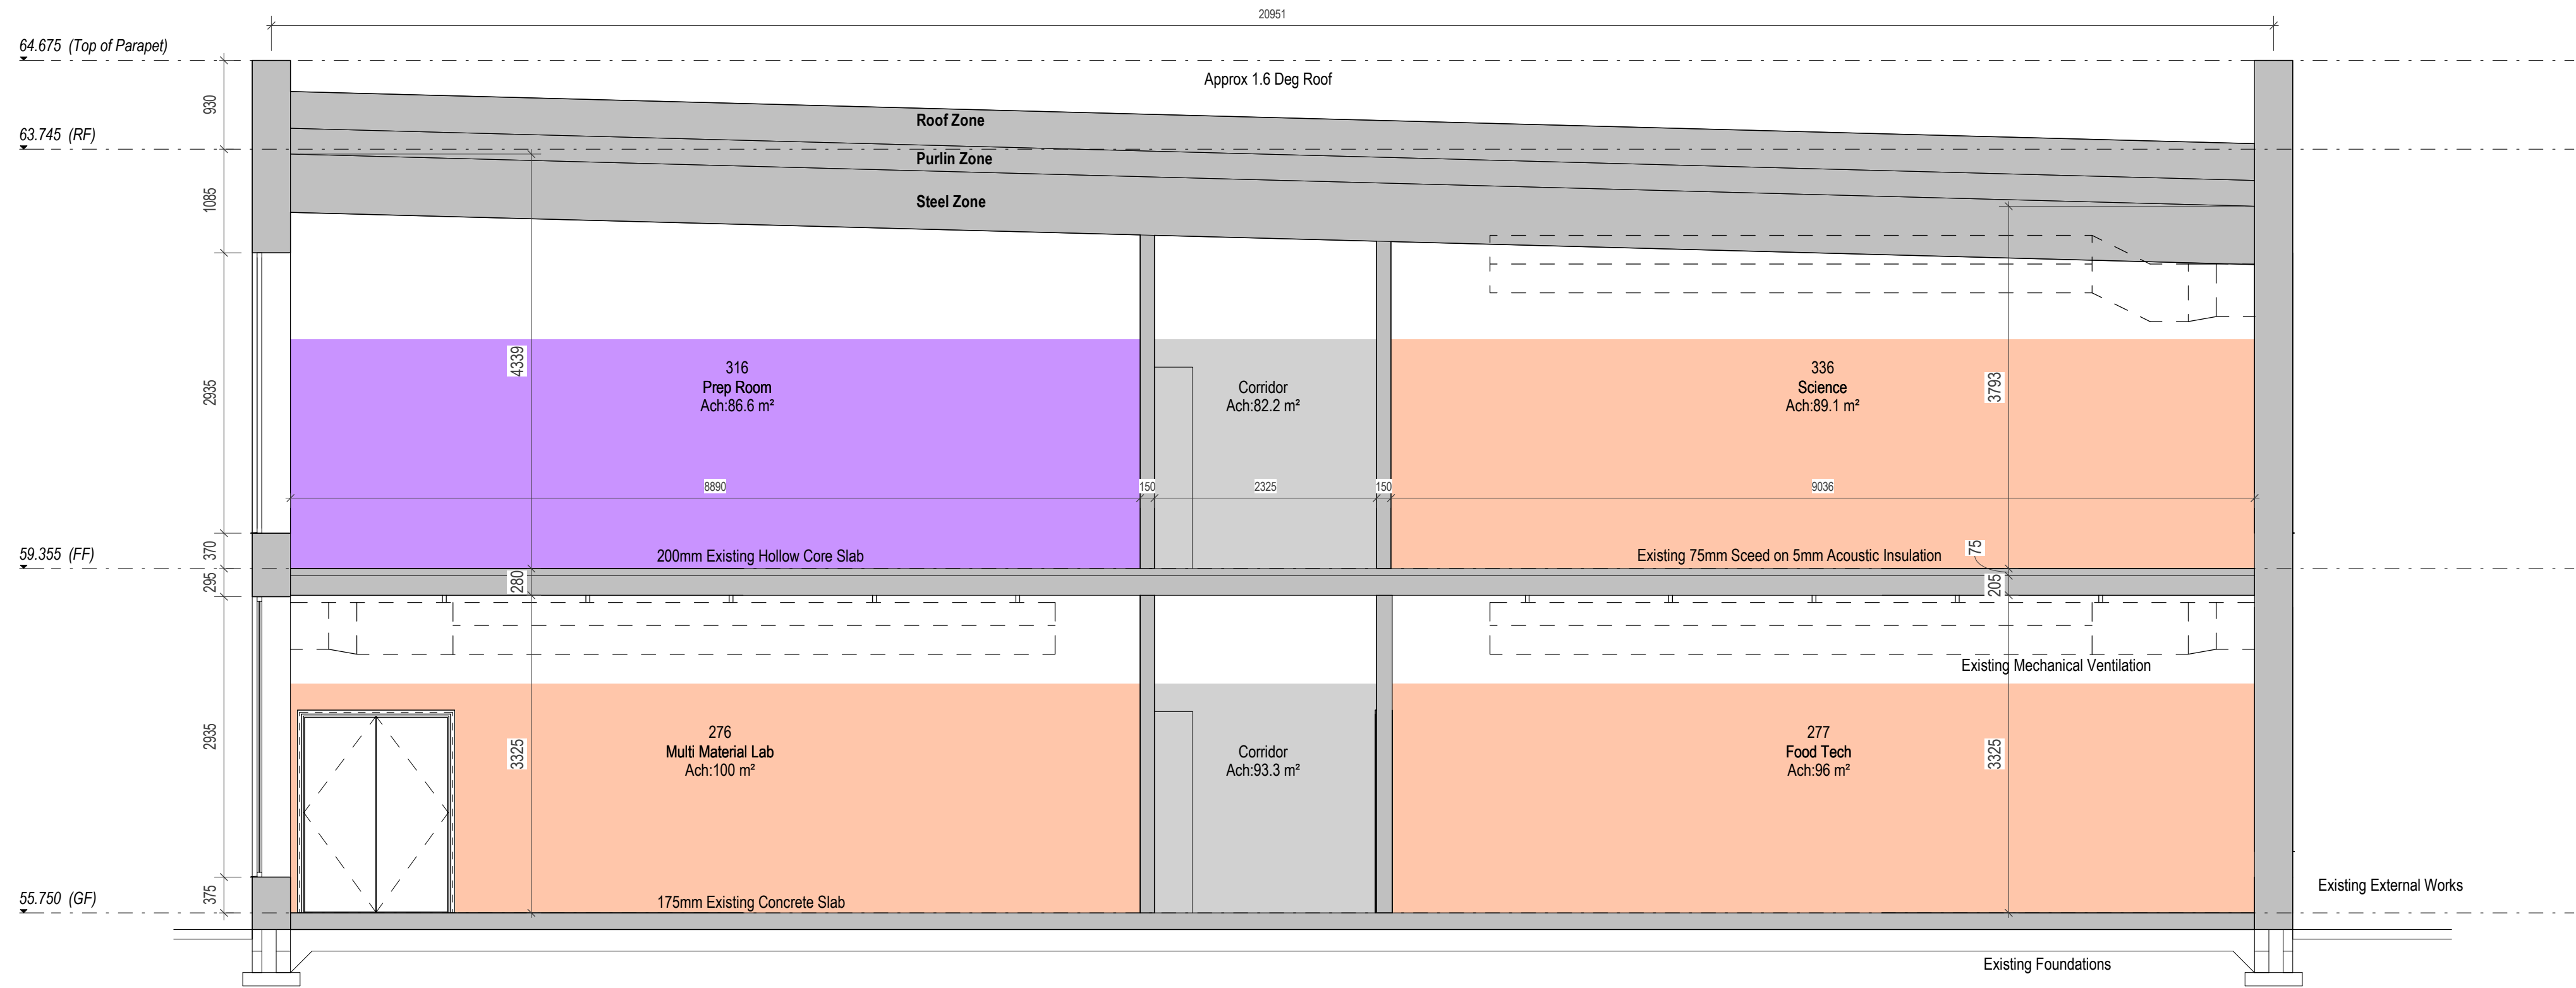

Existing Section 1 - 1

1 : 50

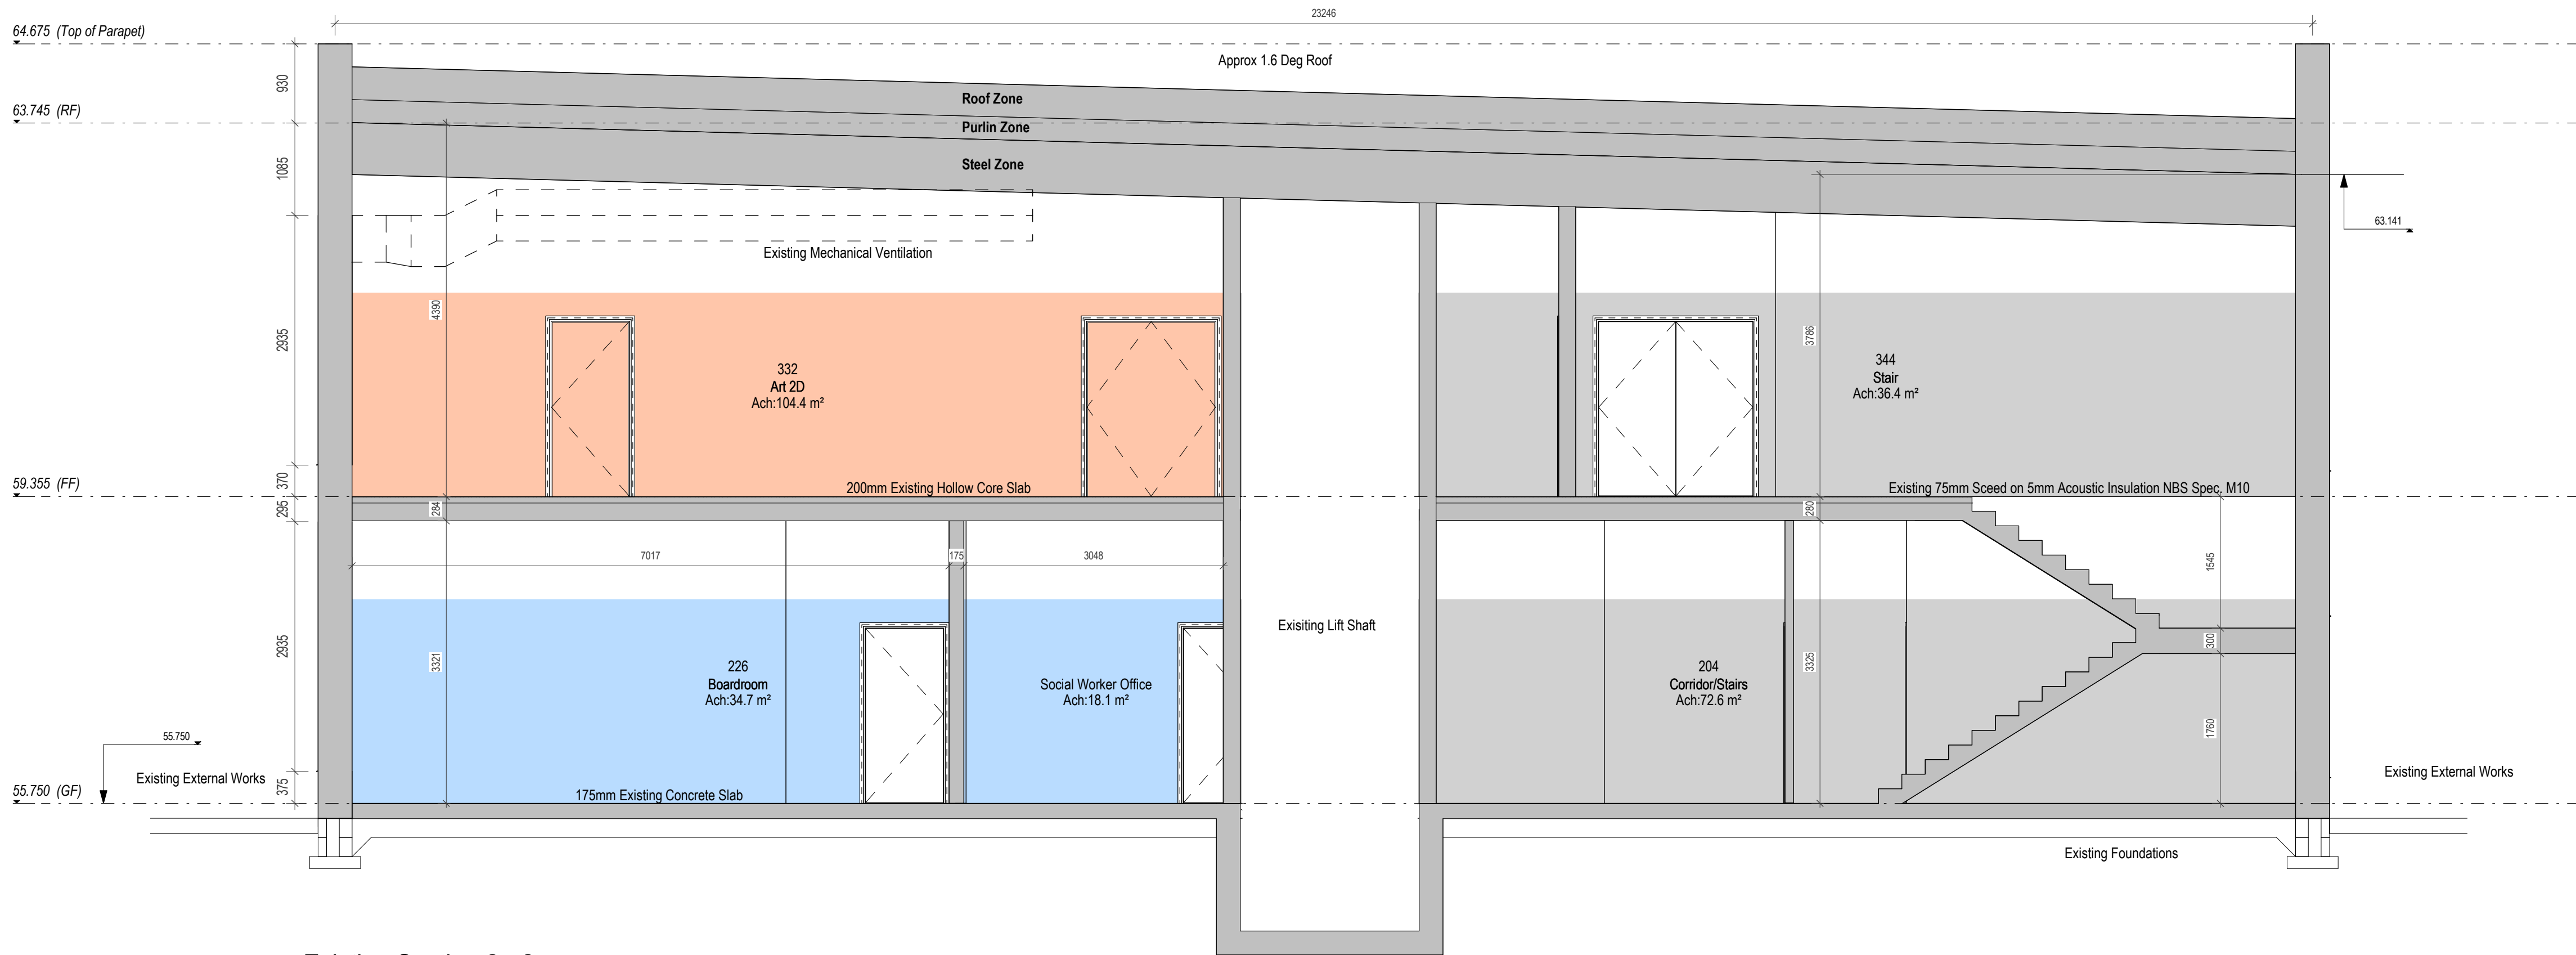

Existing Section 2 - 2

1 : 50

Notes:

- This drawing is copyright.
- Do not scale dimensions from this drawing.
- This drawing is to be read in conjunction with all other relevant drawings.
- All discrepancies on this drawing are to be reported to the architect.
- Do not modify any element of this drawing.
- Use drawing only for purpose(s) issued.
- This drawing may contain colour.

North Point

Scale Bar

0 2m 6m 10m

Scale: 1:200

Key Plan

Hazard

HAZ-xx

To warn of significant hazards or information that is unusual

To be read in conjunction with all other consultant's information

Refer to CDM Schedule XXXX-IBI-WB-XX-SH-A-200-XXXX

The following external model files are included within this drawing:

P01	20/03/23	RIBA Stage 3 Issue	EA	CP
Rev	Date	Revision Notes	Drawn	Review

Logos

Intelligence
Buildings
Infrastructure

www.ibigroup.com

Project
Dixons Newall Green Academy

Drawing Title
Existing GA Sections

Job Number 142037	Date 21/03/2023	Security Classification	Drawn By AJ
Scale@A1 As indicated	Purpose Suitable for Stage Approval	Reviewed By EA	
Drawing Number FS0998-IBI-A-4-XX-D-A-3394	Revision P01	Suitability S4	