


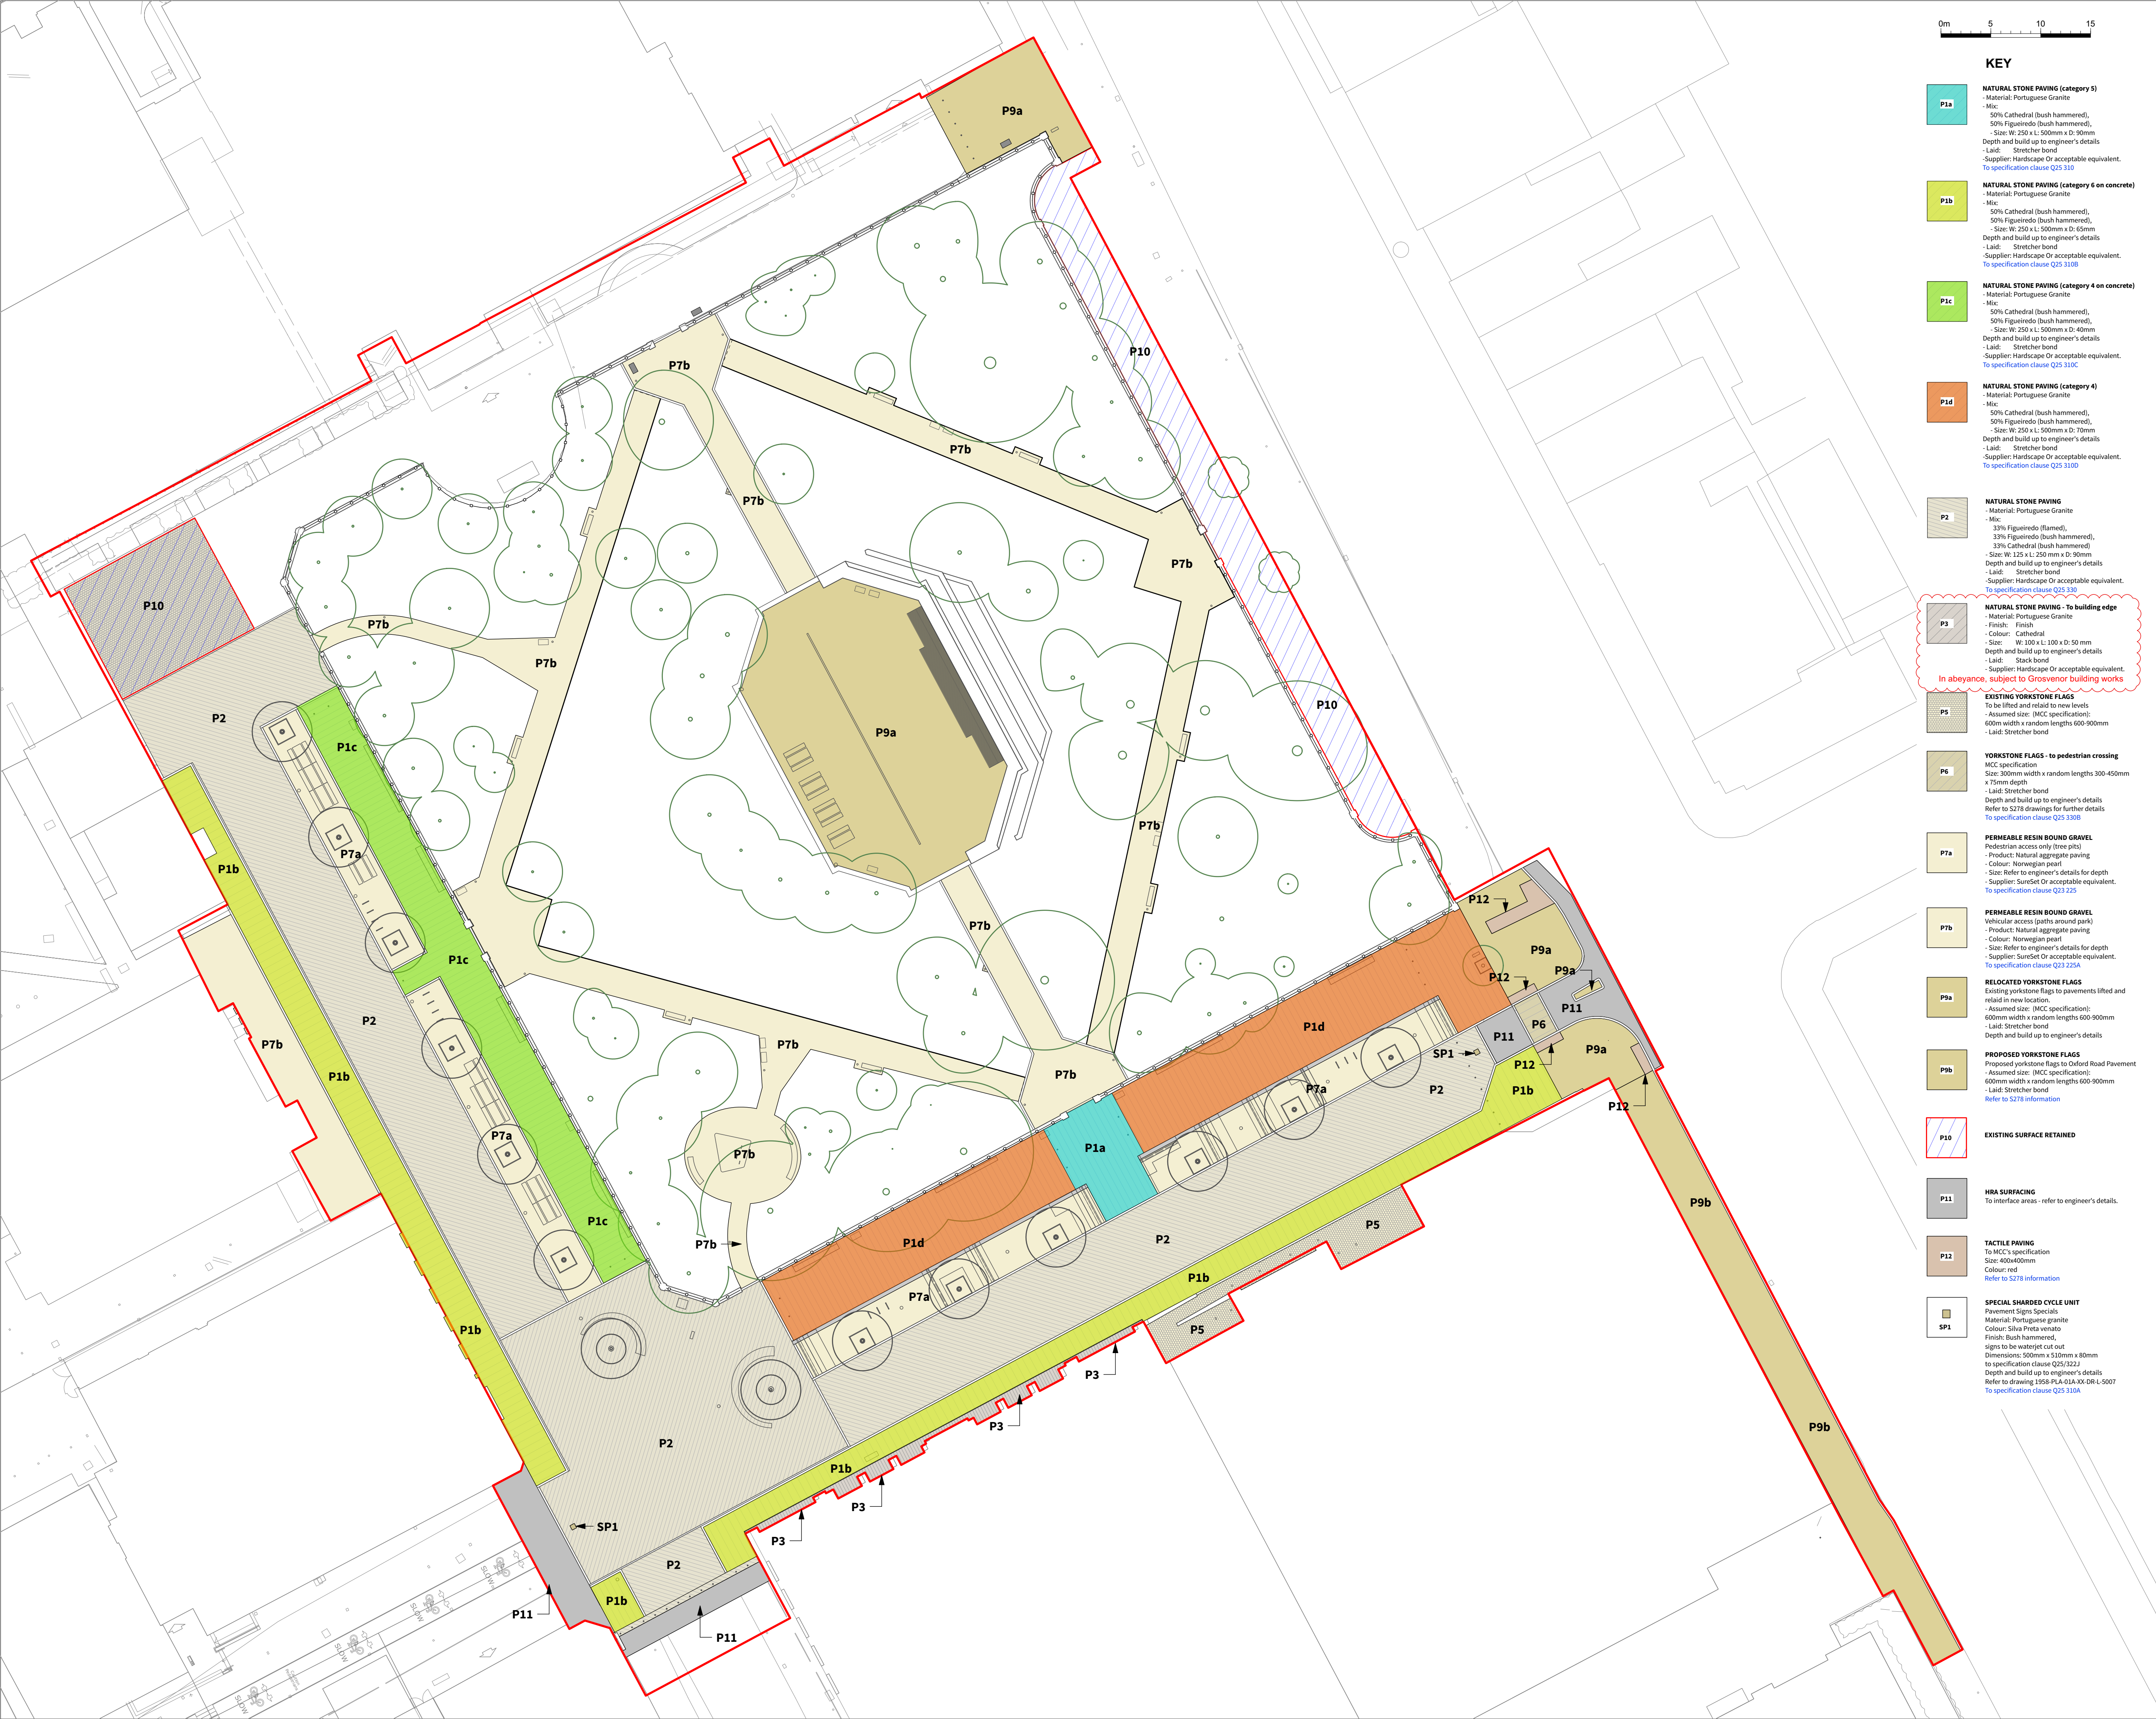

KEY

- P1a

NATURAL STONE PAVING (category 5)
 - Material: Portuguese Granite
 - Mix:
 - 50% Cathedral (bush hammered),
 - 50% Figueiredo (bush hammered),
 - Size: W: 250 x L: 500mm x D: 30mm
 - Depth and build up to engineer's details
 - Laid: Stretcher bond
 - Supplier: Hardscape Or acceptable equivalent.
 - To specification clause Q25 310
- P1b

NATURAL STONE PAVING (category 6 on concrete)
 - Material: Portuguese Granite
 - Mix:
 - 50% Cathedral (bush hammered),
 - 50% Figueiredo (bush hammered),
 - Size: W: 250 x L: 500mm x D: 65mm
 - Depth and build up to engineer's details
 - Laid: Stretcher bond
 - Supplier: Hardscape Or acceptable equivalent.
 - To specification clause Q25 310B
- P1c

NATURAL STONE PAVING (category 4 on concrete)
 - Material: Portuguese Granite
 - Mix:
 - 50% Cathedral (bush hammered),
 - 50% Figueiredo (bush hammered),
 - Size: W: 250 x L: 500mm x D: 40mm
 - Depth and build up to engineer's details
 - Laid: Stretcher bond
 - Supplier: Hardscape Or acceptable equivalent.
 - To specification clause Q25 310C
- P1d

NATURAL STONE PAVING (category 4)
 - Material: Portuguese Granite
 - Mix:
 - 50% Cathedral (bush hammered),
 - 50% Figueiredo (bush hammered),
 - Size: W: 250 x L: 500mm x D: 70mm
 - Depth and build up to engineer's details
 - Laid: Stretcher bond
 - Supplier: Hardscape Or acceptable equivalent.
 - To specification clause Q25 310D
- P2

NATURAL STONE PAVING
 - Material: Portuguese Granite
 - Mix:
 - 33% Figueiredo (flamed),
 - 33% Figueiredo (bush hammered),
 - 33% Cathedral (bush hammered)
 - Size: W: 125 x L: 250mm x D: 30mm
 - Depth and build up to engineer's details
 - Laid: Stretcher bond
 - Supplier: Hardscape Or acceptable equivalent.
 - To specification clause Q25 310
- P3

NATURAL STONE PAVING - To building edge
 - Material: Portuguese Granite
 - Finish: Finish
 - Colour: Cathedral
 - Size: W: 100 x L: 100 x D: 50 mm
 - Depth and build up to engineer's details
 - Laid: Stack bond
 - Supplier: Hardscape Or acceptable equivalent.

In abeyance, subject to Grosvenor building works
- P5

EXISTING YORKSTONE FLAGS
 - To be lifted and relaid to new levels
 - Assumed size: (MCC specification): 600mm width x random lengths 600-900mm
 - Laid: Stretcher bond
- P6

YORKSTONE FLAGS - To pedestrian crossing
 - MCC specification
 - Size: 300mm width x random lengths 300-450mm x 75mm depth
 - Laid: Stretcher bond
 - Depth and build up to engineer's details
 - Refer to S278 drawings for further details
 - To specification clause Q25 330B
- P7a

PERMEABLE RESIN BOUND GRAVEL
 - Product: Natural aggregate paving
 - Colour: Norwegian pearl
 - Size: Refer to engineer's details for depth
 - Supplier: SureSet Or acceptable equivalent.
 - To specification clause Q23 225
- P7b

PERMEABLE RESIN BOUND GRAVEL
 - Vehicular access (paths around park)
 - Product: Natural aggregate paving
 - Colour: Norwegian pearl
 - Size: Refer to engineer's details for depth
 - Supplier: SureSet Or acceptable equivalent.
 - To specification clause Q23 225A
- P9a

RELOCATED YORKSTONE FLAGS
 - Existing yorkstone flags to pavements lifted and relaid in new location.
 - Assumed size: (MCC specification): 600mm width x random lengths 600-900mm
 - Laid: Stretcher bond
 - Depth and build up to engineer's details
- P9b

PROPOSED YORKSTONE FLAGS
 - Proposed yorkstone flags to Oxford Road Pavement
 - Assumed size: (MCC specification): 600mm width x random lengths 600-900mm
 - Laid: Stretcher bond
 - Refer to S278 information
- P10

EXISTING SURFACE RETAINED
- P11

HRA SURFACING
 - To interface areas - refer to engineer's details.
- P12

TACTILE PAVING
 - To MCC's specification
 - Size: 400x400mm
 - Colour: red
 - Refer to S278 information
- SP1

SPECIAL SHARDED CYCLE UNIT
 - Pavement Signs Specials
 - Material: Portuguese granite
 - Colour: Silver Presta venato
 - Finish: Bush hammered,
 - signs to be waterjet cut out
 - Dimensions: 500mm x 510mm x 60mm
 - to specification clause Q25/322J
 - Depth and build up to engineer's details
 - Refer to drawing 1058-PLA-01A-XX-DR-L-5007
 - To specification clause Q25 310A

THIS DRAWING IS COPYRIGHT PROTECTED AND MAY NOT BE REPRODUCED IN WHOLE OR PART WITHOUT WRITTEN AUTHORITY FROM THE OWNER.

- NOTES:
1. Do not scale from this drawing.
 2. Always work to noted dimensions.
 3. All dimensions are in millimetres unless otherwise stated.
 4. All setting out, levels and dimensions to be agreed on site.
 5. The dimensions of all materials must be checked on site before being laid out.
 6. This drawing must be read with the relevant specification clauses and detail drawings.
 7. Order of construction and setting out to be agreed on site.

S4-P11	17-01-23	PCSA	SAB	LH
Revision	Date	Description	Drawn	Apprvd.



Planit I.E. Limited
E: info@planit-ie.com W: planit-ie.com
MANCHESTER
2 Back Grafton St., Altrincham, WA14 1DY
T: 0161 928 9281
LONDON
Unit 6 Waterside, 44-48 Wharf Road, London, N1 7UX
T: 0207 253 5678
LIVERPOOL
Tempest 5.3, 12 Tithebarn Street, Liverpool, L2 2DT
T: 0151 363 1230

Client	Manchester Metropolitan University			
Project	MMU Landscape Masterplan, Manchester			
Drq Title	Hardworks Phase 1A			
Created on	Created by	Approved by		
13.02.20	SR	LH		
Scale	Size	Workstage		
1:300	A1	Stage 4		
Drq No.	Suitability		Revision	
1958-PLA-01A-XX-DR-L-1000	S4		P11	