




MATERIAL LOCATION REFERENCE ELEVATIONS

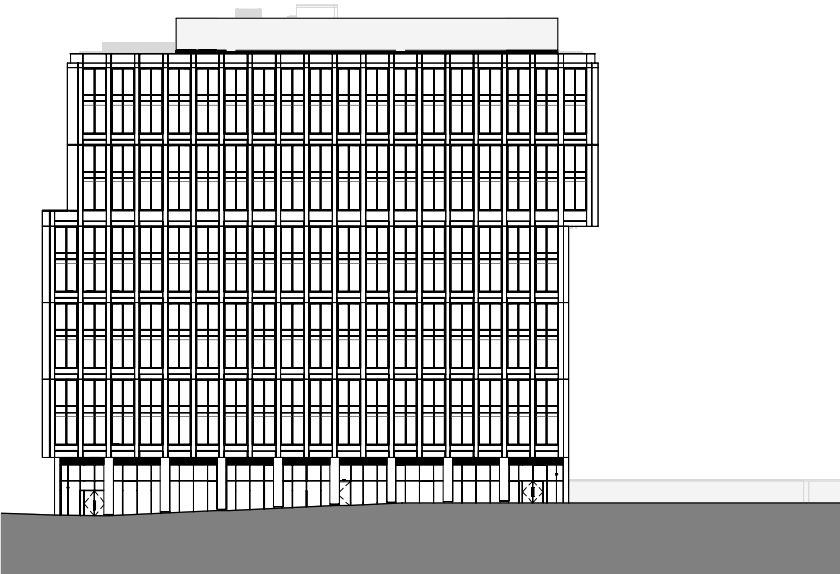


East Elevation (Beswick Row)

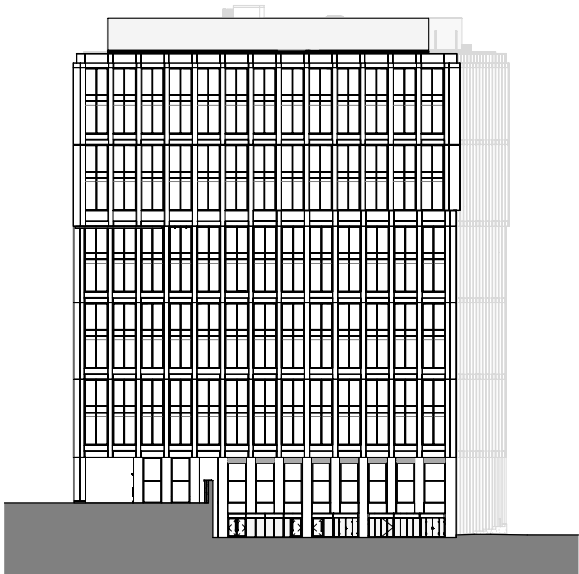

North Elevation (Service Yard)

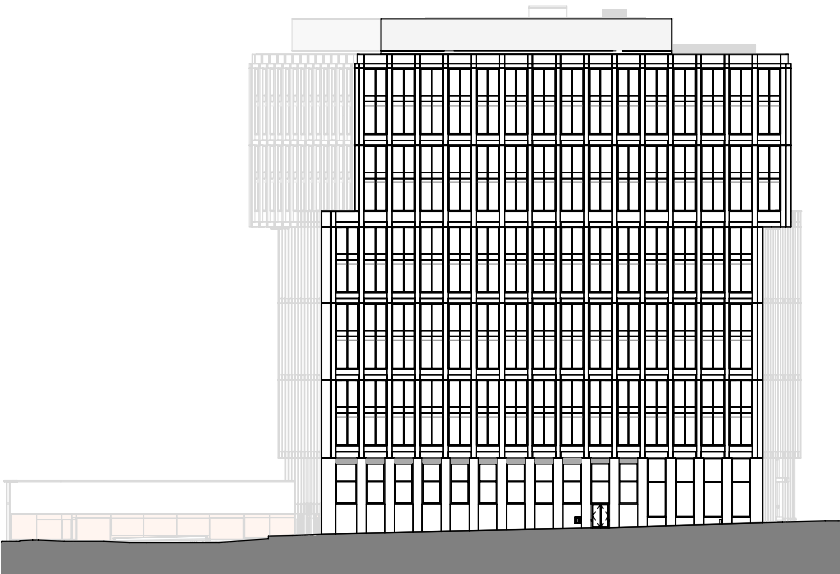

West Elevation (Corporation Street)

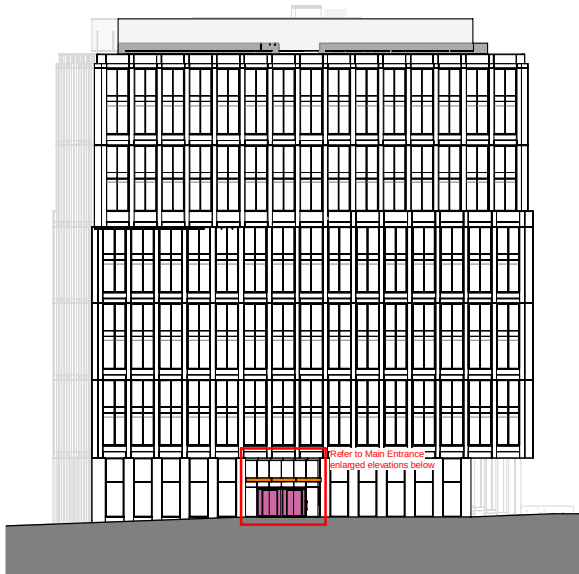

South Elevation (Miller Street)

MAIN ENTRANCE - ENLARGED REFERENCE ELEVATIONS & REFLECTED SOFFIT PLAN



Main Entrance Elevation A Main Entrance Elevation B Main Entrance Elevation C

MATERIAL

Facade type	Aluminium rainscreen panel / sheet forming canopy cladding
Colour/Finish	Anodised Analok 545 Bronze
General Location	Main entrance canopy, recess reveal walls & soffit and Level 10 Roof Terrace walls & soffit

Illustrative Sample Images



Anodised aluminium Analok 545 Bronze finish

MATERIAL

Facade type	Glazed revolving door system
Manufacturer	Dormakaba
Product Reference	Talos RDR S01 Fully-Automatic Revolving Door (RC2 Certified)
Colour/Finish	Aluminium framing - polyester powder coated to RAL 7016
General Location	Main entrance

Illustrative Sample Images



RAL 7016 PPC finish to revolving door framing

KEYPLAN
Roof Level

ISSUED FOR INFORMATION AS PART OF CONSTRUCTION ISSUE
THIS IS NOT AN AS-BUILT DRAWING

This drawing is copyright. Do not scale off dimensions. All dimensions to be checked on site by contractor. Contractor to report any dimensional discrepancies, errors or omissions prior to commencing on site.

Rev	Date	Description
P01	02/09/2020	First Issue - Planning Materials Samples
P02	15/03/2021	Planning Materials Samples Update
C01	01/11/2022	Planning Condition Submission

Client	Contractor
 MEPC HERMES INVESTMENT MANAGEMENT	 BOWMER KIRKLAND

Contract Drawing Code
N/A

Project Title
NOMA - 4 Angel Square
Miller Street, Manchester

Drawing Title
Building Material Samples
Aluminium Rainscreen Cladding & Revolving Door

Status
FOR CONSTRUCTION

Job No	Scale	Revision
10257	NTS@ A1	C01

Drawing Code
NP4-SHP-21-ZZ-DR-A-6104

simpsonhaugh

Manchester
+44 (0)161 835 2345

London
+44 (0)20 7549 4000

© SimpsonHaugh and Partners 2022