





Raised Aluminium or Steel edging to boundary planters, powder coated finish



Vertical slat treated timber fence

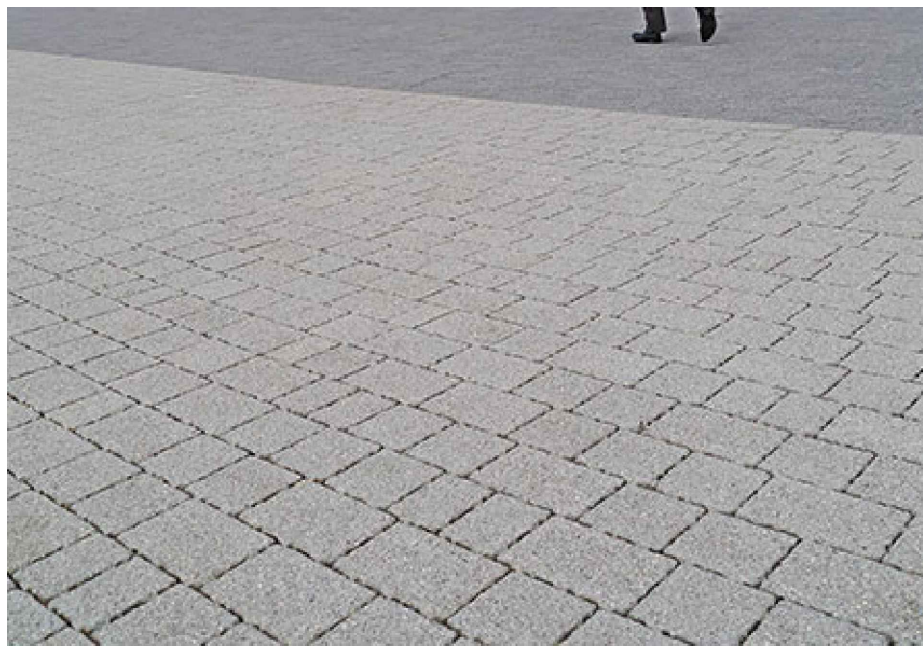

Permeable concrete block paving with natural stone aggregate surface finish

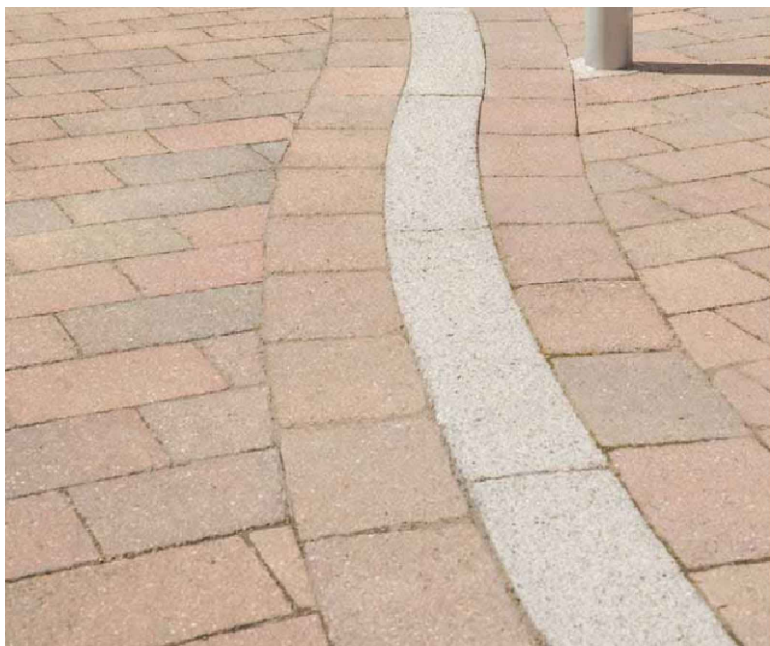

Flush concrete conservation kerb edging

LEGEND

HARD LANDSCAPE - Surfacing & Edgings

- Tarmacadam Surface**
To tie into existing highway at entrance of site to engineer's detail
- Markings**
Road markings to client branding, accessible bays demarcated by sign posts
- Permeable Block Paving**
Marshall's Myriad Priora block paving or similar approved. 200 x 200 x 80mm. Colour to be beige / white tones. Laid in radial pattern from centre circle of roundabout
- Permeable Block Paving**
Marshall's Myriad Priora block paving or similar approved. 200 x 200 x 80mm. Colour to be dark grey / silver tones. Laid in radial pattern from centre circle of roundabout
- Raised Kerb**
Marshall's pre-cast conservation kerb, 125 x 255 x 915mm, BN. Laid with 100mm upstand.
- Flush Kerb**
Marshall's pre-cast conservation kerb, 125 x 150 x 915mm, BN. Laid flush.

HARD LANDSCAPE - Boundaries

- Raised Planters**
Raised aluminium edging 400mm height to boundary planting, powder coated finish in black
- Proposed Timber Fence**
Vertical timber batten fence 1.8m height, planed vertical rails 45mm x 15mm treated timber fixed to timber posts


LANDSCAPE FEATURES

- Proposed Bollard**
Bollard to end of parking bays to ensure clear footpath access to perimeter

SOFT LANDSCAPE

Refer to drawing 5092.003 for further details

- Proposed Trees**
To be semi-mature specimens - selected at nursery to ensure clear stem suitable for canopy height
- Ornamental Planting**
Mixture of ornamental grasses, shrubs and herbaceous perennials
- Specimen Shrubs**
Feature specimen shrubs planted within ornamental beds
- Bulb Planting**
Individual seasonal bulb planting scattered throughout planting beds
- Meadow Grass**
Species rich flowering meadow grass seed mixture
- Native Shrub Planting**
Native shrub planting planted to western site boundary

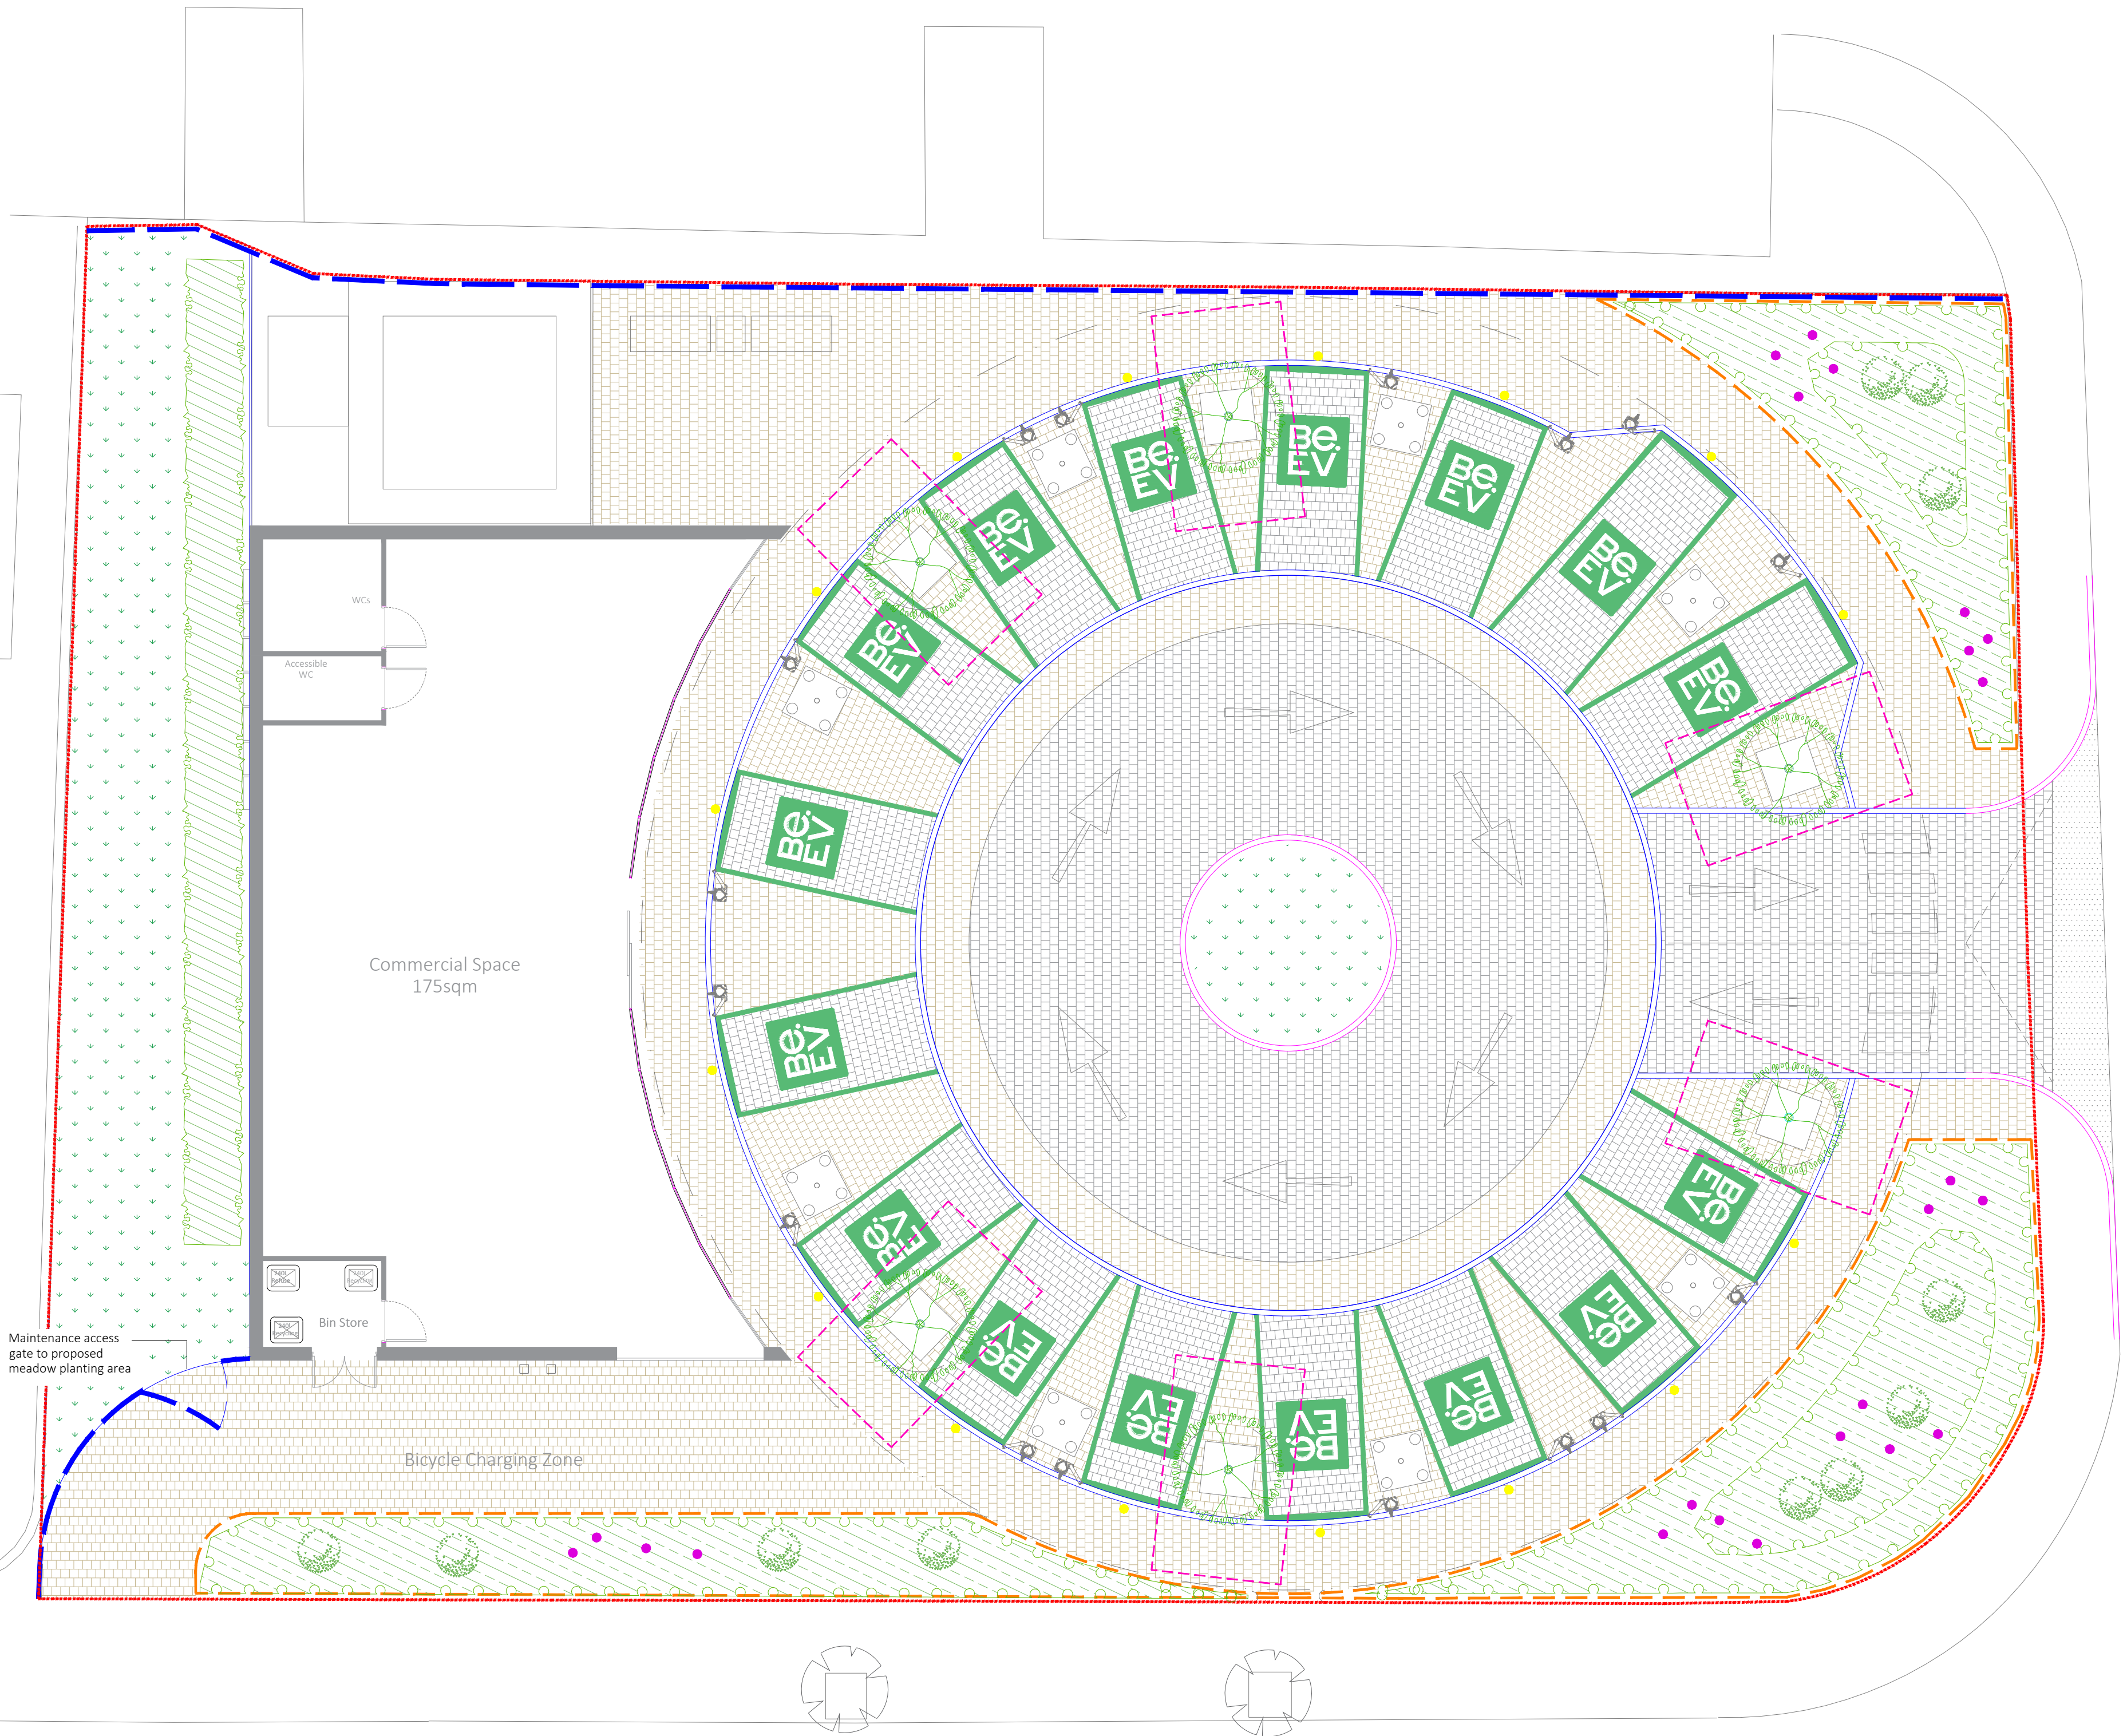

DEP LANDSCAPE ARCHITECTURE LTD

2 COMMERCIAL STREET
MANCHESTER, M15 4RQ
T: 0161 2419878
E: info@dep.co.uk
W: www.dep.co.uk

Client

Be.EV

Project

Reliance Street

Description

Hard Landscape Layout

Status

PLANNING

Scale

1:100 @ A1

Drawn

AH

Job number

5092

Drawing number

002

Date

30.11.22

Revision

02

Copyright DEP Landscape Architecture Ltd

All levels and dimensions to be checked on site by contractor prior to commencement; Any variations to be reported to the client. This drawing is to be read in conjunction with all others relating to the project and all information derived accordingly; any anomalies to be reported to the client. Do not scale from this drawing. Use figured dimensions only. Work shown on this drawings to be carried out in accordance with current British Standards and Codes of Practice.

© Copyright to DEP Landscape Architecture Limited. The information shown on this drawing shall not be reproduced or copied in any form without prior written consent from DEP Landscape Architecture Limited.