


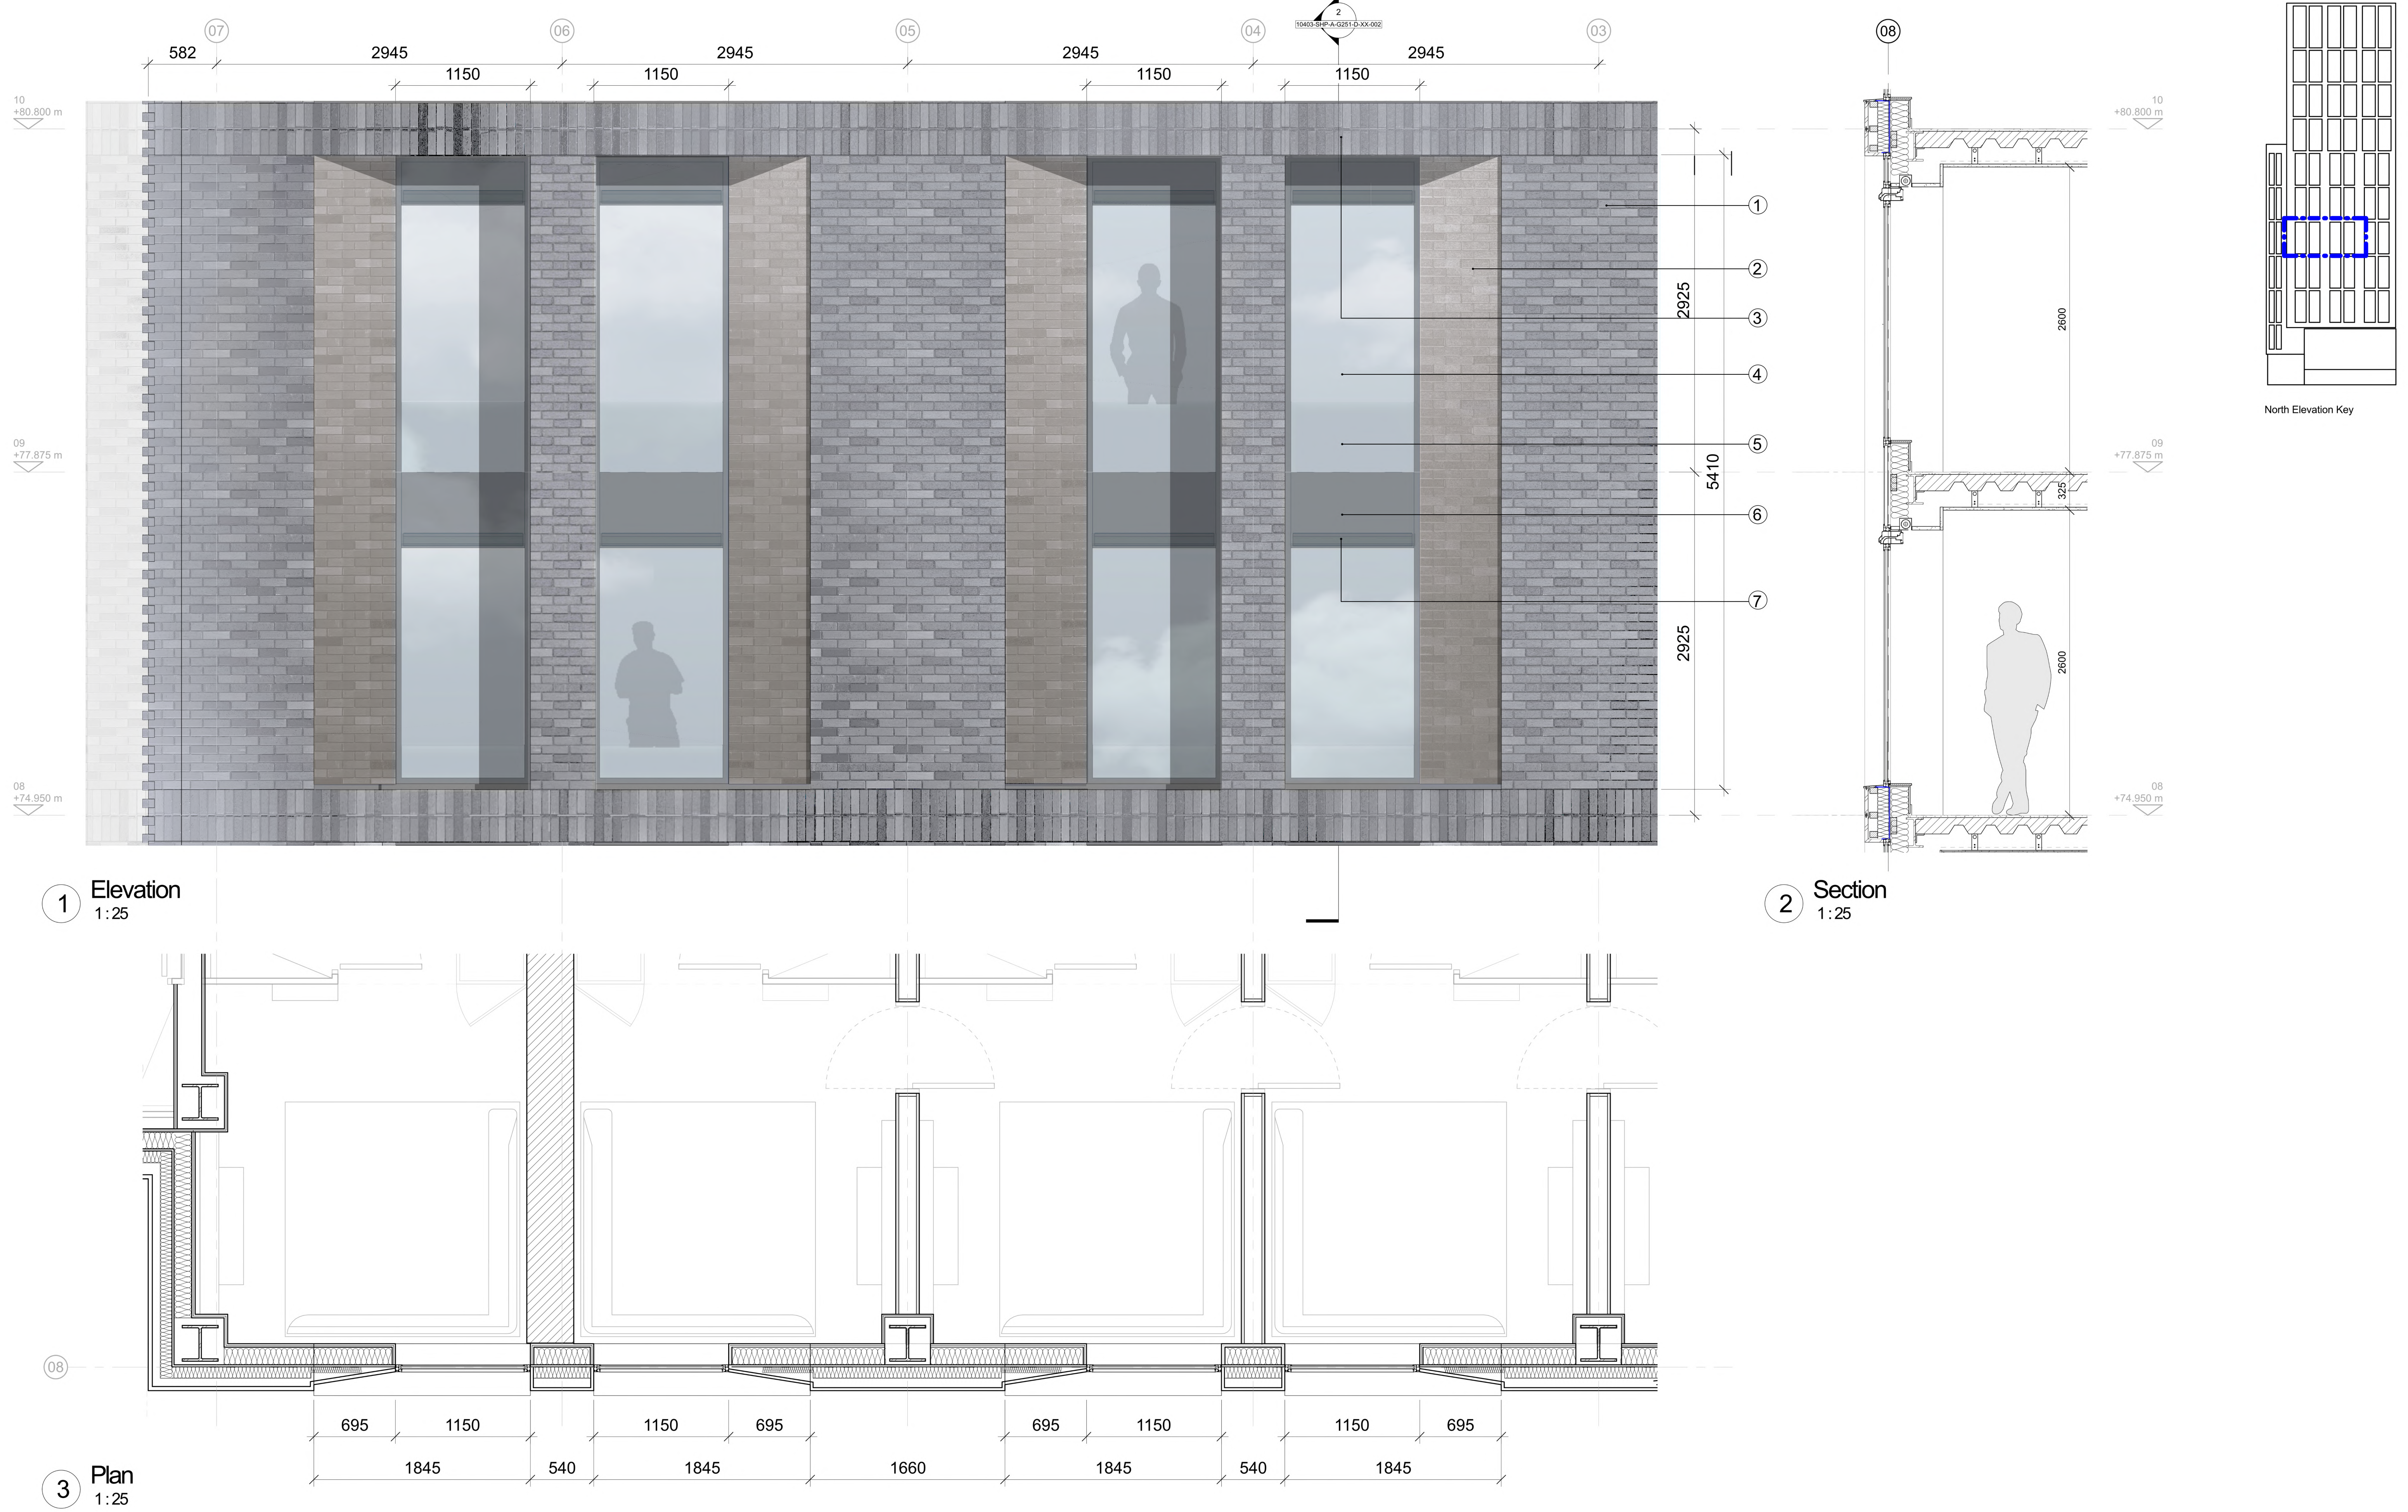

This drawing is copyright.
Do not scale off dimensions.

All dimensions to be checked on
site by contractor.

Contractor to report any dimensional
discrepancies, errors or omissions
prior to commencing on site.

KEY:

1.	Brick Slip System (Matte Brick)	7.	Brick Slip System (Matte Brick)
2.	Brick Slip System (Glazed Brick)	8.	Glazed Curtain Wall Anodised Aluminum frames (Clear)
3.	Brick Slip (Soldier Course)	9.	Glazed Curtain Wall Anodised Aluminum frames (Fritted)
4.	Glazing (Vision Unit) Anodised Aluminum frames	10.	Door (Metal)
5.	Glazing (Fritted) Anodised Aluminum frames	11.	External Door (Glass)
6.	Dark Grey Anodised Aluminium Spandrel	12.	Brick Slip with Textured Relief
		13.	External Door (Louvered)
		14.	Back Painted Glass

Rev	Date	Description
P01	2022-11-18	Submitted for Planning
P02	2023-03-22	Materials amended

Project Title
Laystall Street
Manchester

Status
PLANNING

Drawing Title Facade Study 02	
Project No 10403	Scale 1:50 @ A1
Revision 10403-SHP-A-B5D9-G251-DE-XX-002 P02	

simpsonhaugh

Manchester
+44 (0)161 835 2345

London
+44 (0)20 7549 4000

© SimpsonHaugh and Partners 2022