




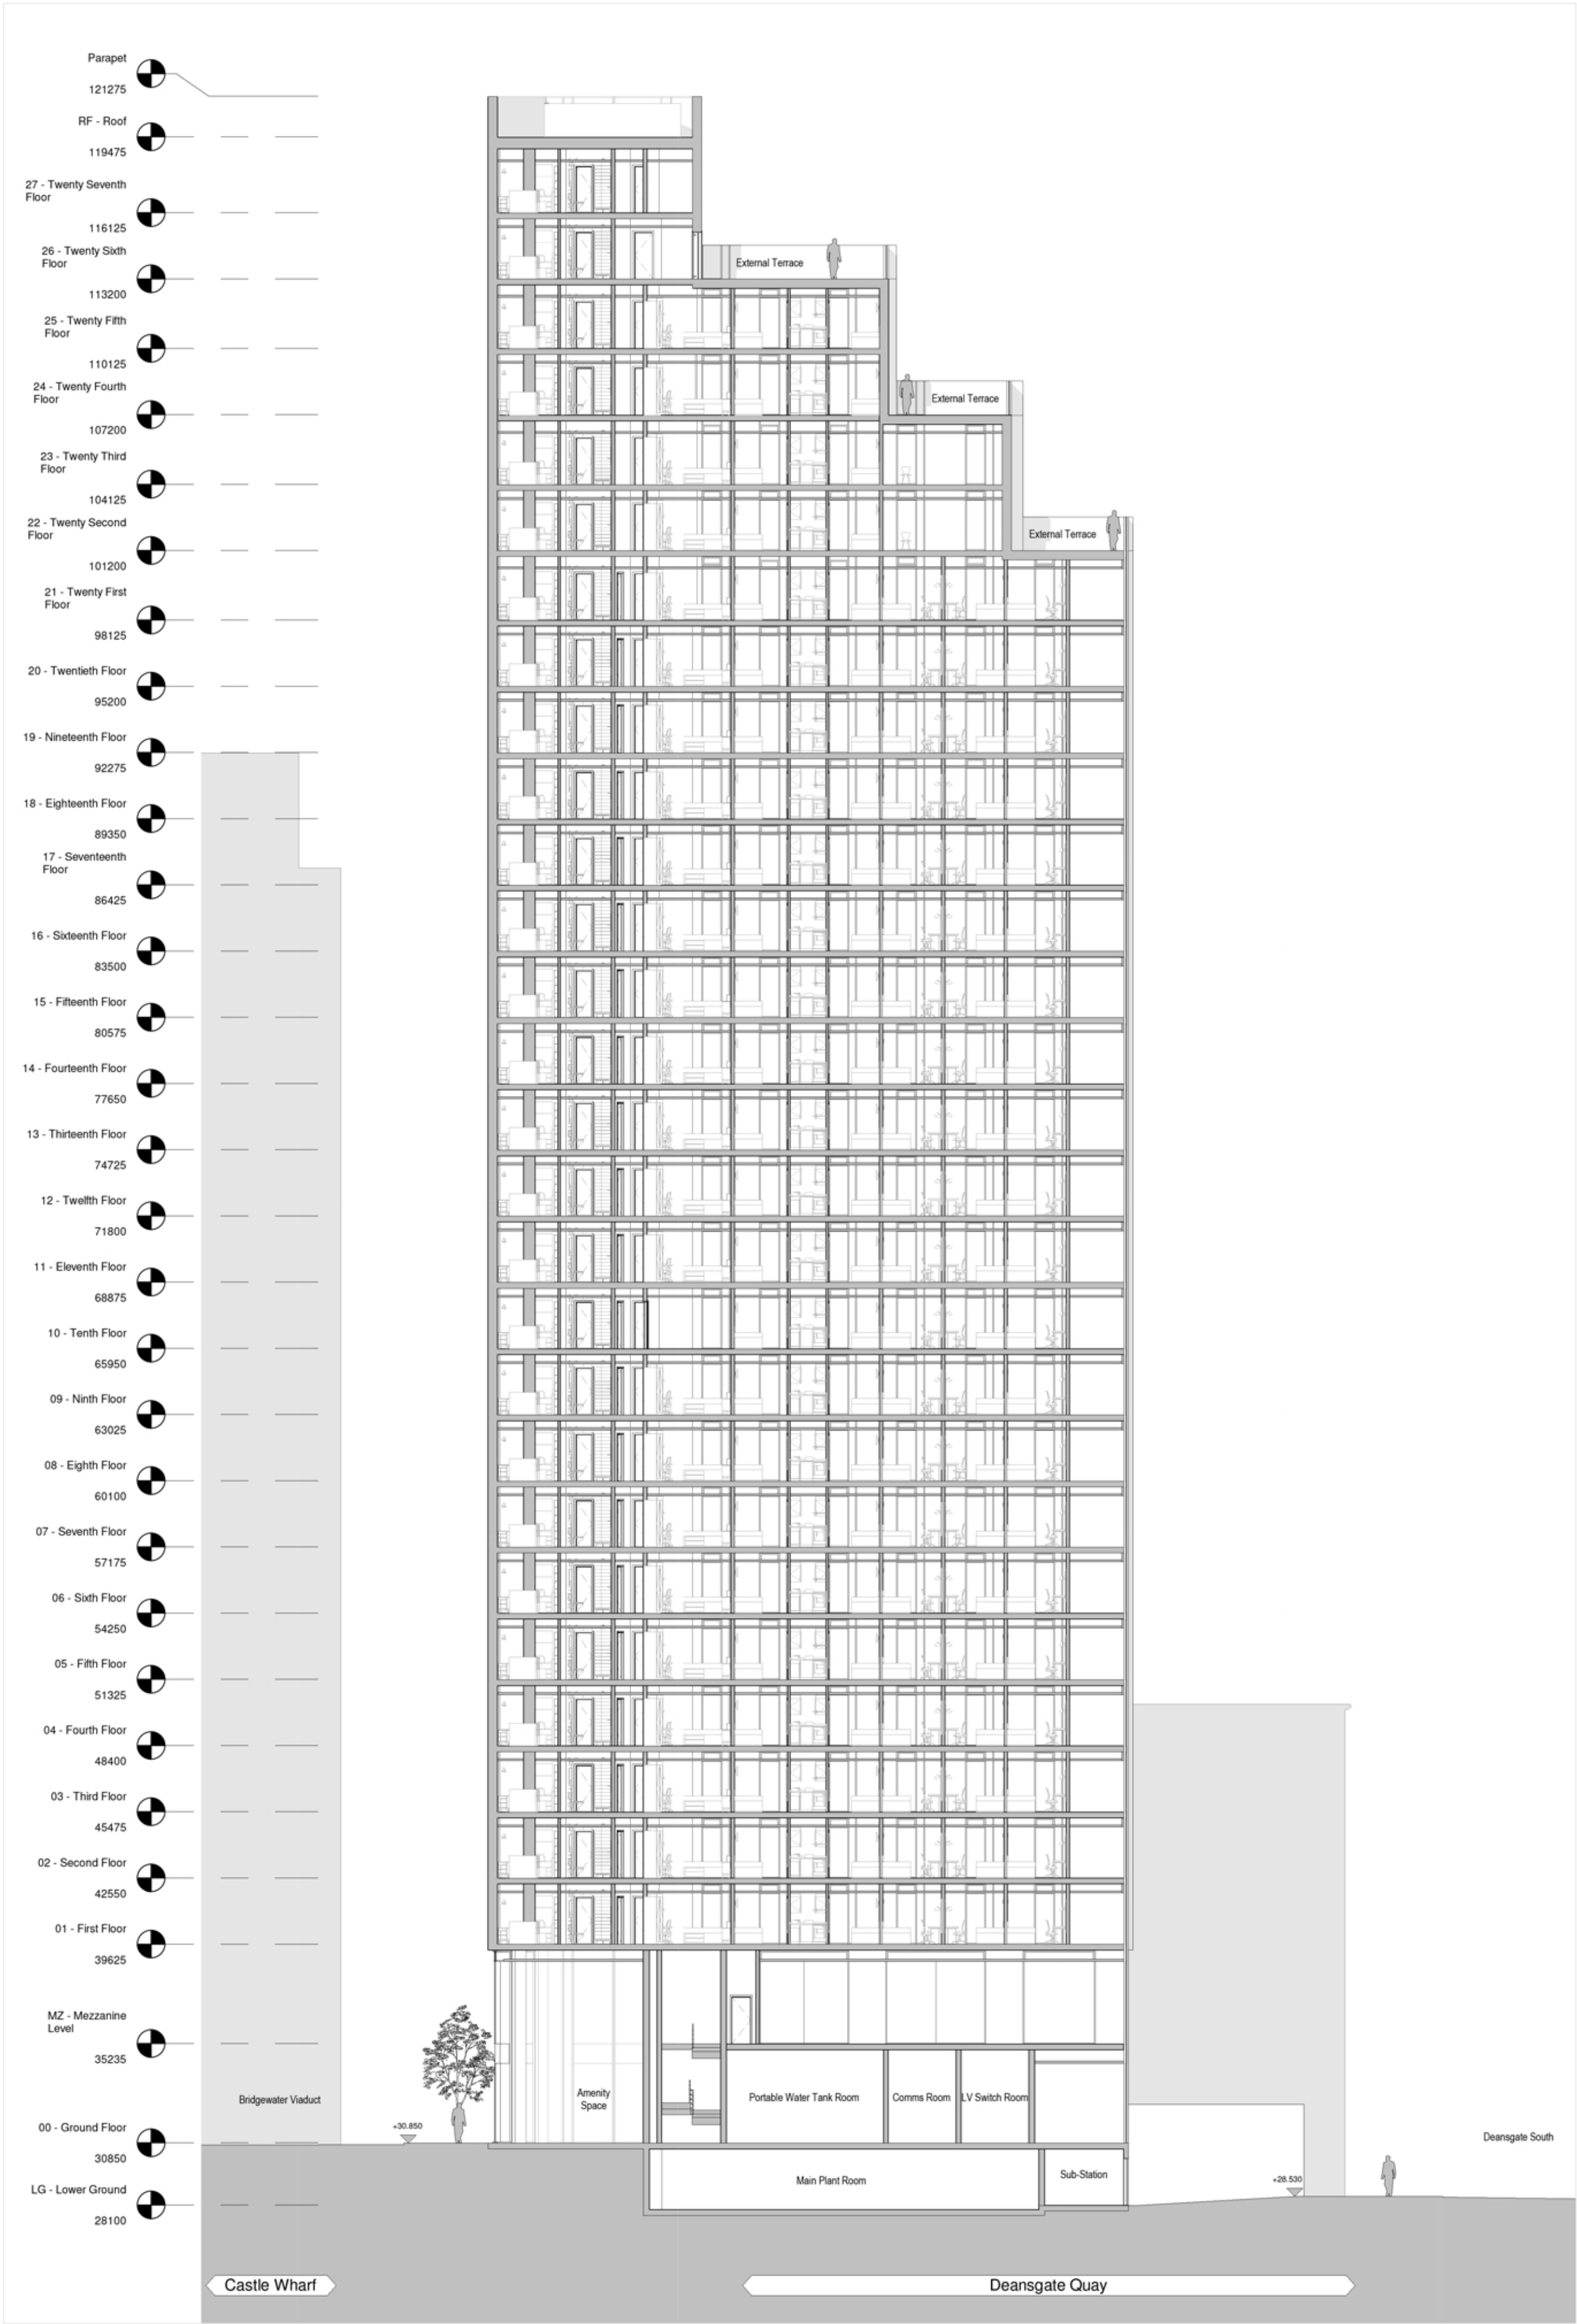

01 Section C-C
1 : 200

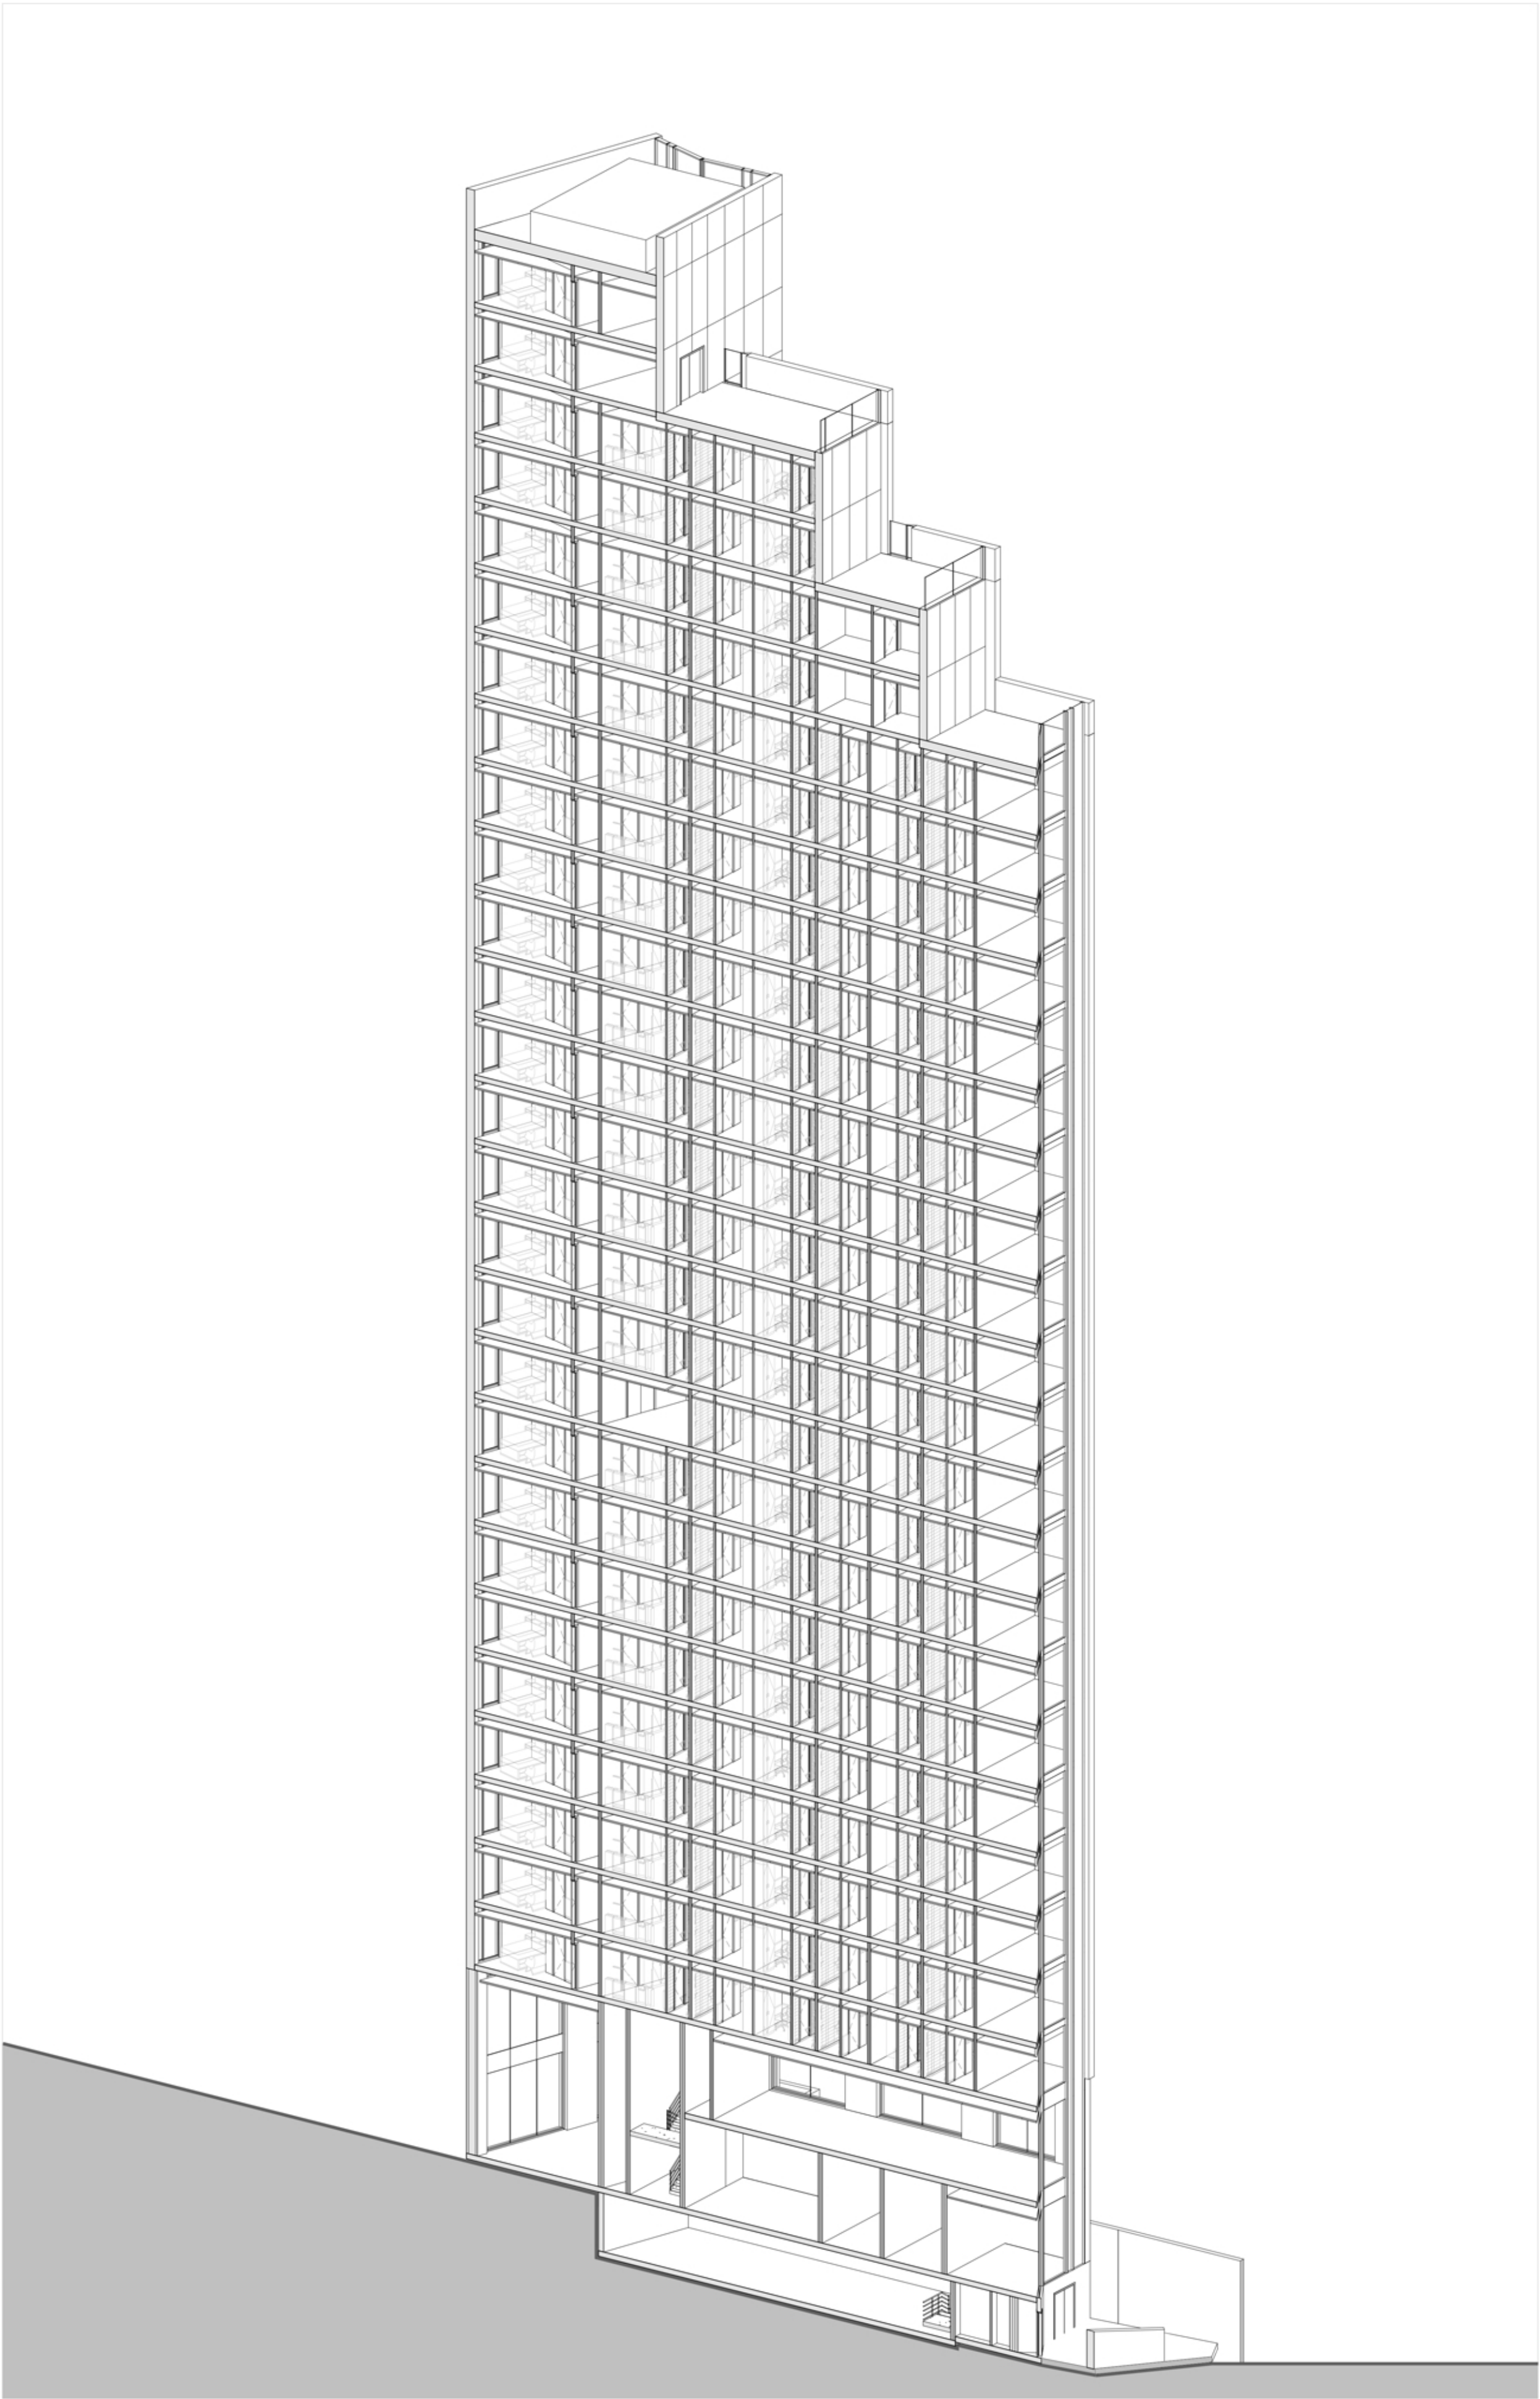

02 1.200 - 3D View - Section - C-C

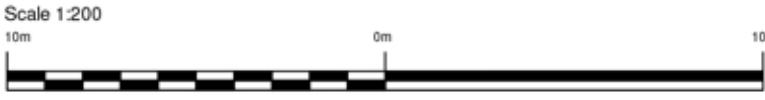


The copyright of this drawing is vested with Corstorphine + Wright Ltd and must not be copied or reproduced without the consent of the company.

Figured dimensions only to be taken from this drawing. DO NOT SCALE.

All contractors must visit the site and be responsible for checking all setting out dimensions and notifying the architect of any discrepancies prior to any manufacture or construction work.

NOTES:

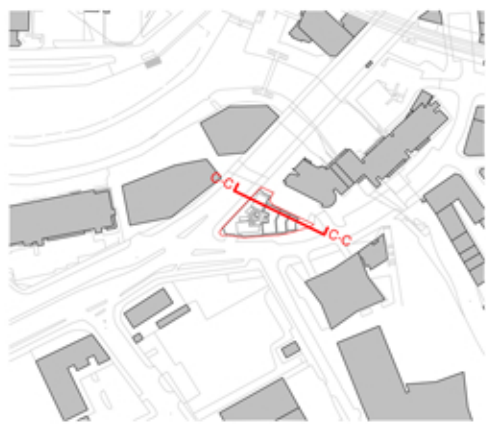

Key Plan
1 : 2000

P-01	Updated for Planning Issue.	17/12/2020	BH	CMc
P-00	Planning Issue.	09/12/2020	BH	CMc
Rev	Description	Date	Dr	App by

Project Stage

PLANNING

Client:

Fusion Students

Project:

Deansgate South
Manchester

Drawing Title:

Proposed - Section - C-C

Drawn	Checked	Paper Size	Scale	Date
BH	CMc	A1	As indicated	08/12/20

Drawing No. 20269-0342 P-01

Drawing BIM Name:
12345-CW-XX-ZZ-M3-A-XXXX-S1.RVT

CDE Area:	Suitability Code:	BIM Revision:
		P01.04

CORSTORPHINE + WRIGHT
ARCHITECTS

Warwick
London
Birmingham
Manchester
Leeds
Canterbury
Glasgow
Dublin
Brook Hall • Brook Street • Warwick • CV34 4BL
Tel. 01926 658 444 www.corstorphine-wright.com