

Contractors Notes :

Contractor to provide a flush fixing face for the installation of the door. Jambs and lintels to be flush. Plumb in the same and clear of projections. Also please take into account all head and side room clearances required to accomodate the door. We remind you that it is the clients responsibility to ensure the structure is suitable to accept the weight of the door, components and fixings. If in doubt, please take advise from a structural engineer.

Approximate door weight : 35kg/M2.




Electrical Note :

A 240V single phase tubular motor with integral limit switches, emergency hand crank mechanism. The client **must** provide a single phase 13 amp 3 pin plug socket within 1 metre of the opening at high level.

QTY: 1	REF:
TYPE: Roller Shutter Door	
OPERATION: Tube Motor	
ELEC SUPPLY:415v 3PH ☐ 240v 1PH ☒	

FINISH: GALVANISED	☐
POWDER COATED	☐
COLOUR:	
PLASTISOL COATED:	☒
COLOUR: TBC	

INCLUSIONS:	
HOOD	☒
FASCIA	☐
MOTOR COVER	☐
WEATHER STRIP TO BTM RAIL	☐
BRUSH STRIP TO BTM RAIL	☐
BRUSH STRIP TO LINTEL	☐
BRUSH STRIP TO GUIDES	☐
PERFORATED CURTAIN	☐
SAFETY EDGE KIT	☐
PHOTO CELL KIT	☐

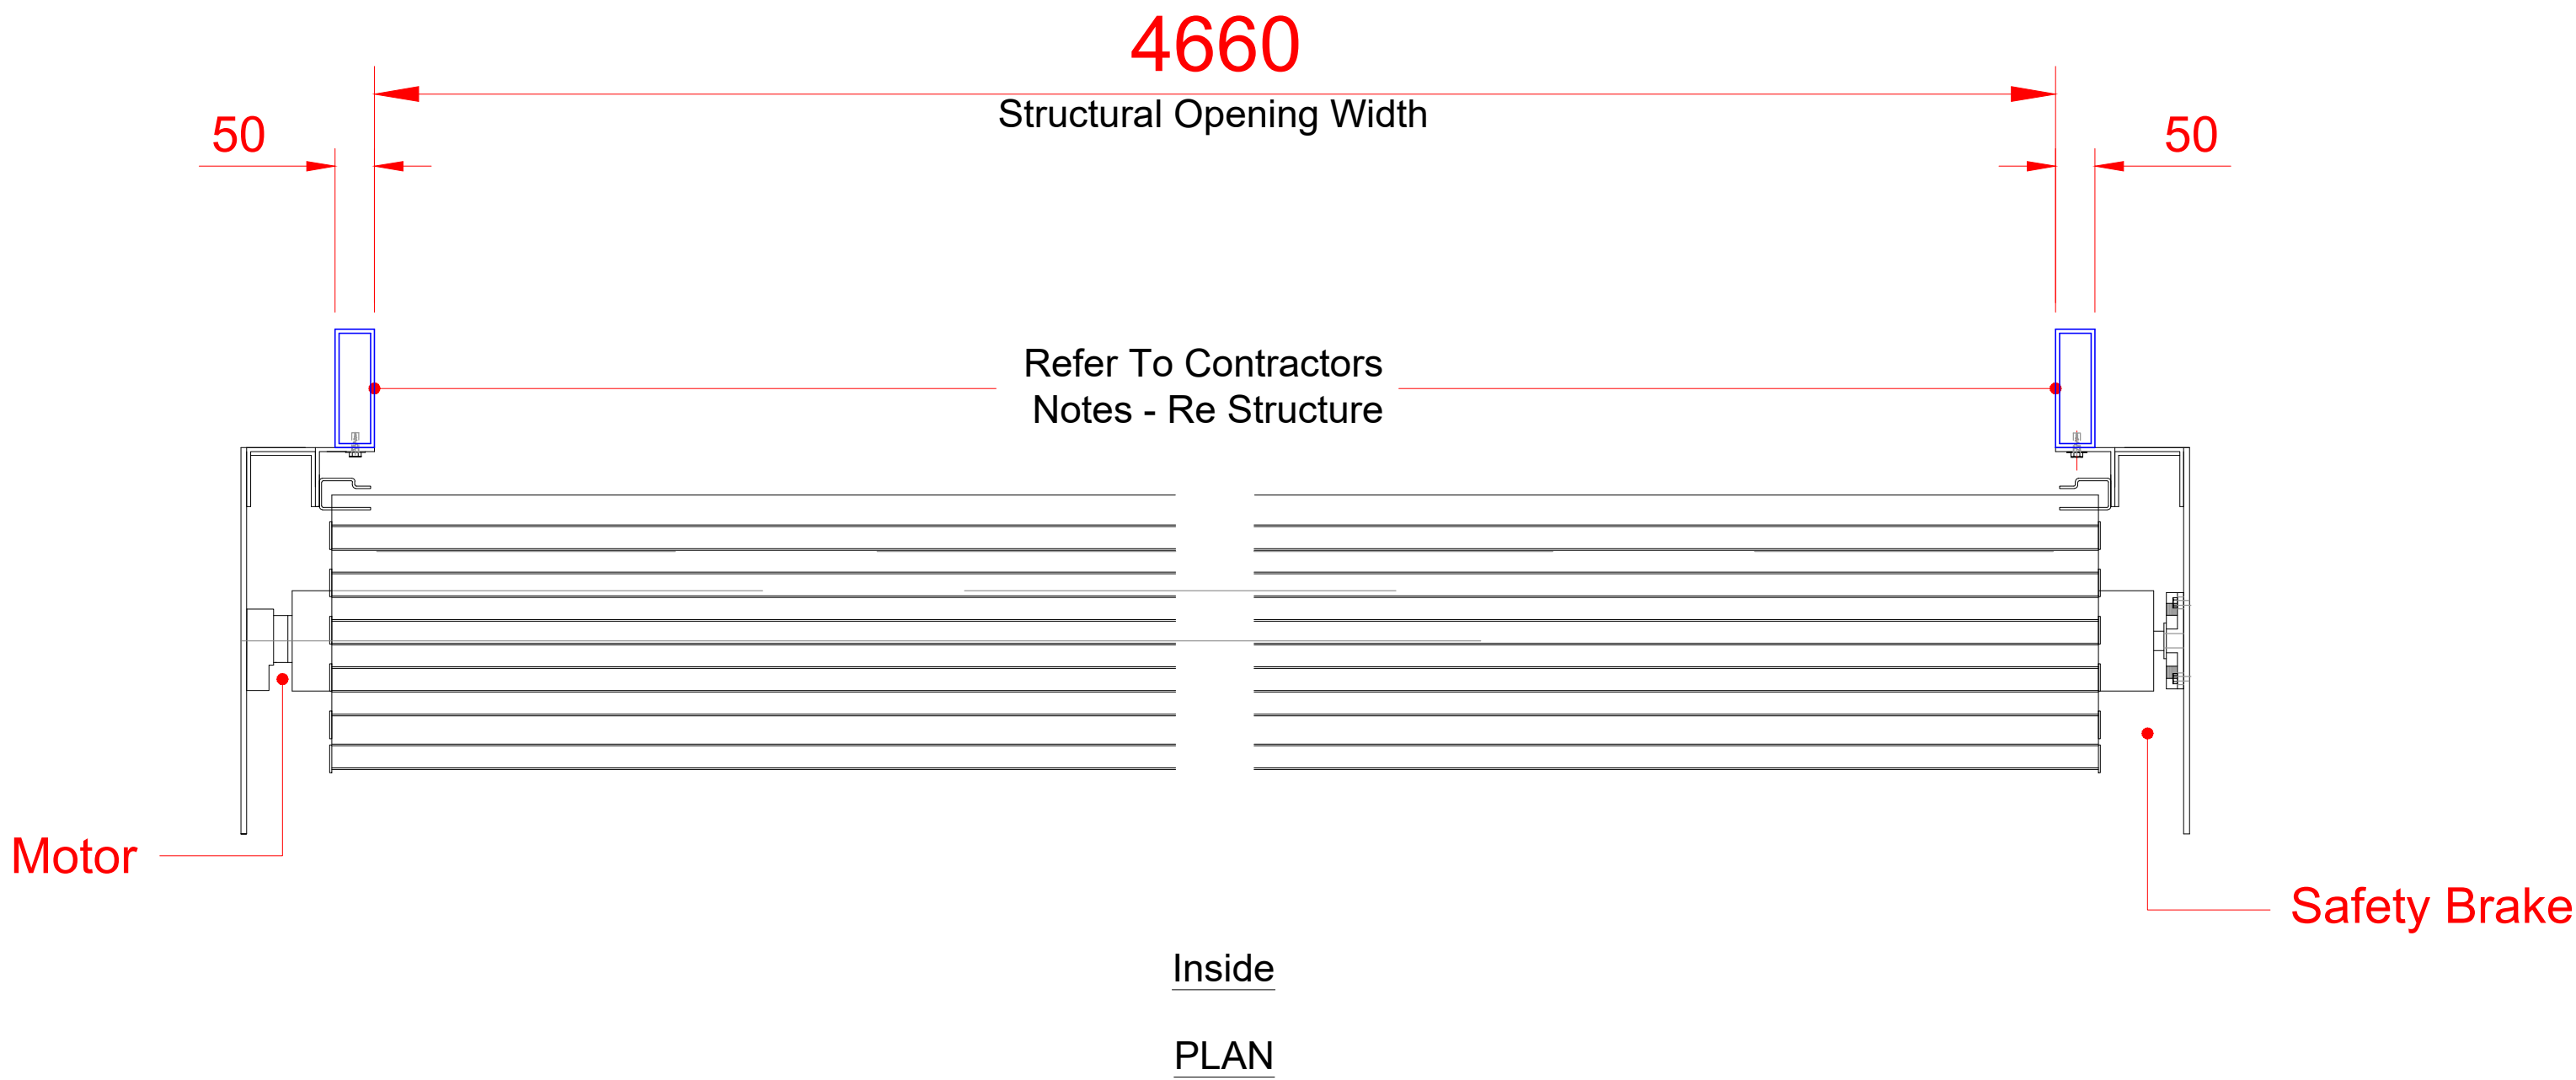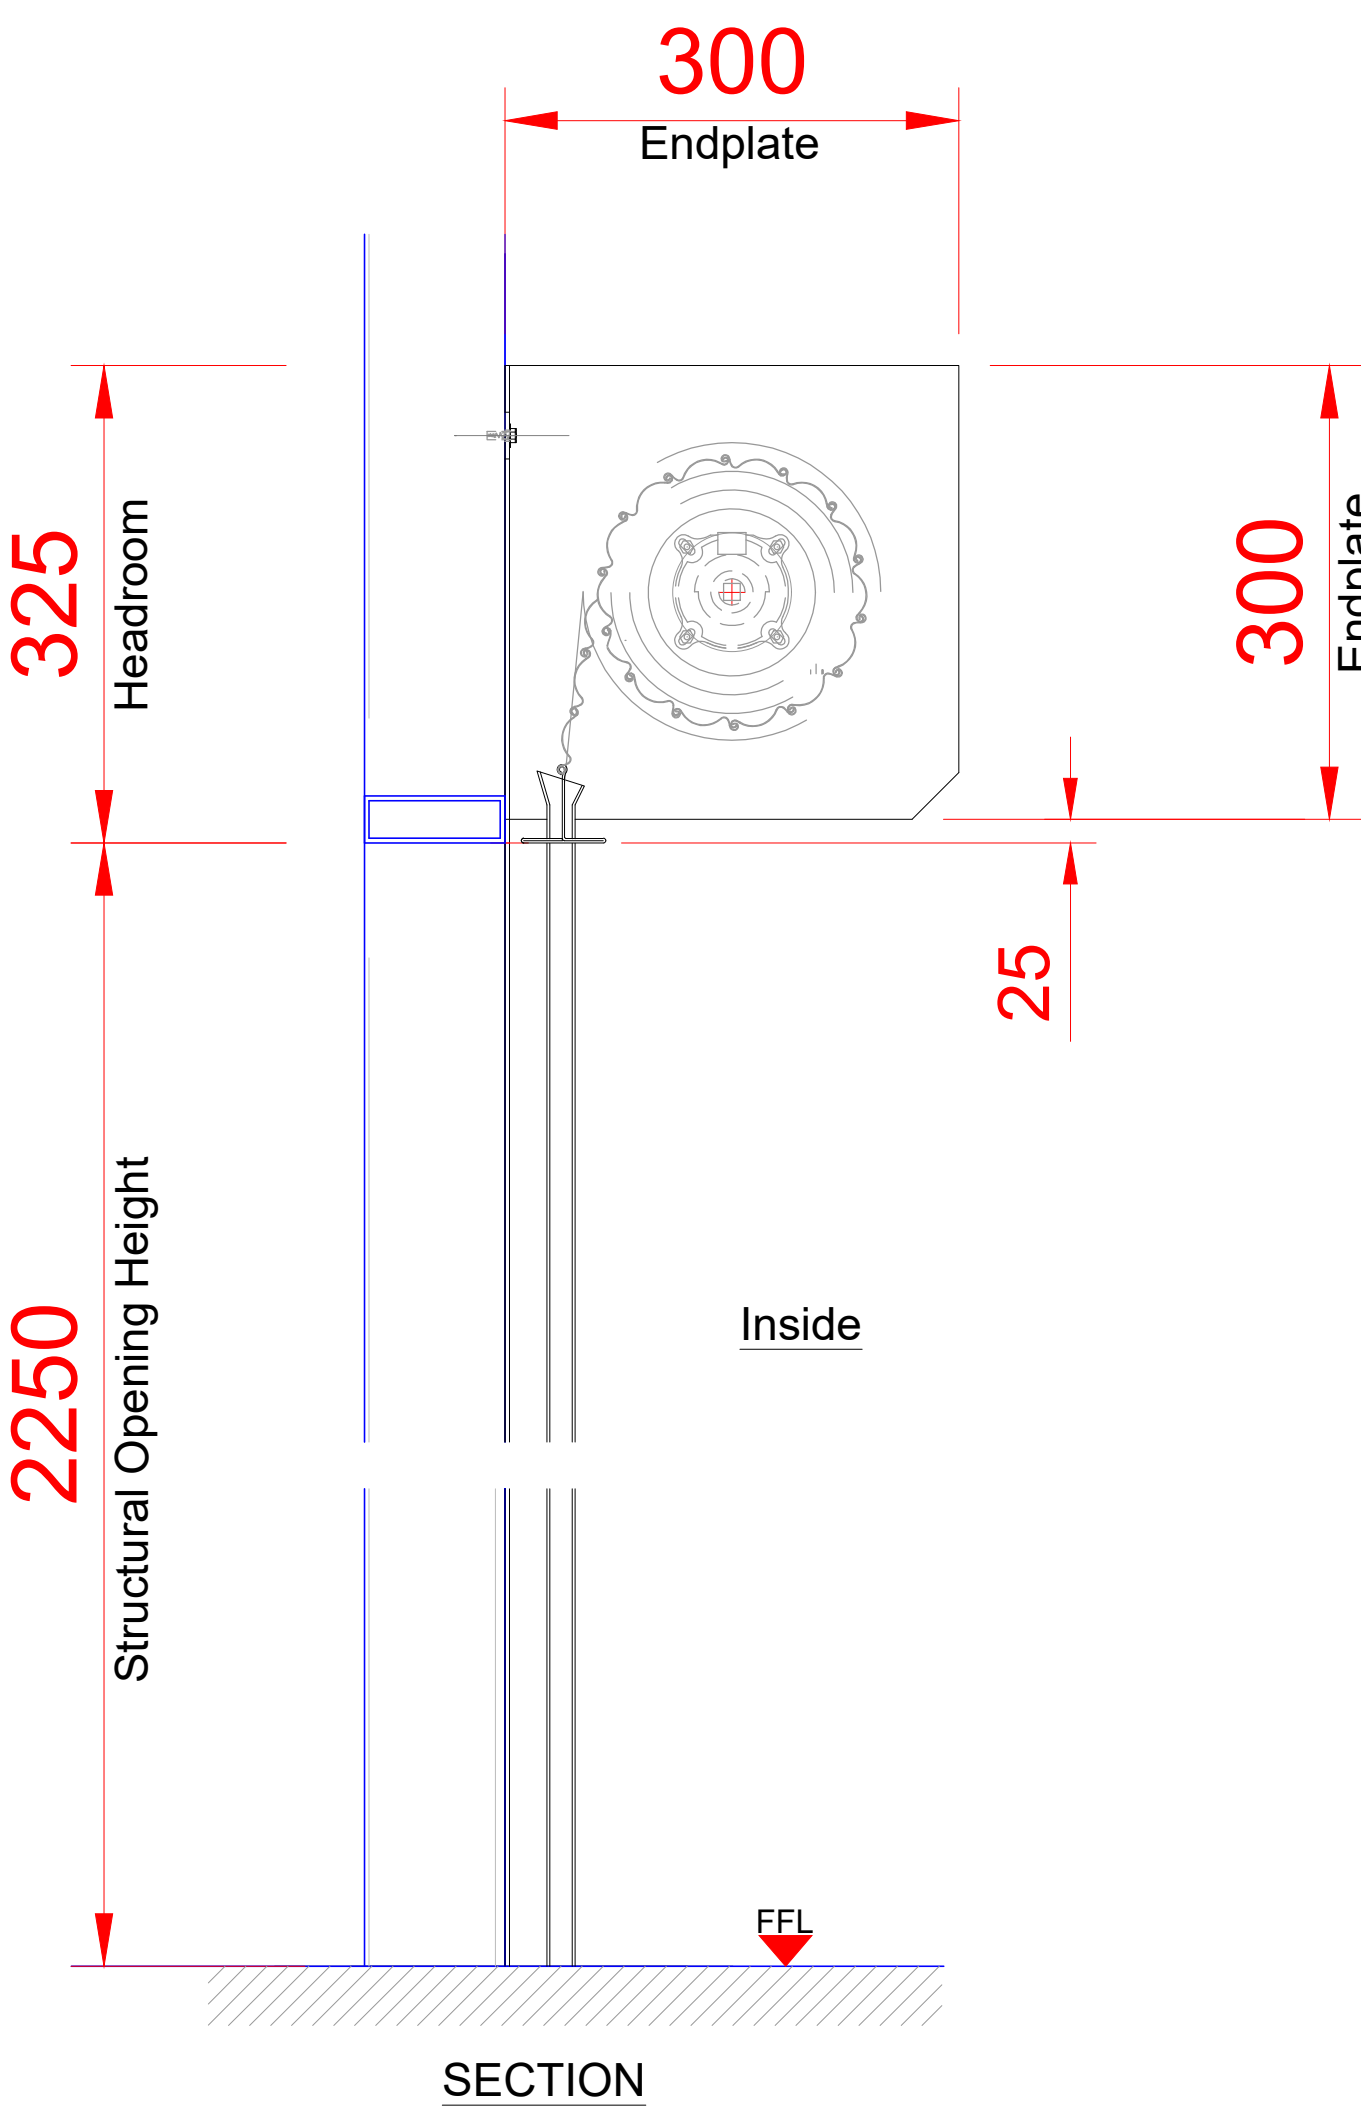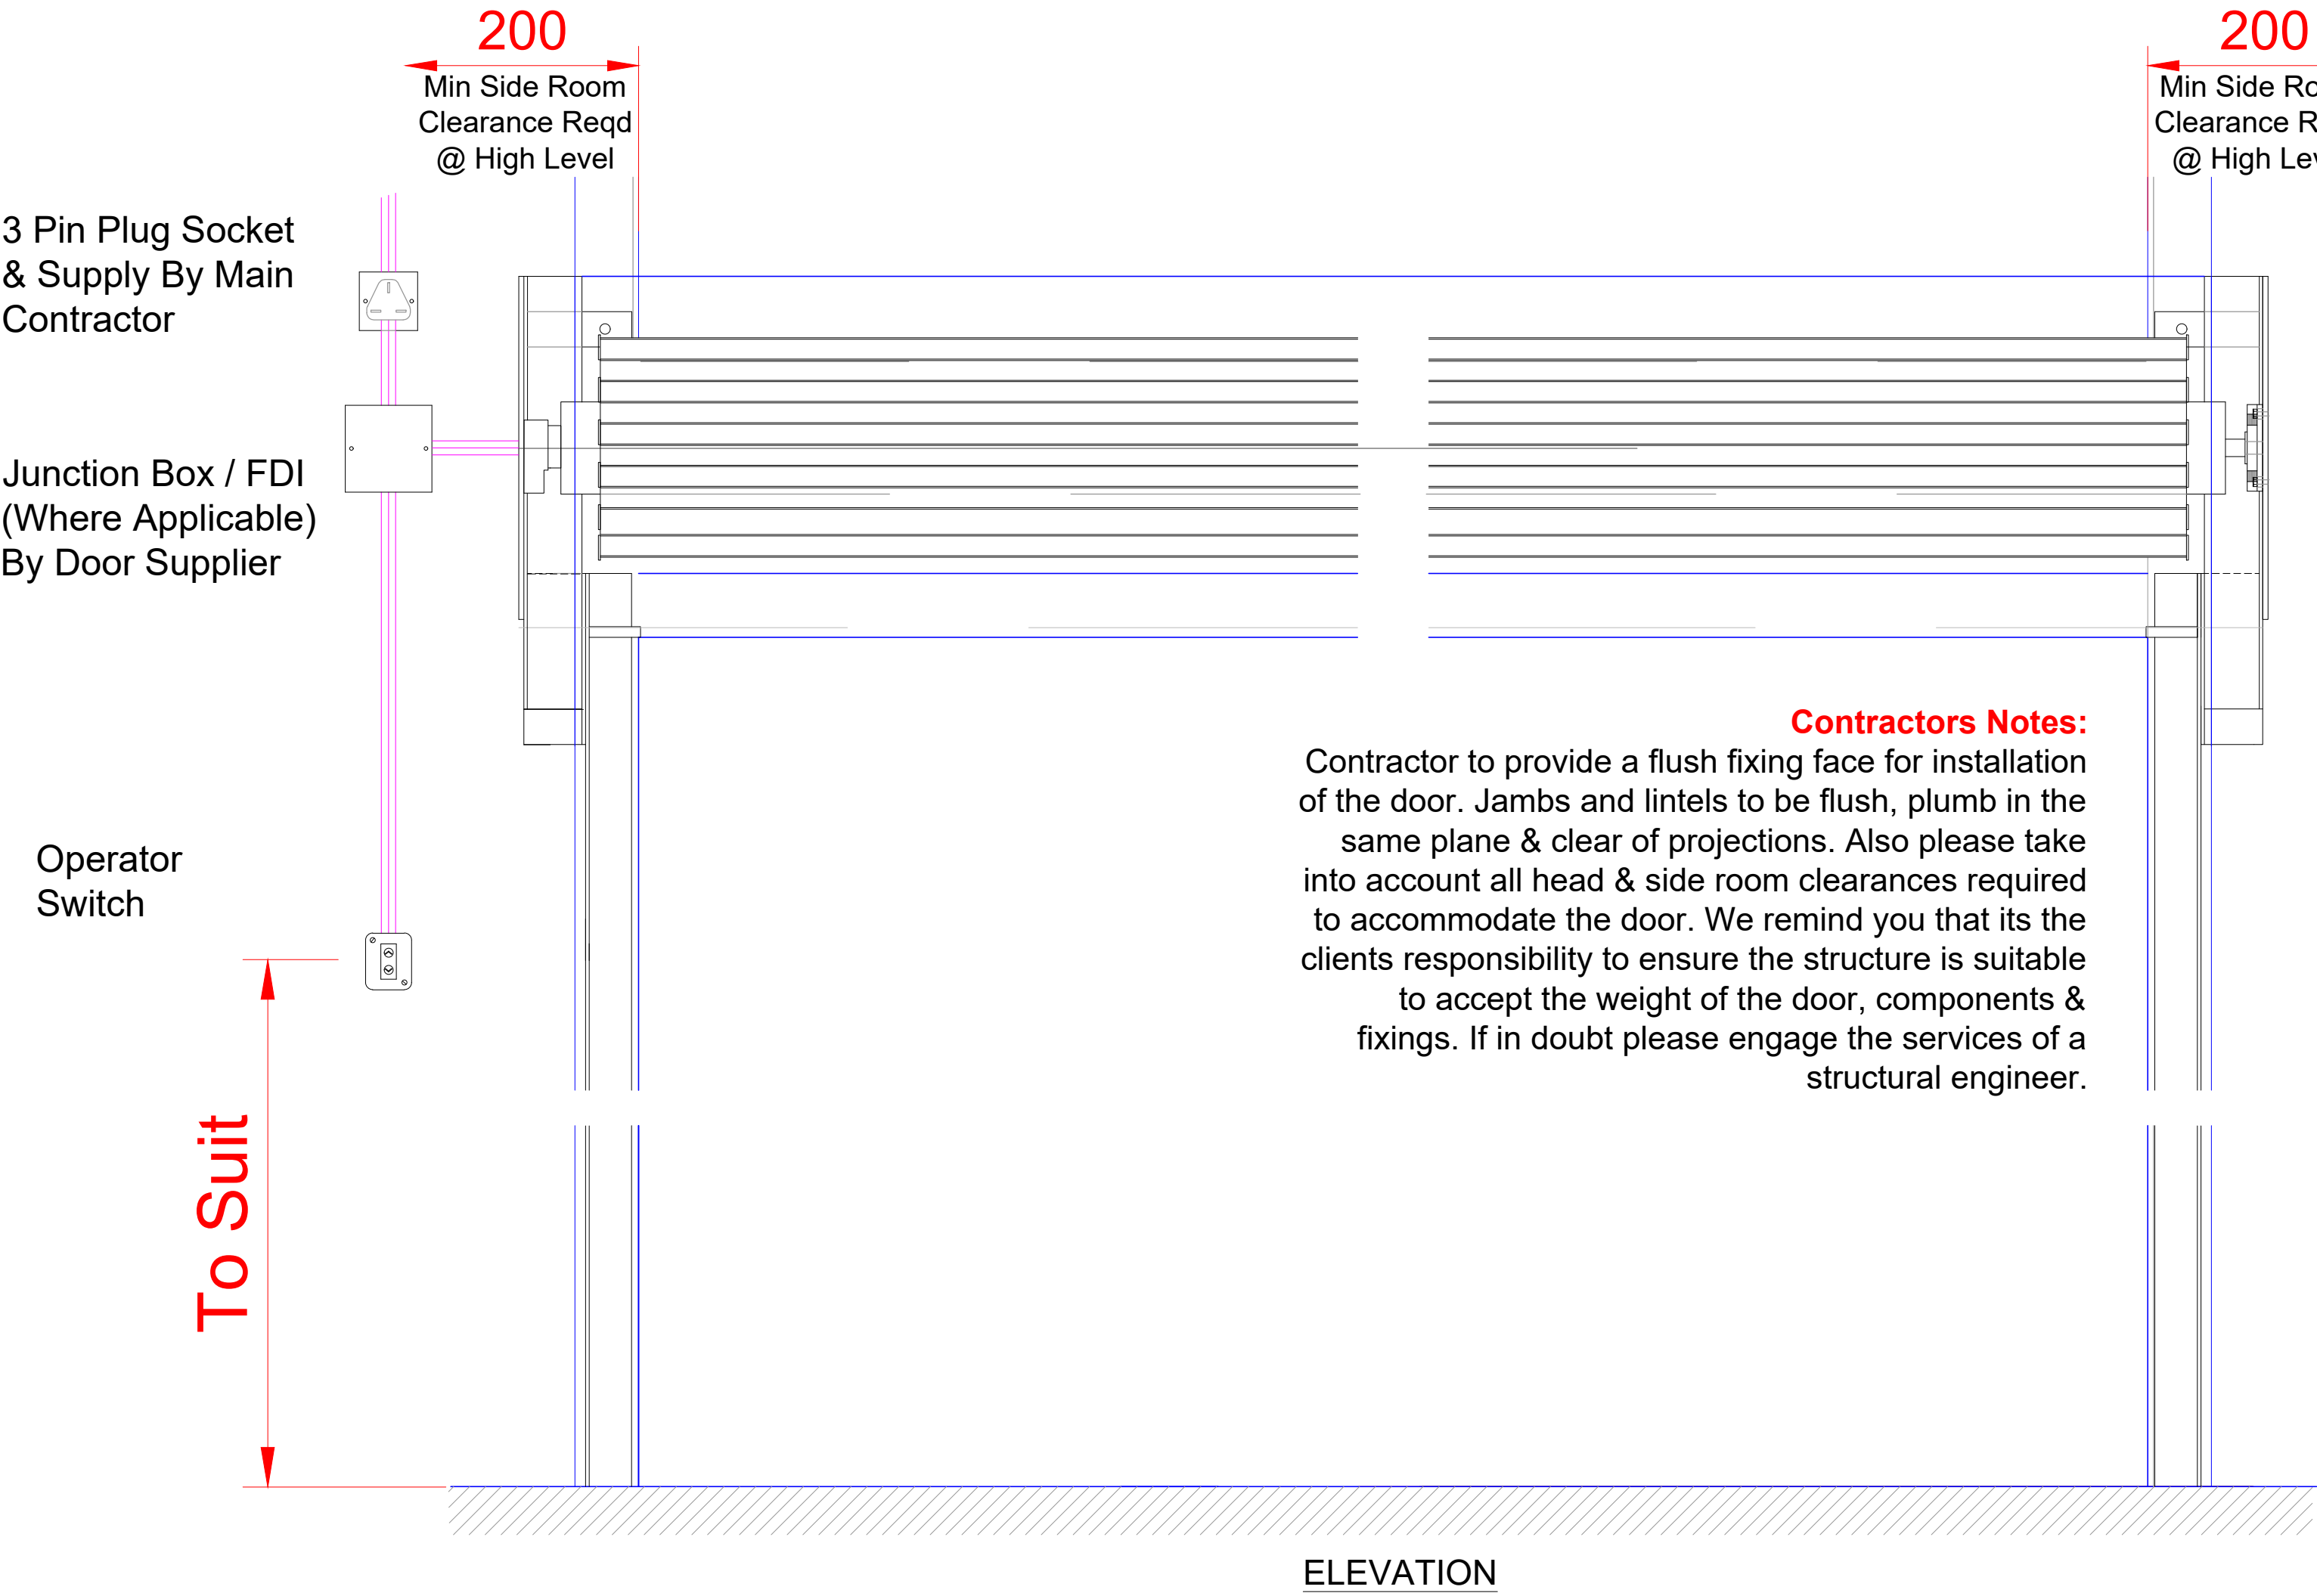

Job Ref : Manual Door Exit

Drawn By CH	Revision	Description
Date: 31/03/23		
Chk'd By		
Drg No: 442-2		

