




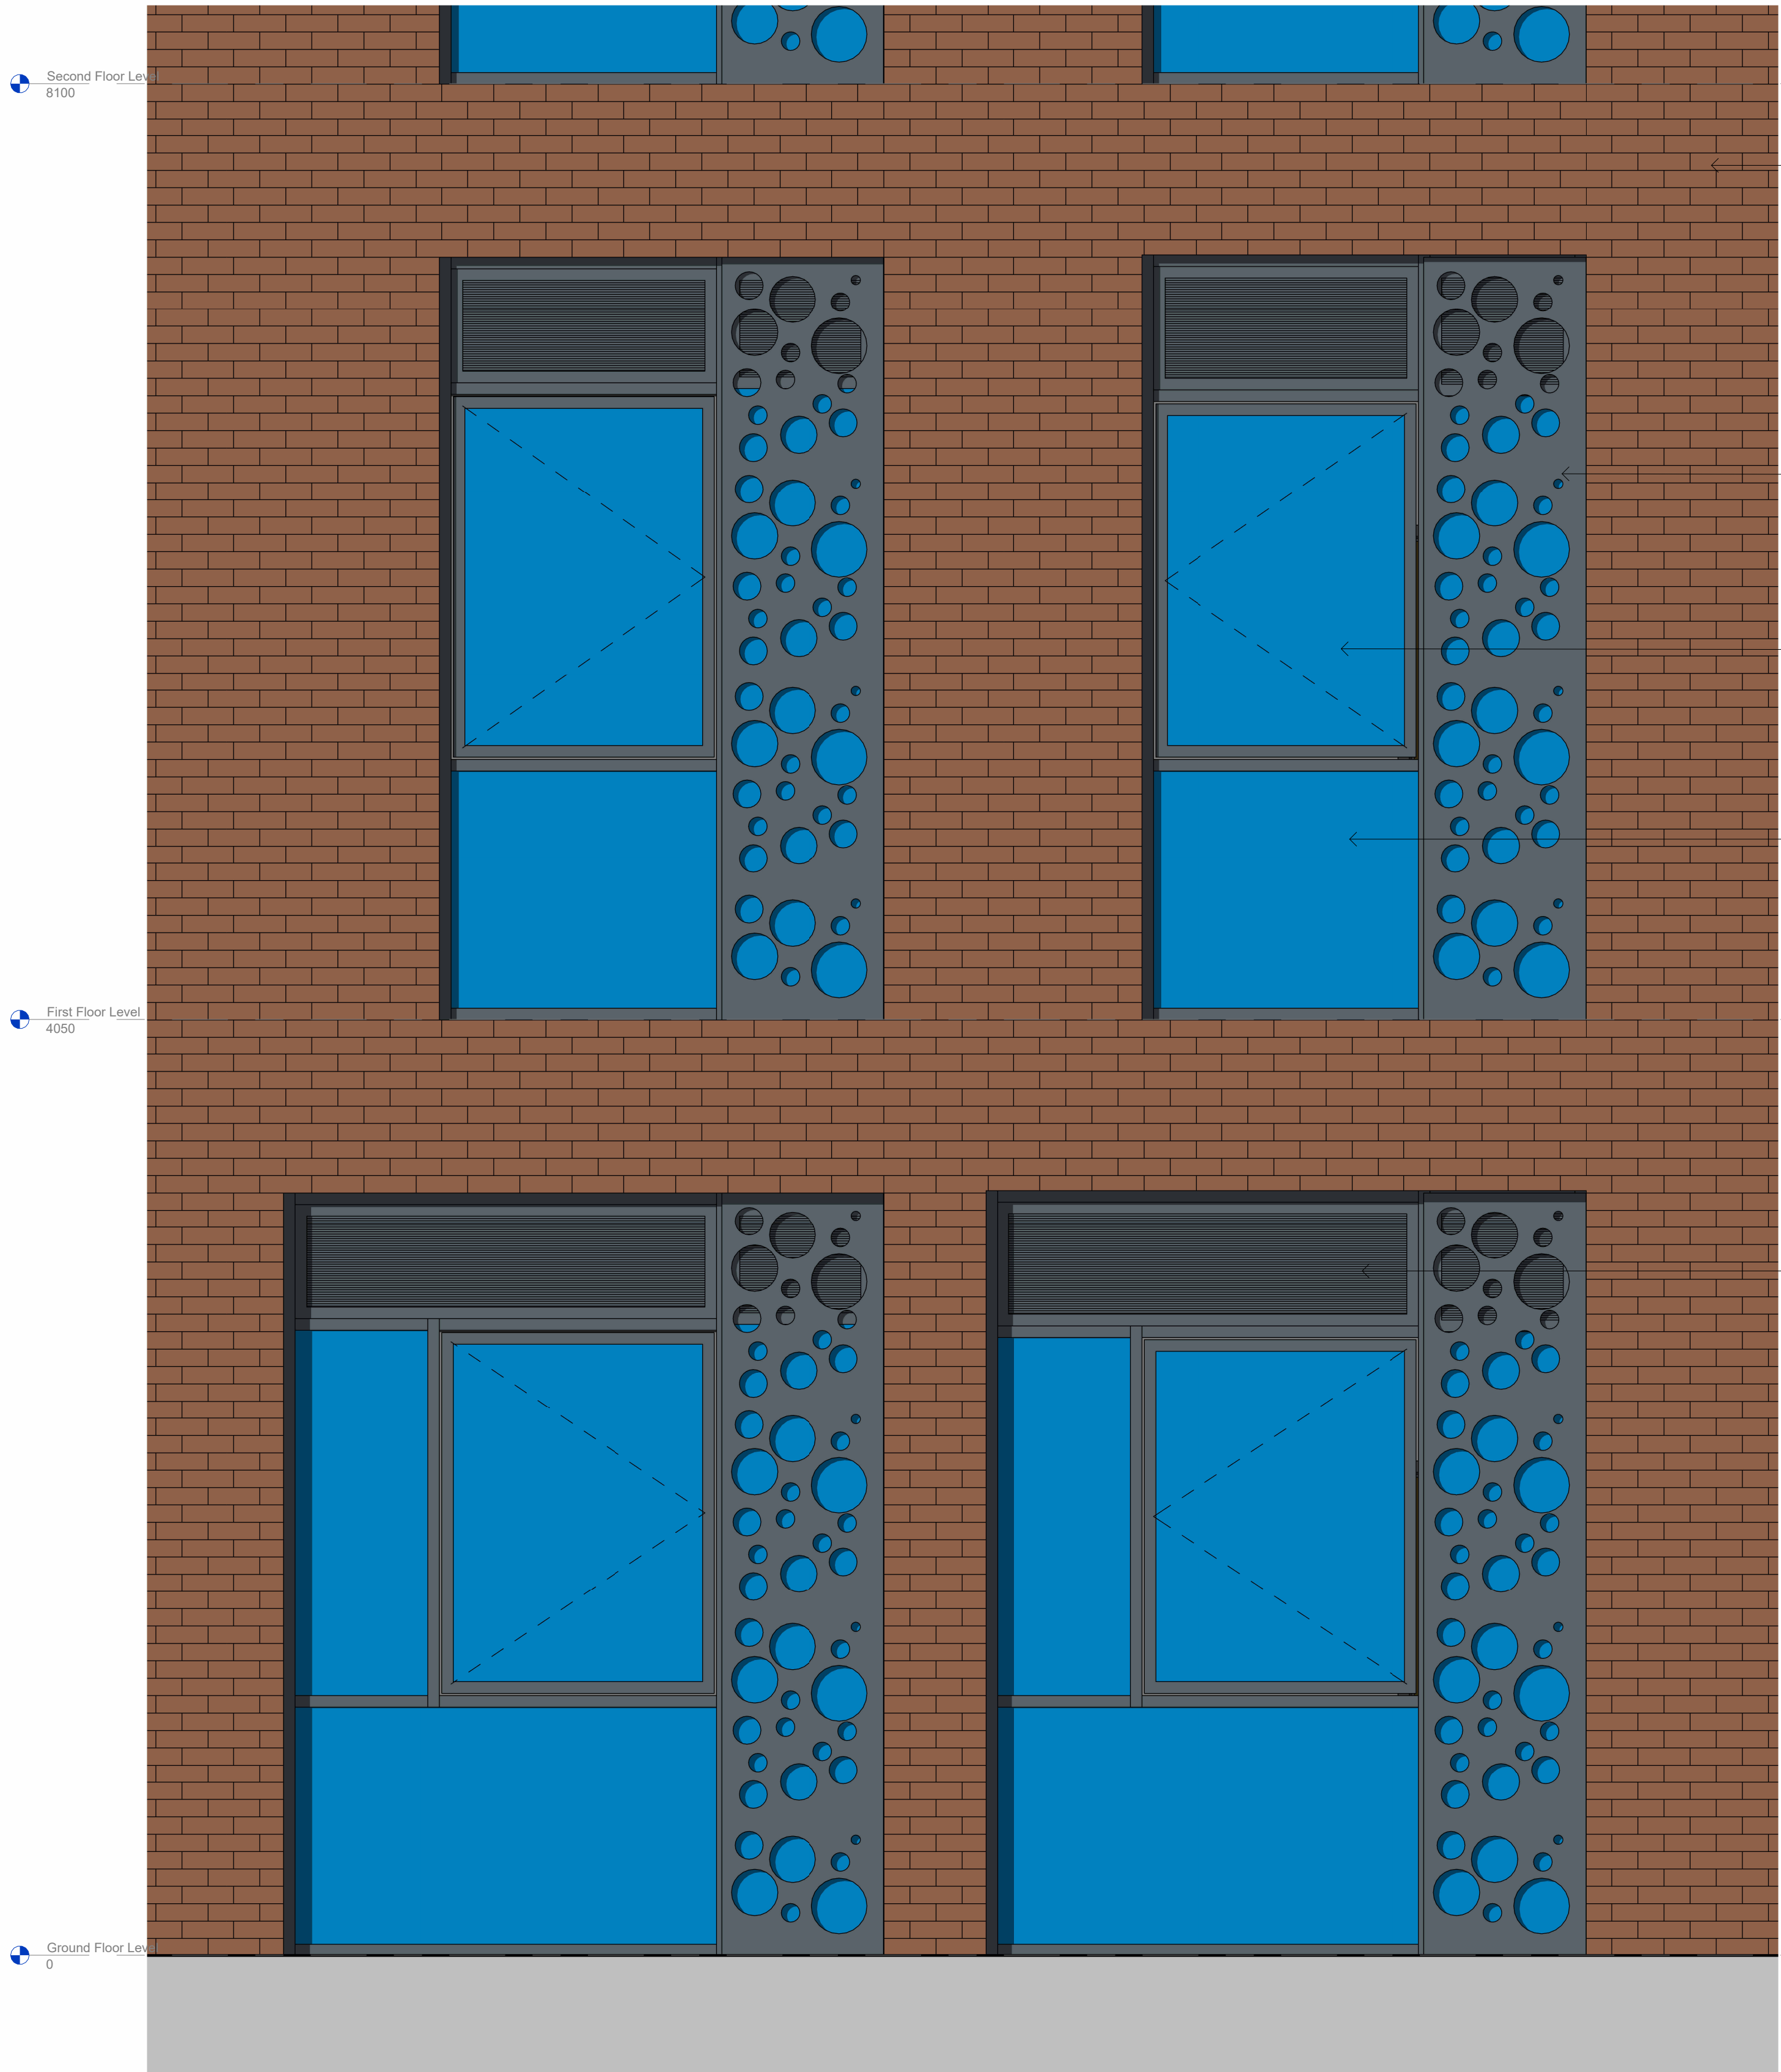

1 Chichester Road Elevation - Typical Bay
1:20 Ref Sheet: 0700

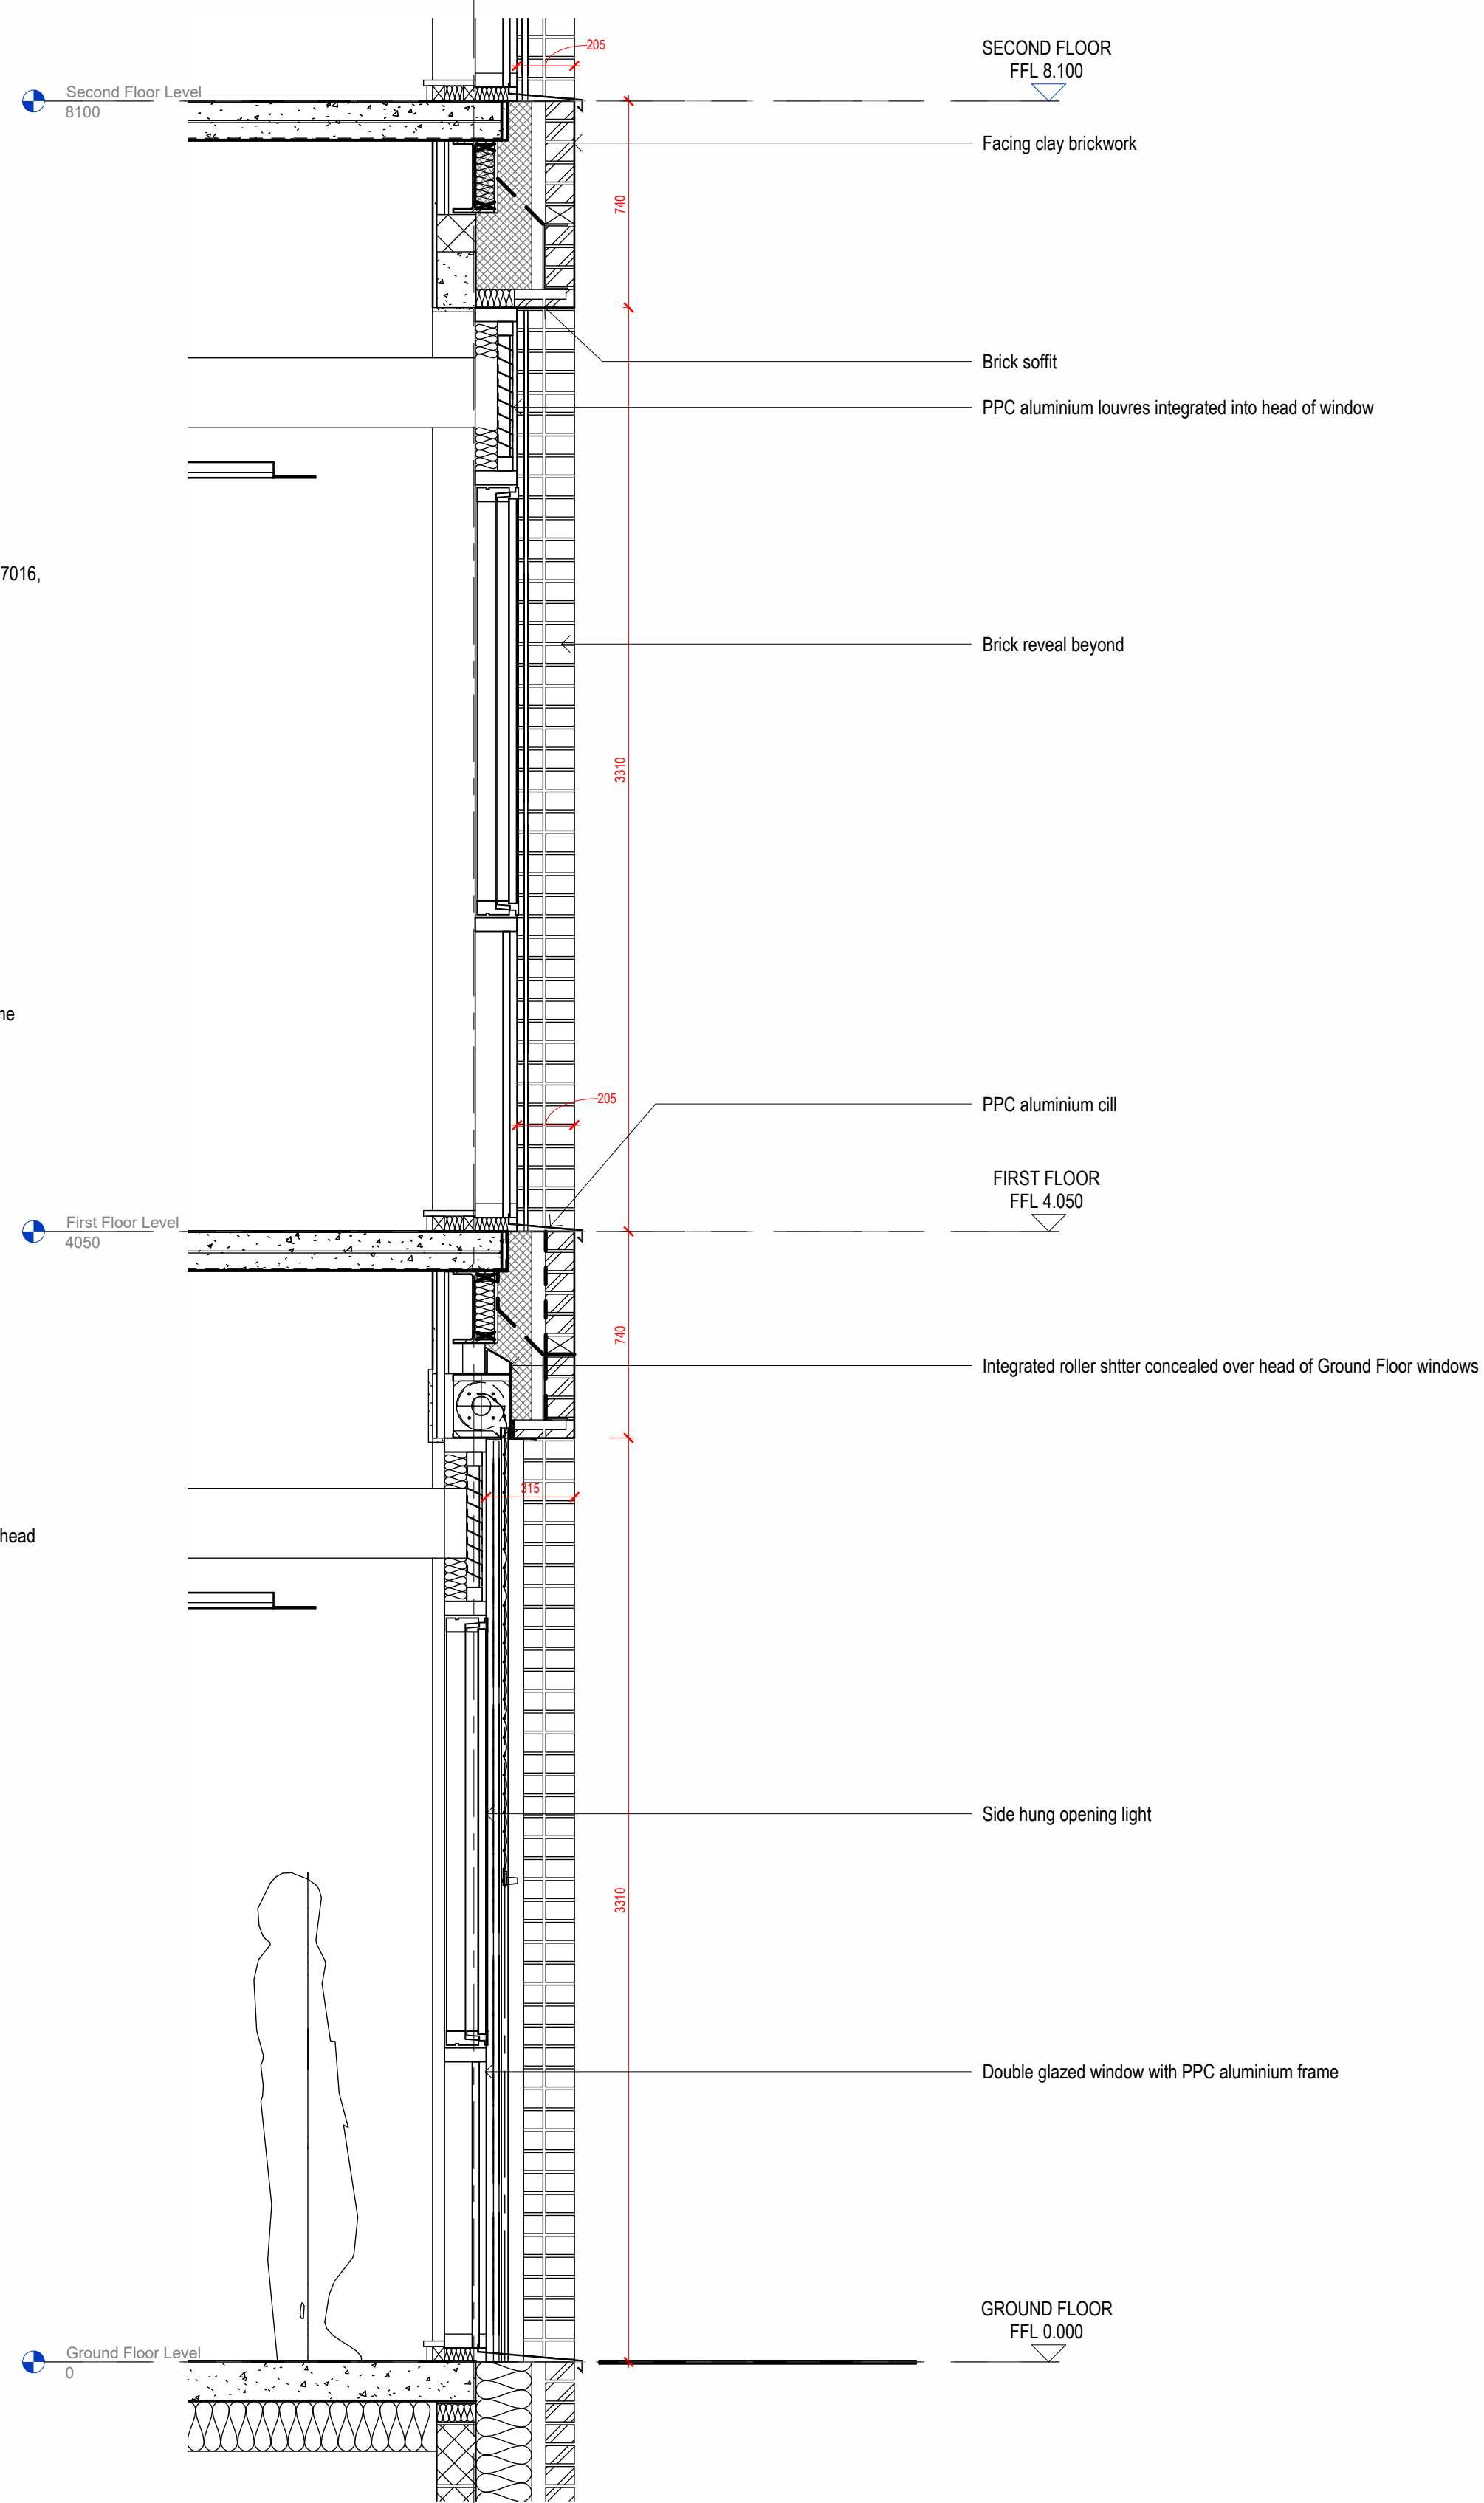

2 Chichester Road - Typical Bay Section
1:20 Ref Sheet: 2530

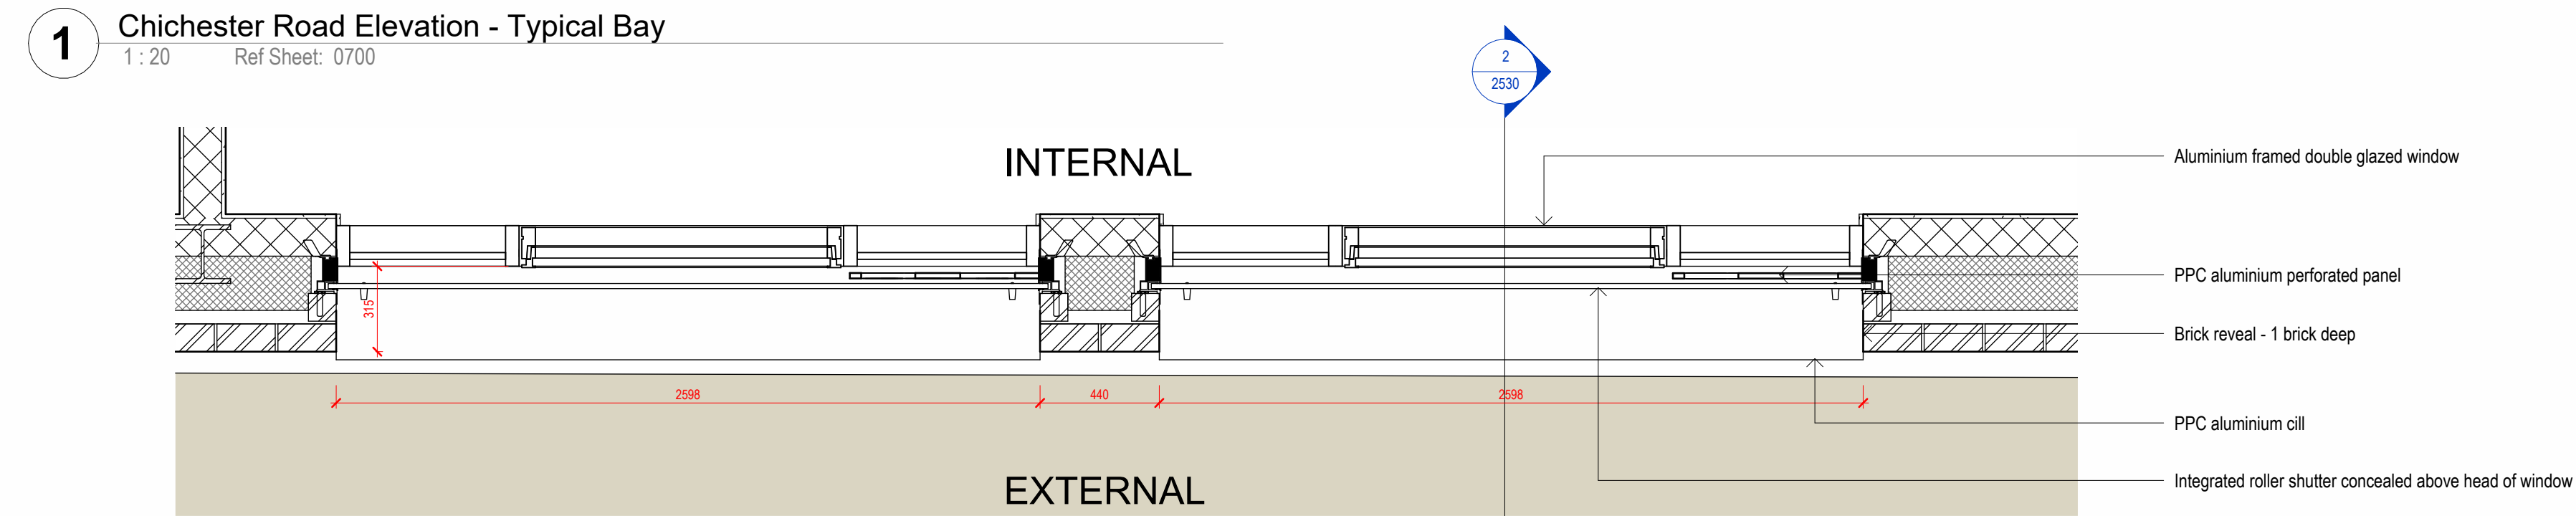

3 Chichester Road - Typical Bay Detail Plan - Ground Floor
1:20