


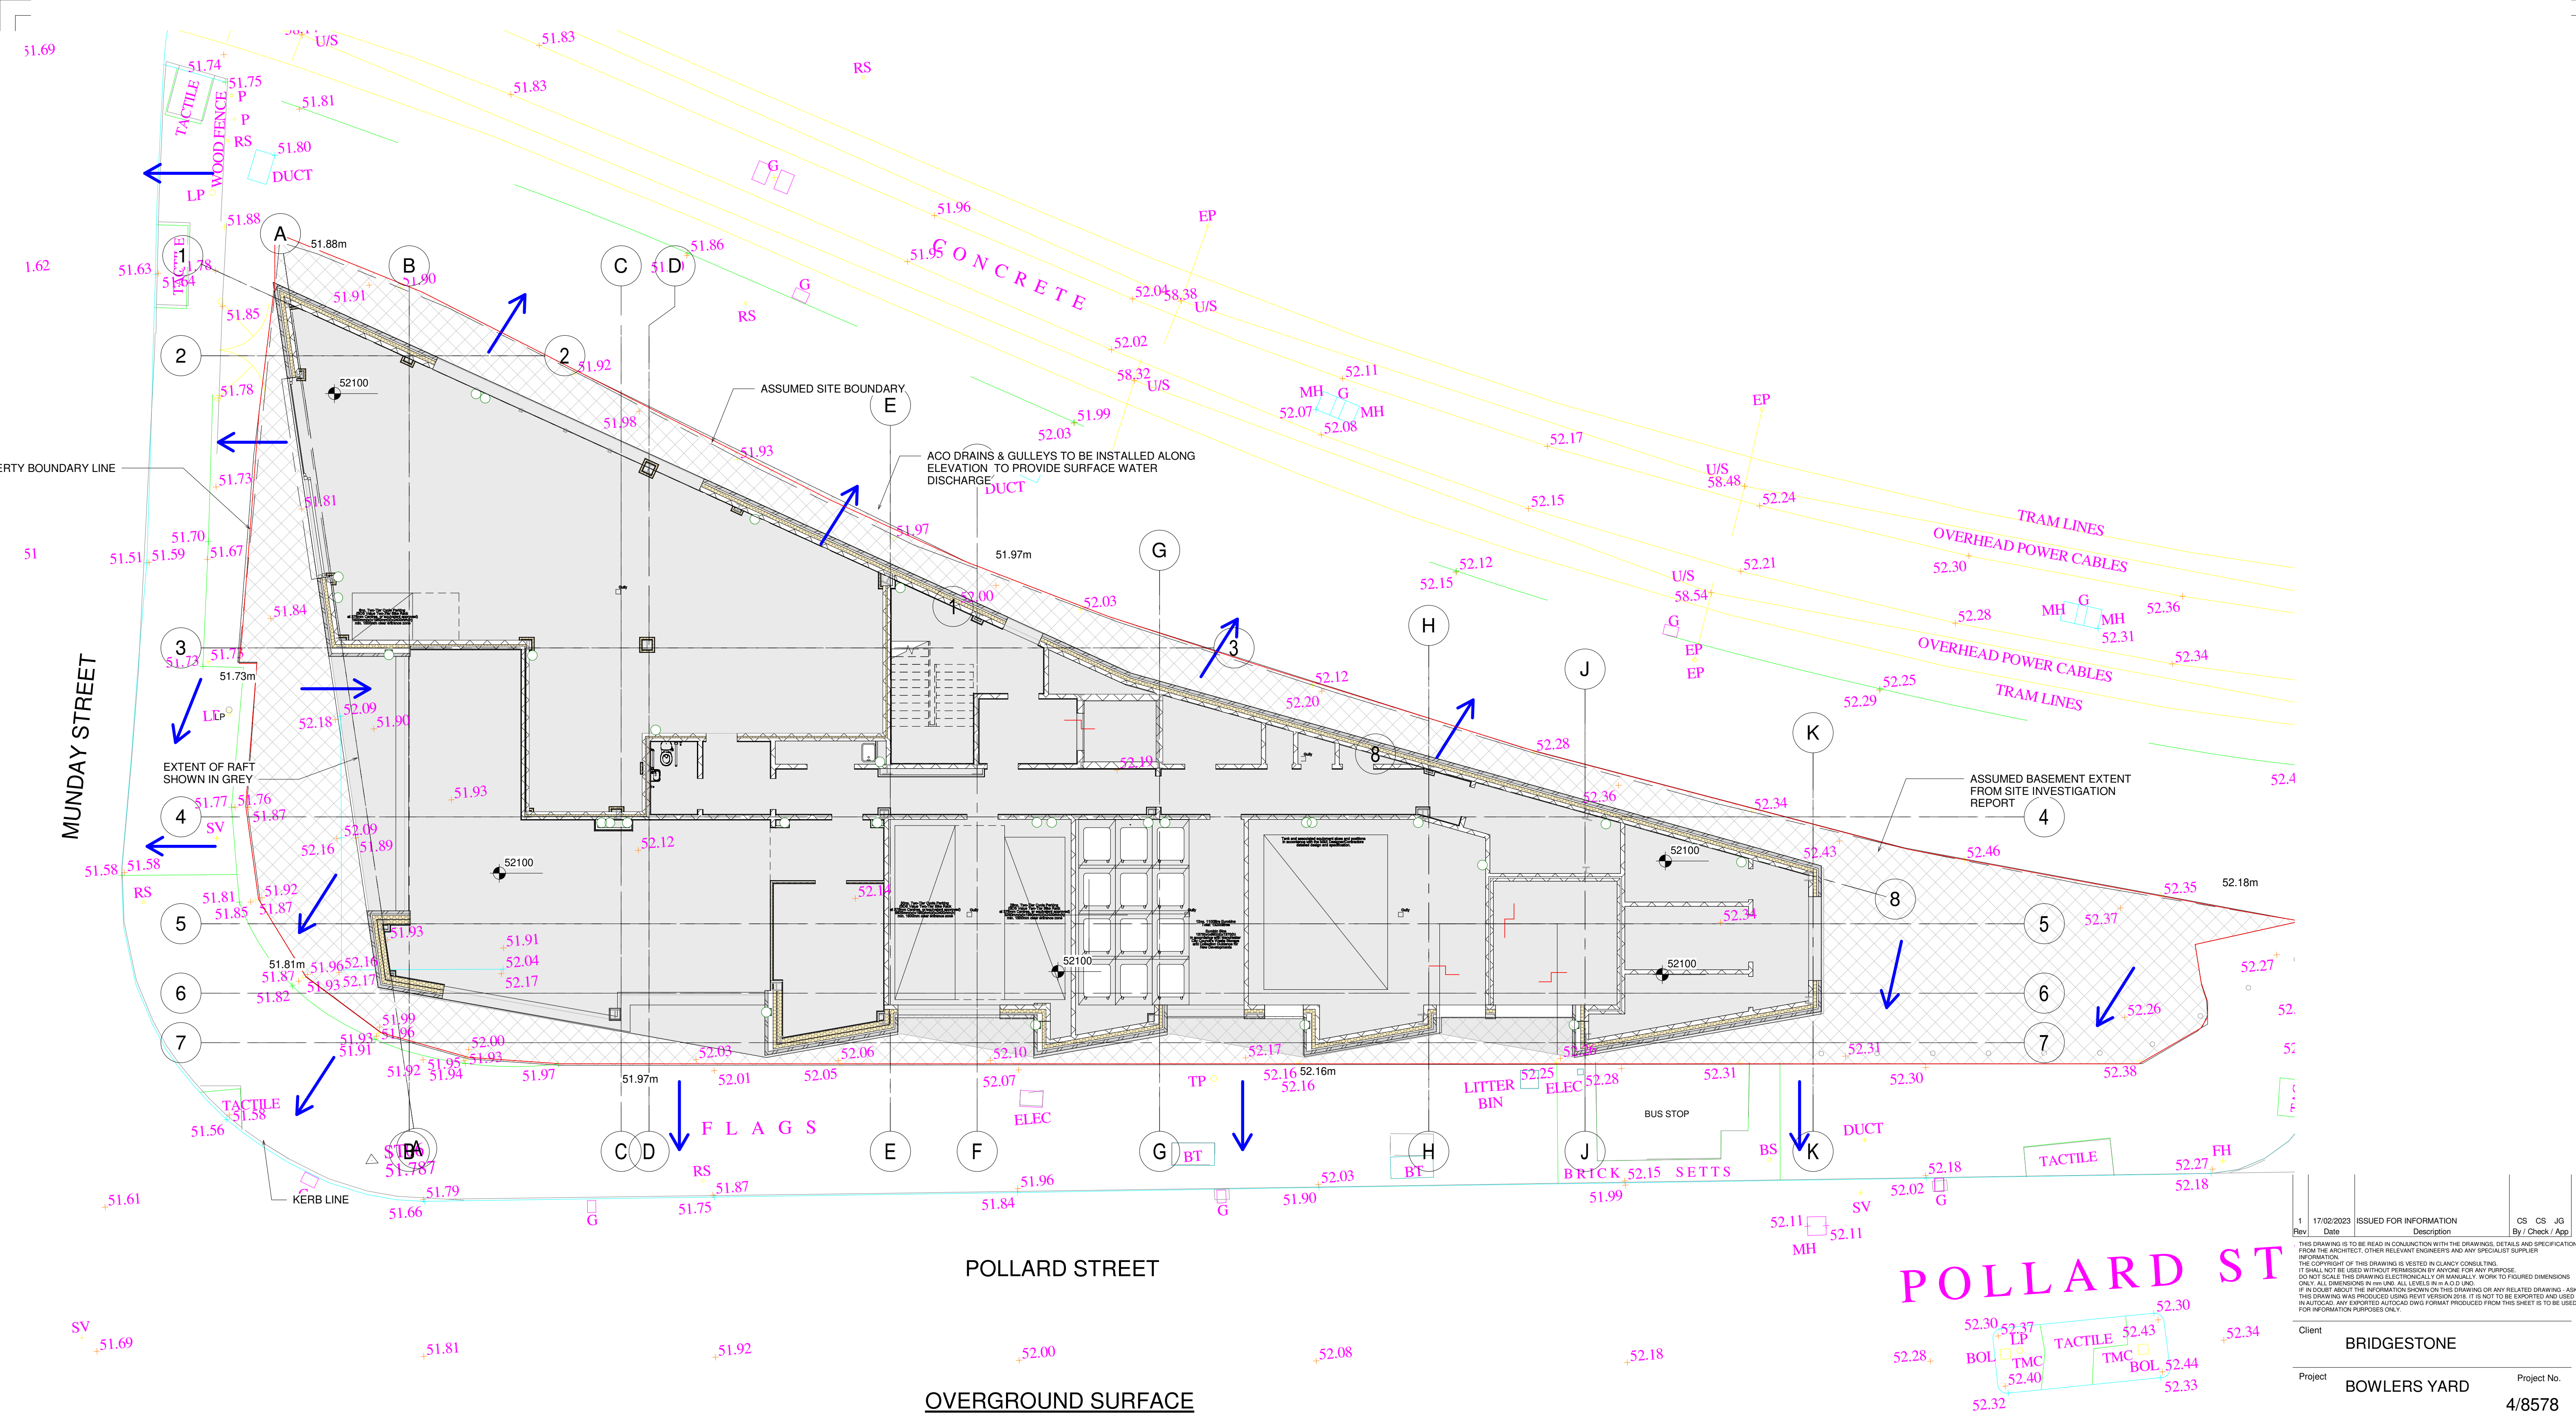

OVERGROUND SURFACE
WATER FLOW ROUTE

1 : 100

ALL FLOW ROUTES ARE BASED ON EXISTING TOPOGRAPHICAL SURVEY COMPARED AGAINST PROPOSED INTERNAL FINISHED FLOORS. FINALISED EXTERNAL LEVELS HAVE NOT BEEN CONFIRMED BUT ARE EXPECTED TO REMAIN SIMILAR TO EXISTING

ACO DRAINS & GULLEYS ARE TO BE INSTALLED WITHIN PROJECT SITE BOUNDARY TO LIMIT SURFACE WATER DISCHARGE ONTO PUBLIC HIGHWAY

EXTENT OF EXTERNAL WORKS FOR THE PROJECT IS LIMITED DUE TO SITE BOUNDARY SO MAJORITY OF SURFACE WATER WILL BE COLLECTED AT ROOF LEVEL & FEED INTO A DESIGNED DRAINAGE SYSTEM.

Rev	Date	Description	CS	CS	JG
1	17/02/2023	ISSUED FOR INFORMATION			

THIS DRAWING IS TO BE READ IN CONJUNCTION WITH THE DRAWINGS, DETAILS AND SPECIFICATION FROM THE ARCHITECT, OTHER RELEVANT ENGINEERS AND ANY SPECIALIST SUPPLIER INFORMATION. THE COPYRIGHT OF THIS DRAWING IS VESTED IN CLANCY CONSULTING. IT SHALL NOT BE USED WITHOUT PERMISSION BY ANYONE FOR ANY PURPOSE. DO NOT SCALE THIS DRAWING ELECTRONICALLY OR MANUALLY. WORK TO SPOURED DIMENSIONS ONLY. ALL DIMENSIONS IN MM UNLESS OTHERWISE STATED. IF IN DOUBT ABOUT THE INFORMATION SHOWN ON THIS DRAWING OR ANY RELATED DRAWING, ASK THE ARCHITECT. THIS DRAWING WAS PRODUCED USING REVIT VERSION 2018. IT IS NOT TO BE EXPORTED AND USED IN AUTOCAD. ANY EXPORTED AUTOCAD DWG FORMAT PRODUCED FROM THIS SHEET IS TO BE USED FOR INFORMATION PURPOSES ONLY.

Client
BRIDGESTONE

Project
BOWLERS YARD

Project No.
4/8578

Discipline
CIVIL

Title
OVERGROUND SURFACE
WATER FLOW ROUTE

Scale @ A1
1 : 100

Status
INFORMATION



Office
LIVERPOOL

Job Number	Originator	Building/Zone	Level
4/8578	CCL	XX	XX
Type	Discipline	Drawing No.	Revision
DR	C	162	1

FOR INFORMATION ONLY