


DO NOT SCALE THIS DRAWING. IF IN DOUBT ASK

NOTES

AO

LEGEND

- Ø33.25 DENOTES PROPOSED LEVEL
- +32.95 DENOTES EXISTING LEVEL
- D/K DENOTES DROP KERB WITH TACTILE PAVING
- G DENOTES ROAD GULLY
- /// DENOTES BITUMINOUS FINISH LIGHT DUTY
- /// DENOTES BITUMINOUS FINISH HEAVY DUTY
- /// DENOTES PAVED AREA
- /// DENOTES BITUMINOUS FINISH TO PEDESTRIAN AREAS
- /// DENOTES EXISTING SURFACING TO BE PLANED OFF TO A DEPTH OF 40mm. A SUITABLE BONDING AGENT SHOULD BE APPLIED TO BITUMINOUS BASE COURSE PRIOR TO LAYING 40mm SMA WEARING COURSE.

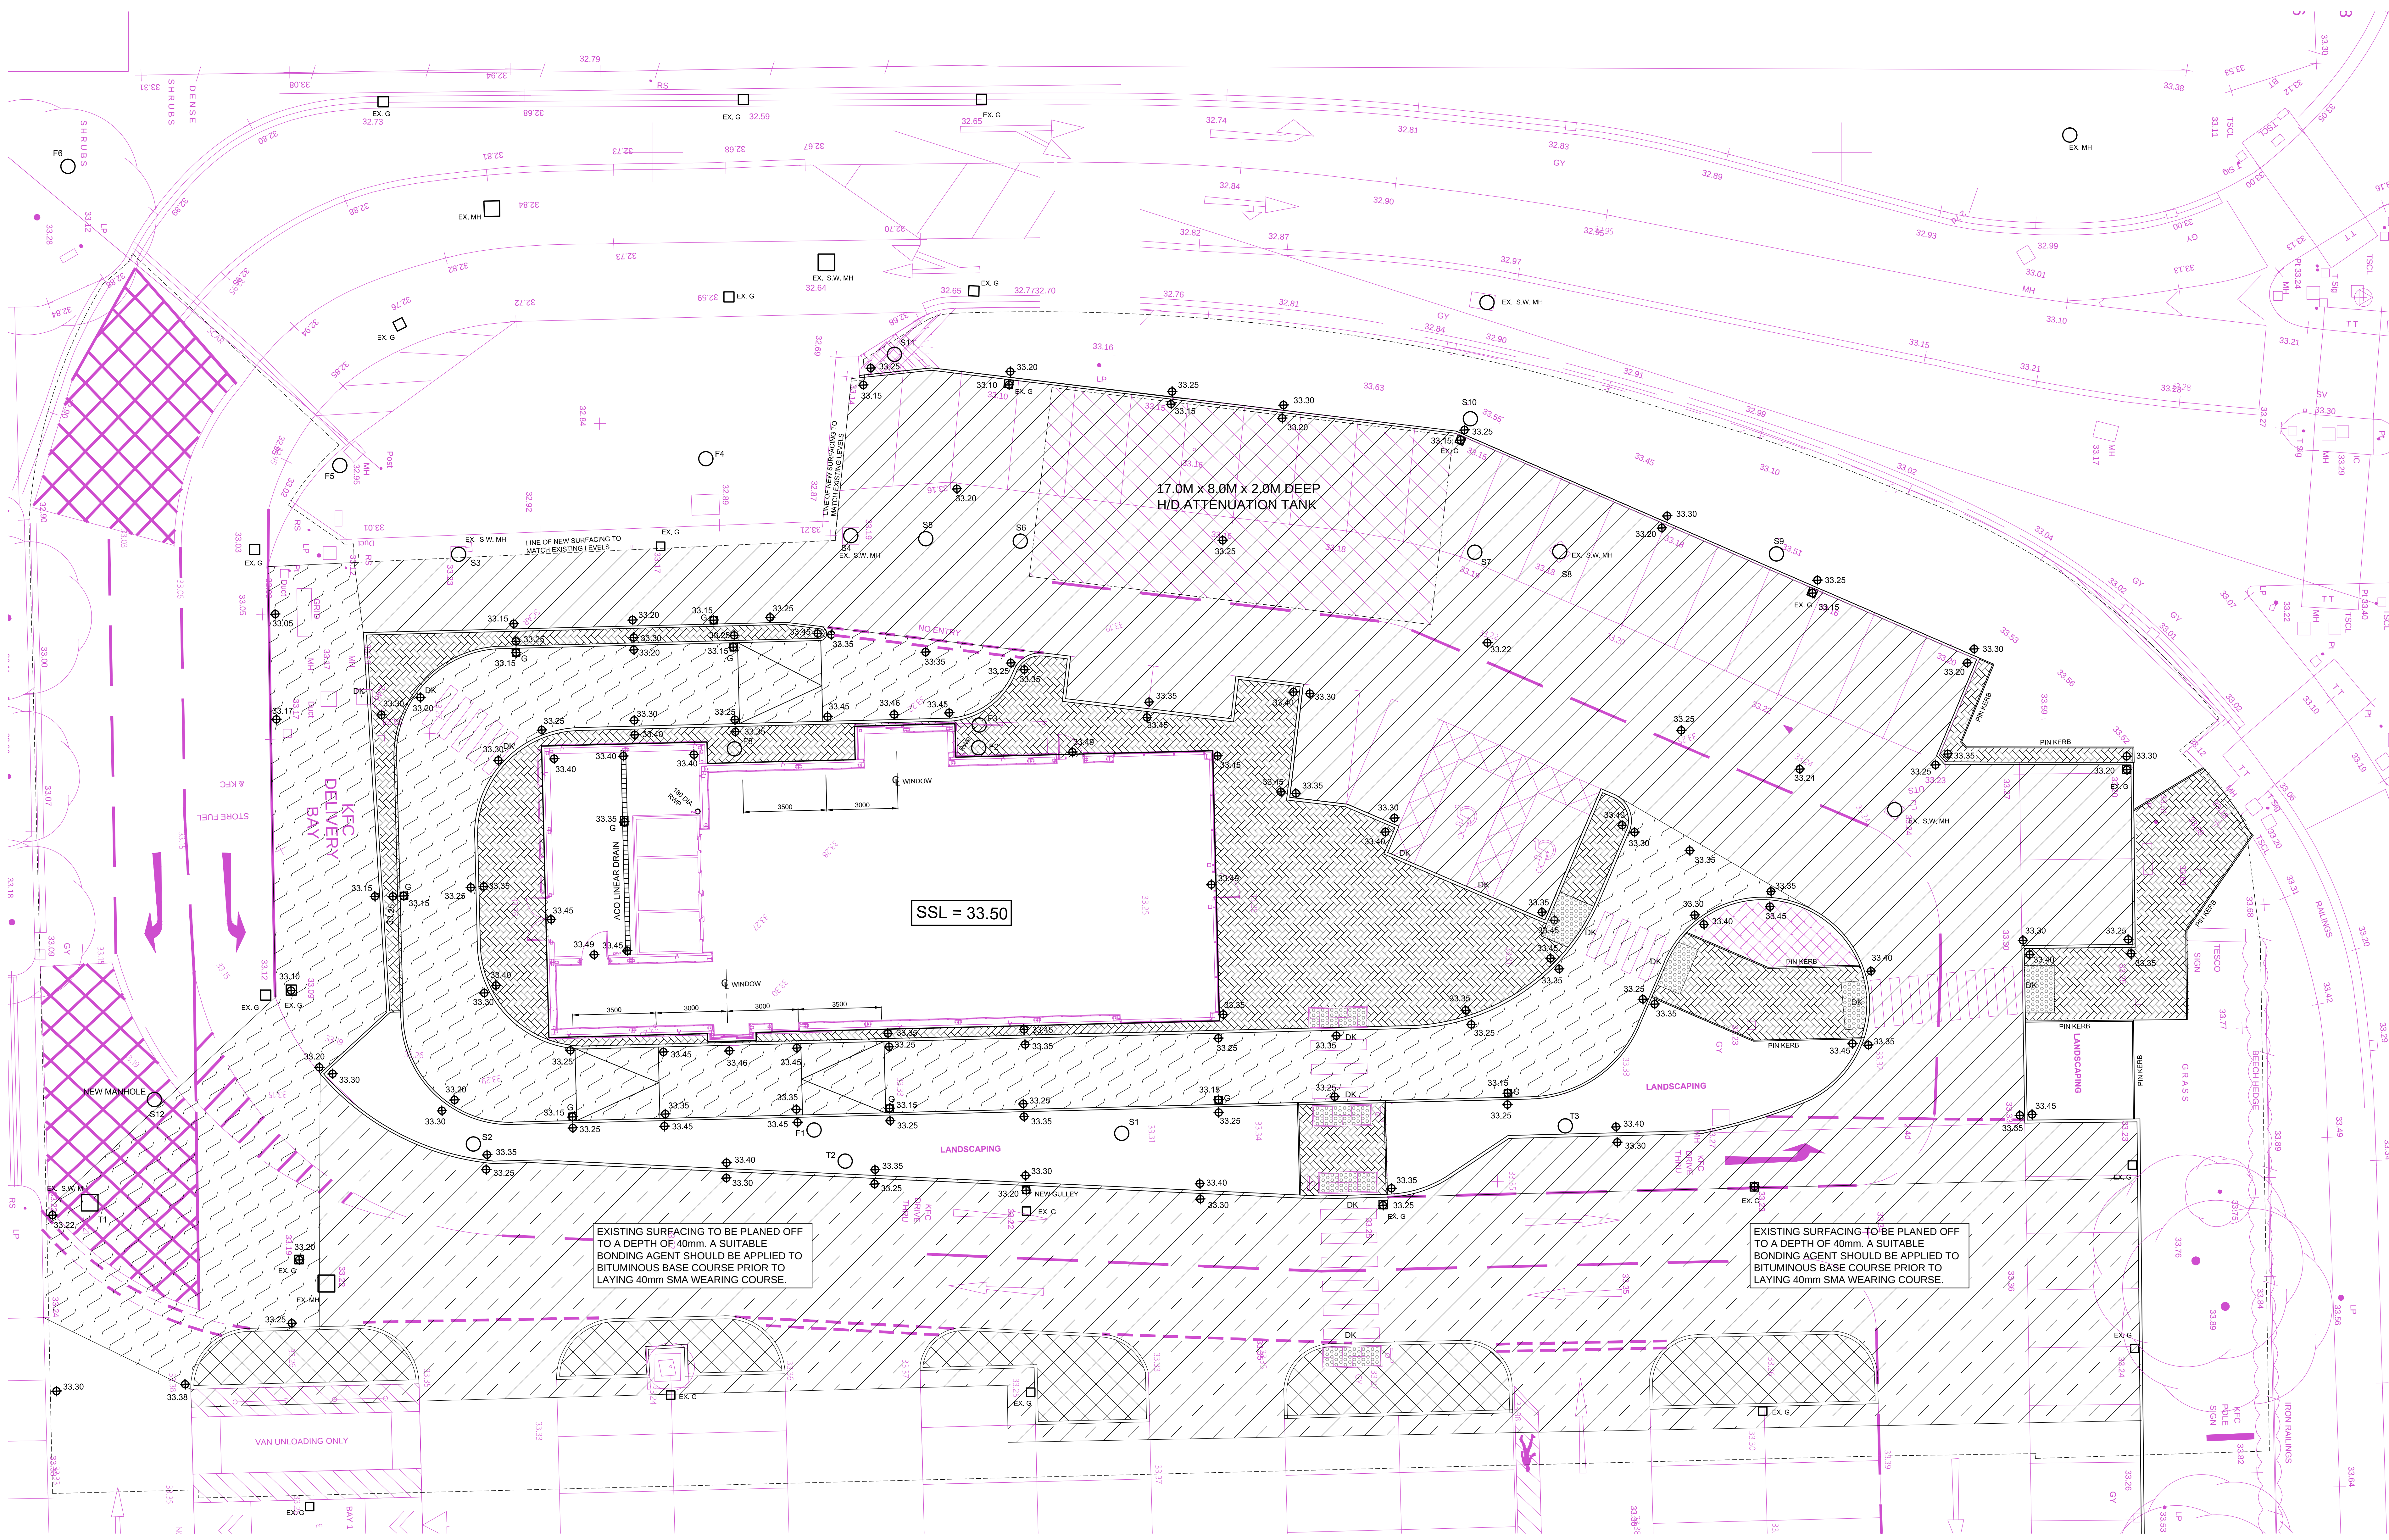

SITE LAYOUT PLAN (1:100)

C	SIZE OF ATTENUATION TANK & LOCATION OF MANHOLES S6 & S7 REVISED.	NC	NOV 22
B	MH F1 MOVED TO AVOID CANOPY FOUNDATION	NC	FEB 22
A	MINOR MODIFICATIONS TO LAYOUT & FINISHES.	NC	FEB 22
Rev.	Description	By	Date



Client CHICKEN CABINS LTD.
Site address KFC DRIVE THROUGH SECTION OF TESCO CAR PARK ALTRINCHAM ROAD, BAGULEY, MANCHESTER, M23 9TJ.

Stevenson Calam Associates
CONSULTING ENGINEERS
ORNHAMS HALL, BOROUGHBRIDGE, NORTH YORKSHIRE, YO61 0JH.
Telephone (01423) 520099
Facsimile (01423) 520028
Email: stevenson.calam@connect.com

EXTERNAL WORKS (SHEET 1 OF 2)

Project Manager/Checked	GS	Drawn By	NC	Scale	AS SHOWN	Date	FEB. 2022
Drawing Number	1747-4/3	Rev.	C				