



MATERIAL LOCATION REFERENCE ELEVATIONS

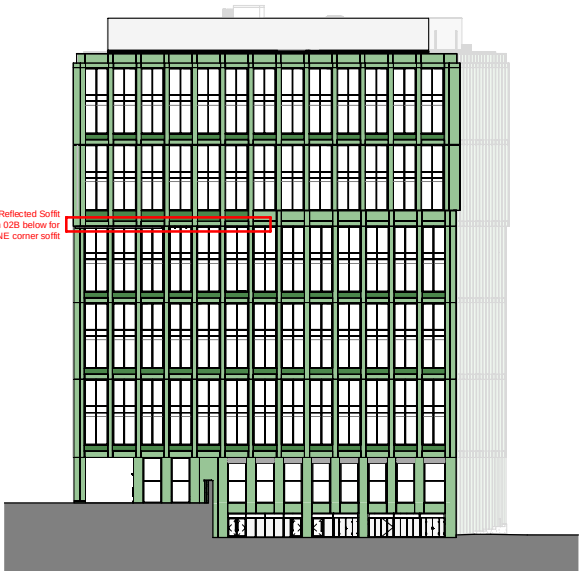


East Elevation (Beswick Row)



North Elevation (Service Yard)

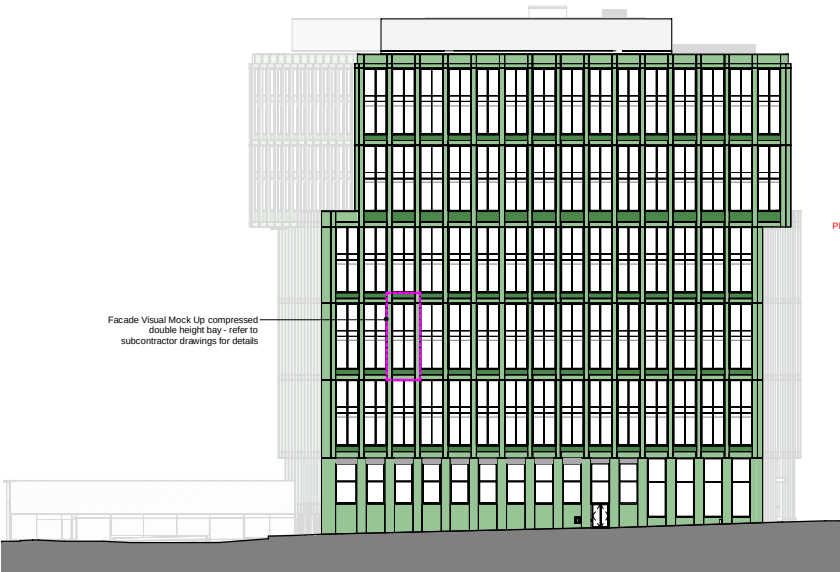


West Elevation (Corporation Street)

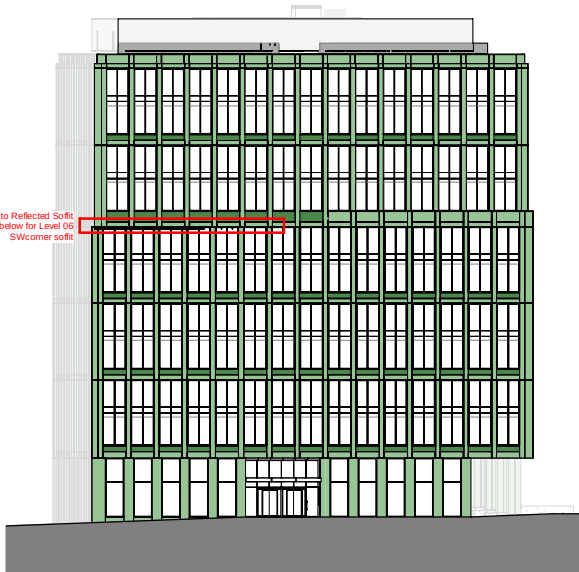


South Elevation (Miller Street)

COLONNADE REFLECTED SOFFIT - ENLARGED REFERENCE PLAN

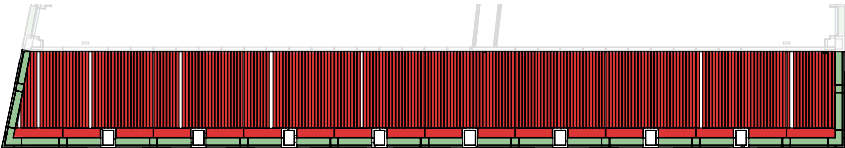


Reflected Soffit Plan 01 - Colonnade

LEVEL 06 REFLECTED SOFFIT - ENLARGED REFERENCE PLANS

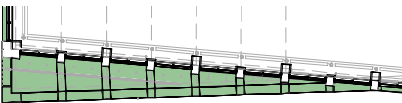

Reflected Soffit Plan 02A - Level 06 SW Corner

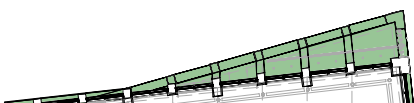

Reflected Soffit Plan 02B - NE Corner

MATERIAL



- Facade type** Reconstituted stone pre-cast concrete cladding - Polished Finish
Reconstituted stone pre-cast concrete cladding - Deep Acid Etched Finish
Manufacturer Techcrete
Product Reference Polished Finish / Deep Acid Etched Finish
Colour/Finish Dark grey base concrete with green-blue stone aggregate
General Location Main building cladding

Illustrative Sample Images



Reconstituted stone pre-cast concrete cladding
Polished Finish




Reconstituted stone pre-cast concrete cladding
Deep Acid Etched Finish

MATERIAL



- Facade type** Aluminium Rainscreen Panel
Colour/Finish PPC - RAL 7016
General Location Colonnade soffit cladding

Illustrative Sample Image

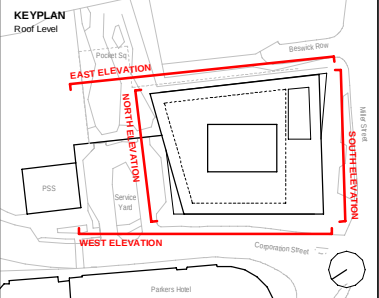

ISSUED FOR INFORMATION AS PART
OF CONSTRUCTION ISSUE
THIS IS NOT AN AS-BUILT DRAWING

This drawing is copyright. Do not scale off dimensions. All dimensions to be checked on site by contractor. Contractor to report any dimensional discrepancies, errors or omissions prior to commencing on site.

Rev	Date	Description
P01	02/09/2020	First Issue - Planning Materials Samples
P02	15/03/2021	Planning Materials Samples Update
C01	01/11/2022	Planning Condition Submission

Client	Contractor
MEPC HERMES INVESTMENT MANAGEMENT	BOWMER KIRKLAND

Contract Drawing Code
N/A

Project Title
NOMA - 4 Angel Square
Miller Street, Manchester

Drawing Title
Building Material Samples
Pre-cast Concrete & GRC Cladding

Status
FOR CONSTRUCTION

Job No
10257

Scale
NTS@ A1

Revision
C01

Drawing Code
NP4-SHP-21-ZZ-DR-A-6101

simpsonhaugh

Manchester
+44 (0)161 835 2345

London
+44 (0)20 7549 4000