



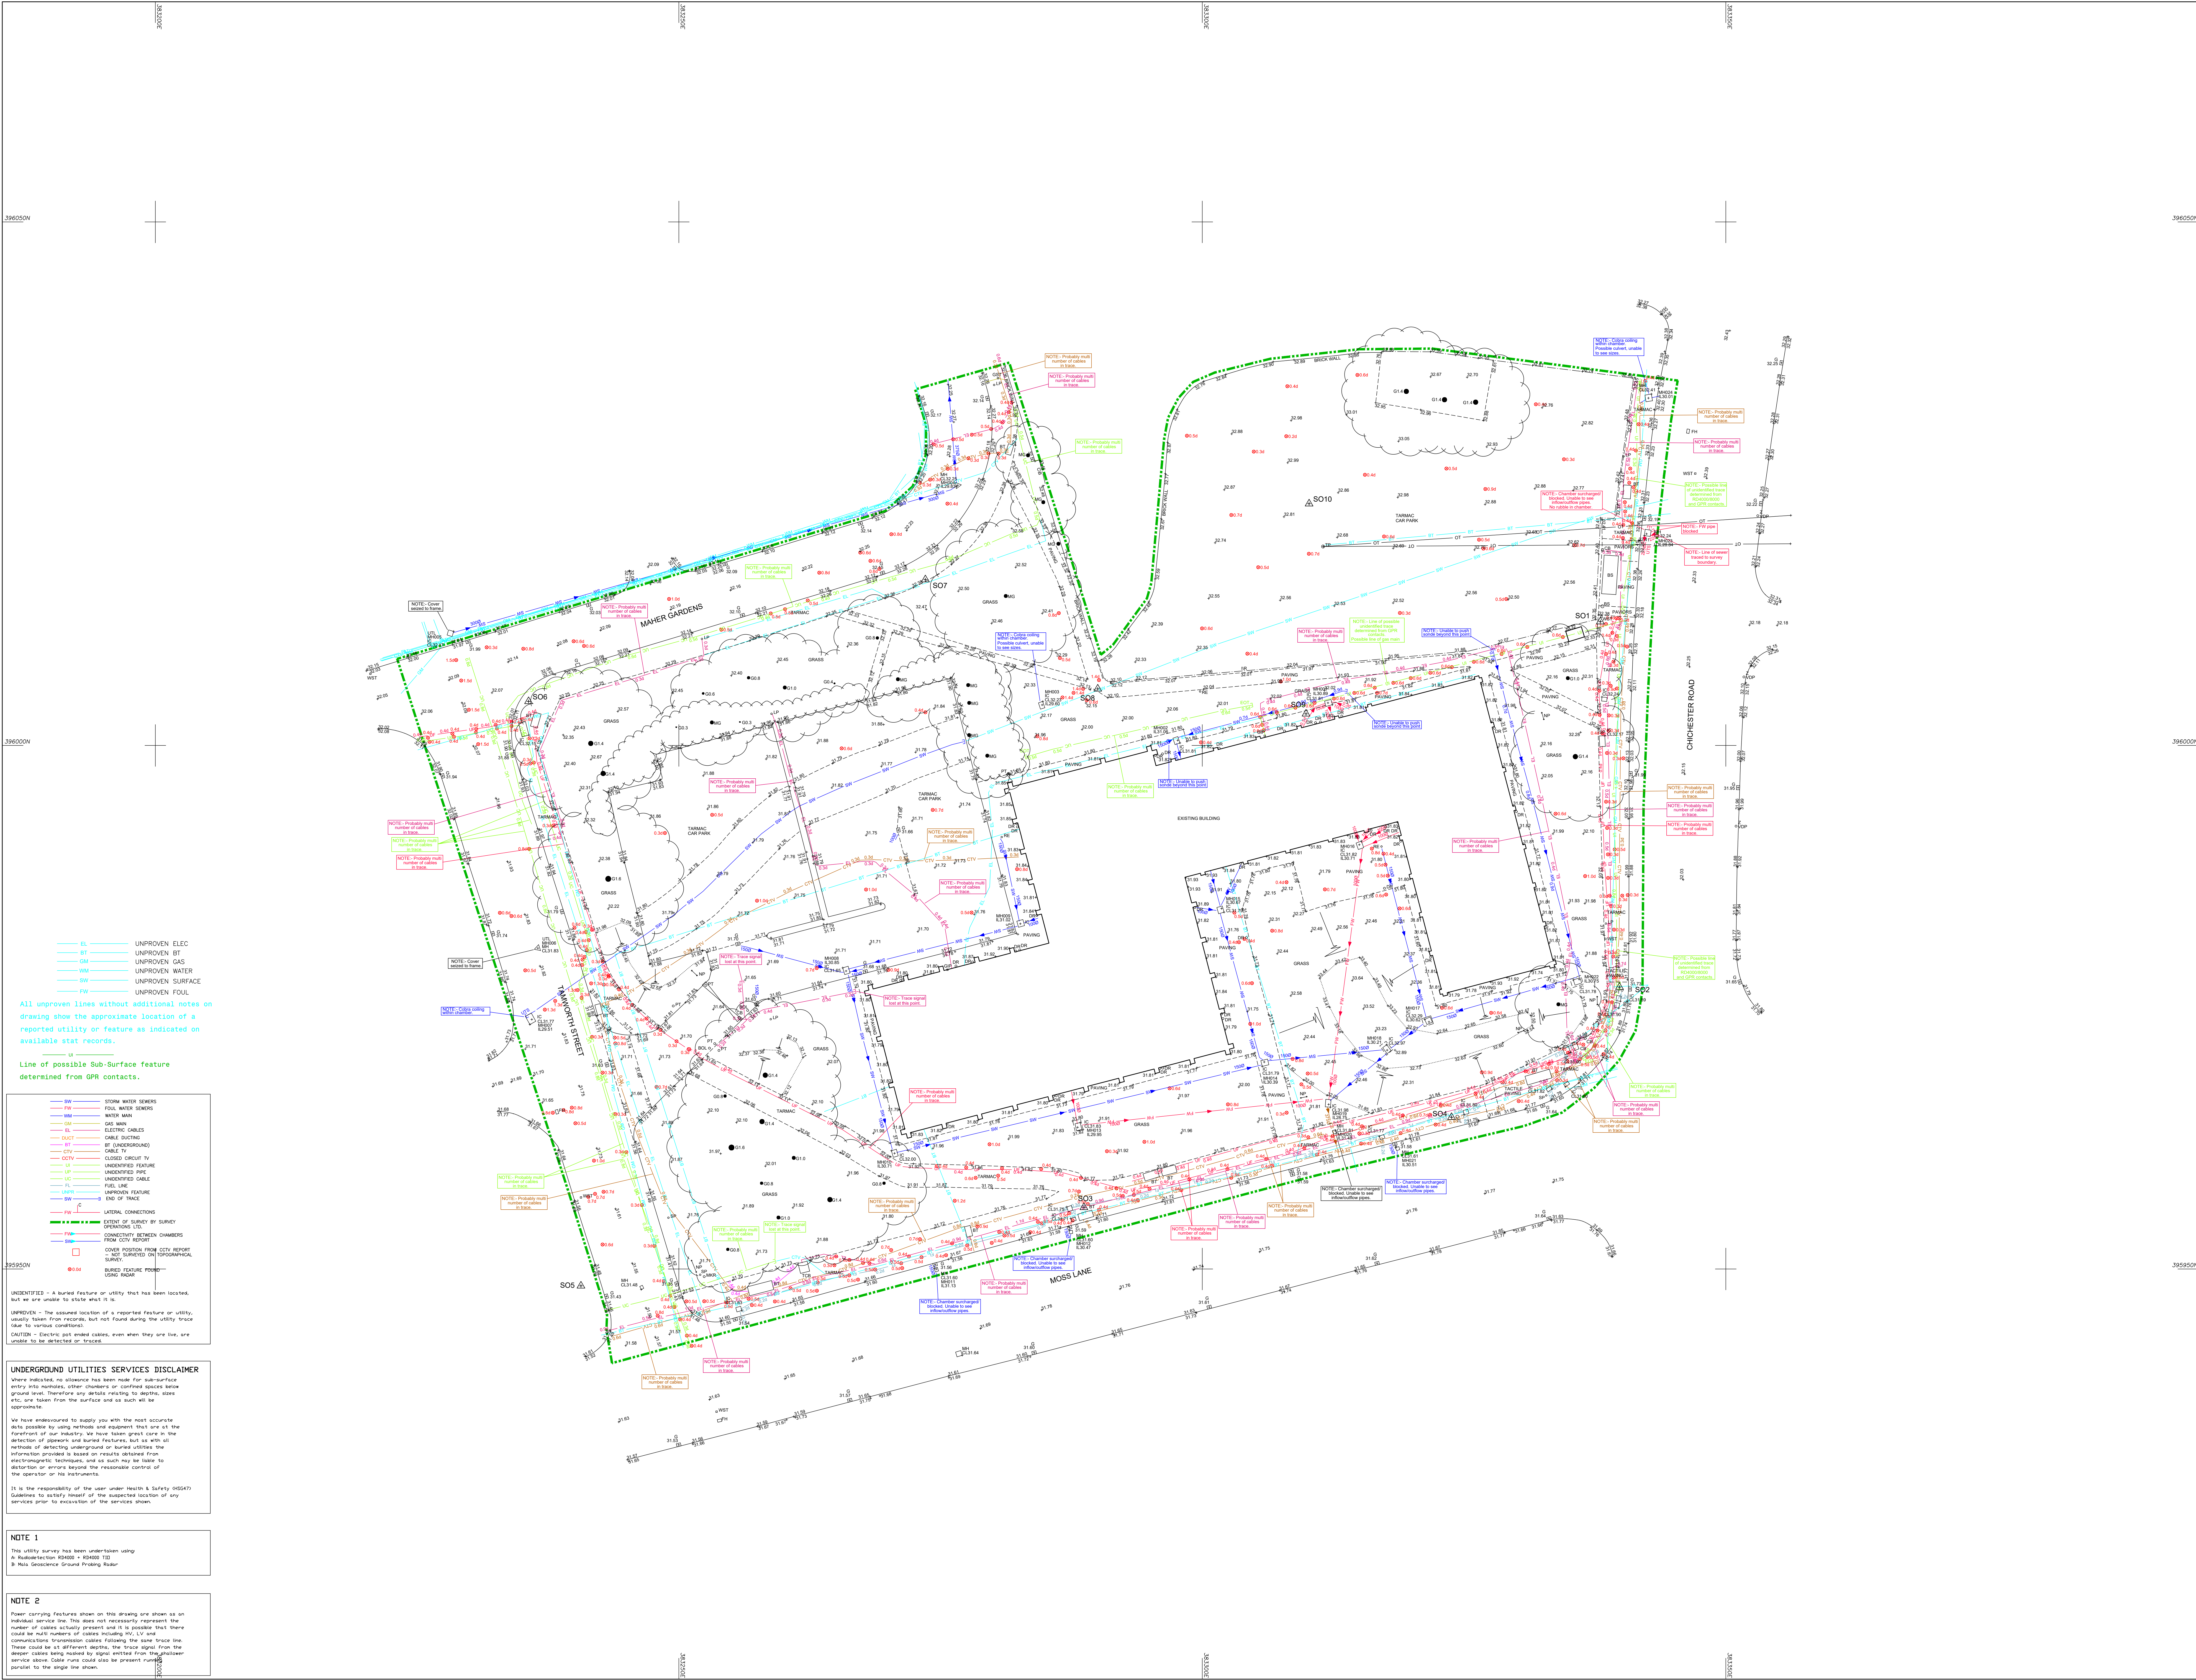

© Survey Operations Limited 2023
Reproduction in whole or in part by any means
is prohibited without the prior permission of
Survey Operations Limited.

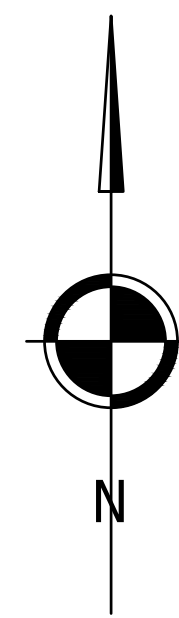

Note:
The survey is plotted on a plane local
Grid. Orientation to National Grid.
All levels relate to Ordnance Datum,
achieved using the
OS National GPS Network.

Survey Control Markers established for
Mapping purposes only and should not be
used for Construction without the written
approval of Survey Operations Ltd.

Drainage information must be verified
with local authority records before use

Utilities surveyed March 2023 and added to
Survey Operations drawing no. 22L093.

SURVEY STATIONS				
Name	Easting	Northing	Height	
Survey
OPERATIONS

Smith Street, Skelmersdale, Lancs. WN8 8LN
Tel: 01695 725662 Fax: 01695 51816
Email: mail@surveys.co.uk - www.surveys.co.uk

Client
10 Architect Ltd.

Drawing Title
Utility Survey of Land at:
Loreto College
Chichester Road South
Manchester

Scale(s)	1:200	Surveyor	MB
Date	Mar 23	Drawn	DS
Job Number	23B040	Checked	SO

SHEET SIZE & ORG NUMBER & REVISION
A0 23B040/001