


SHIP CANAL HOUSE, MANCHESTER

GROUND FLOOR - CEILINGS DEMOLITION LAYOUT

This drawing is the property of **bluesky** Design and must not be copied or otherwise reproduced. All dimensions must be checked on site before commencing work. This drawing was produced using AutoCAD 2019.

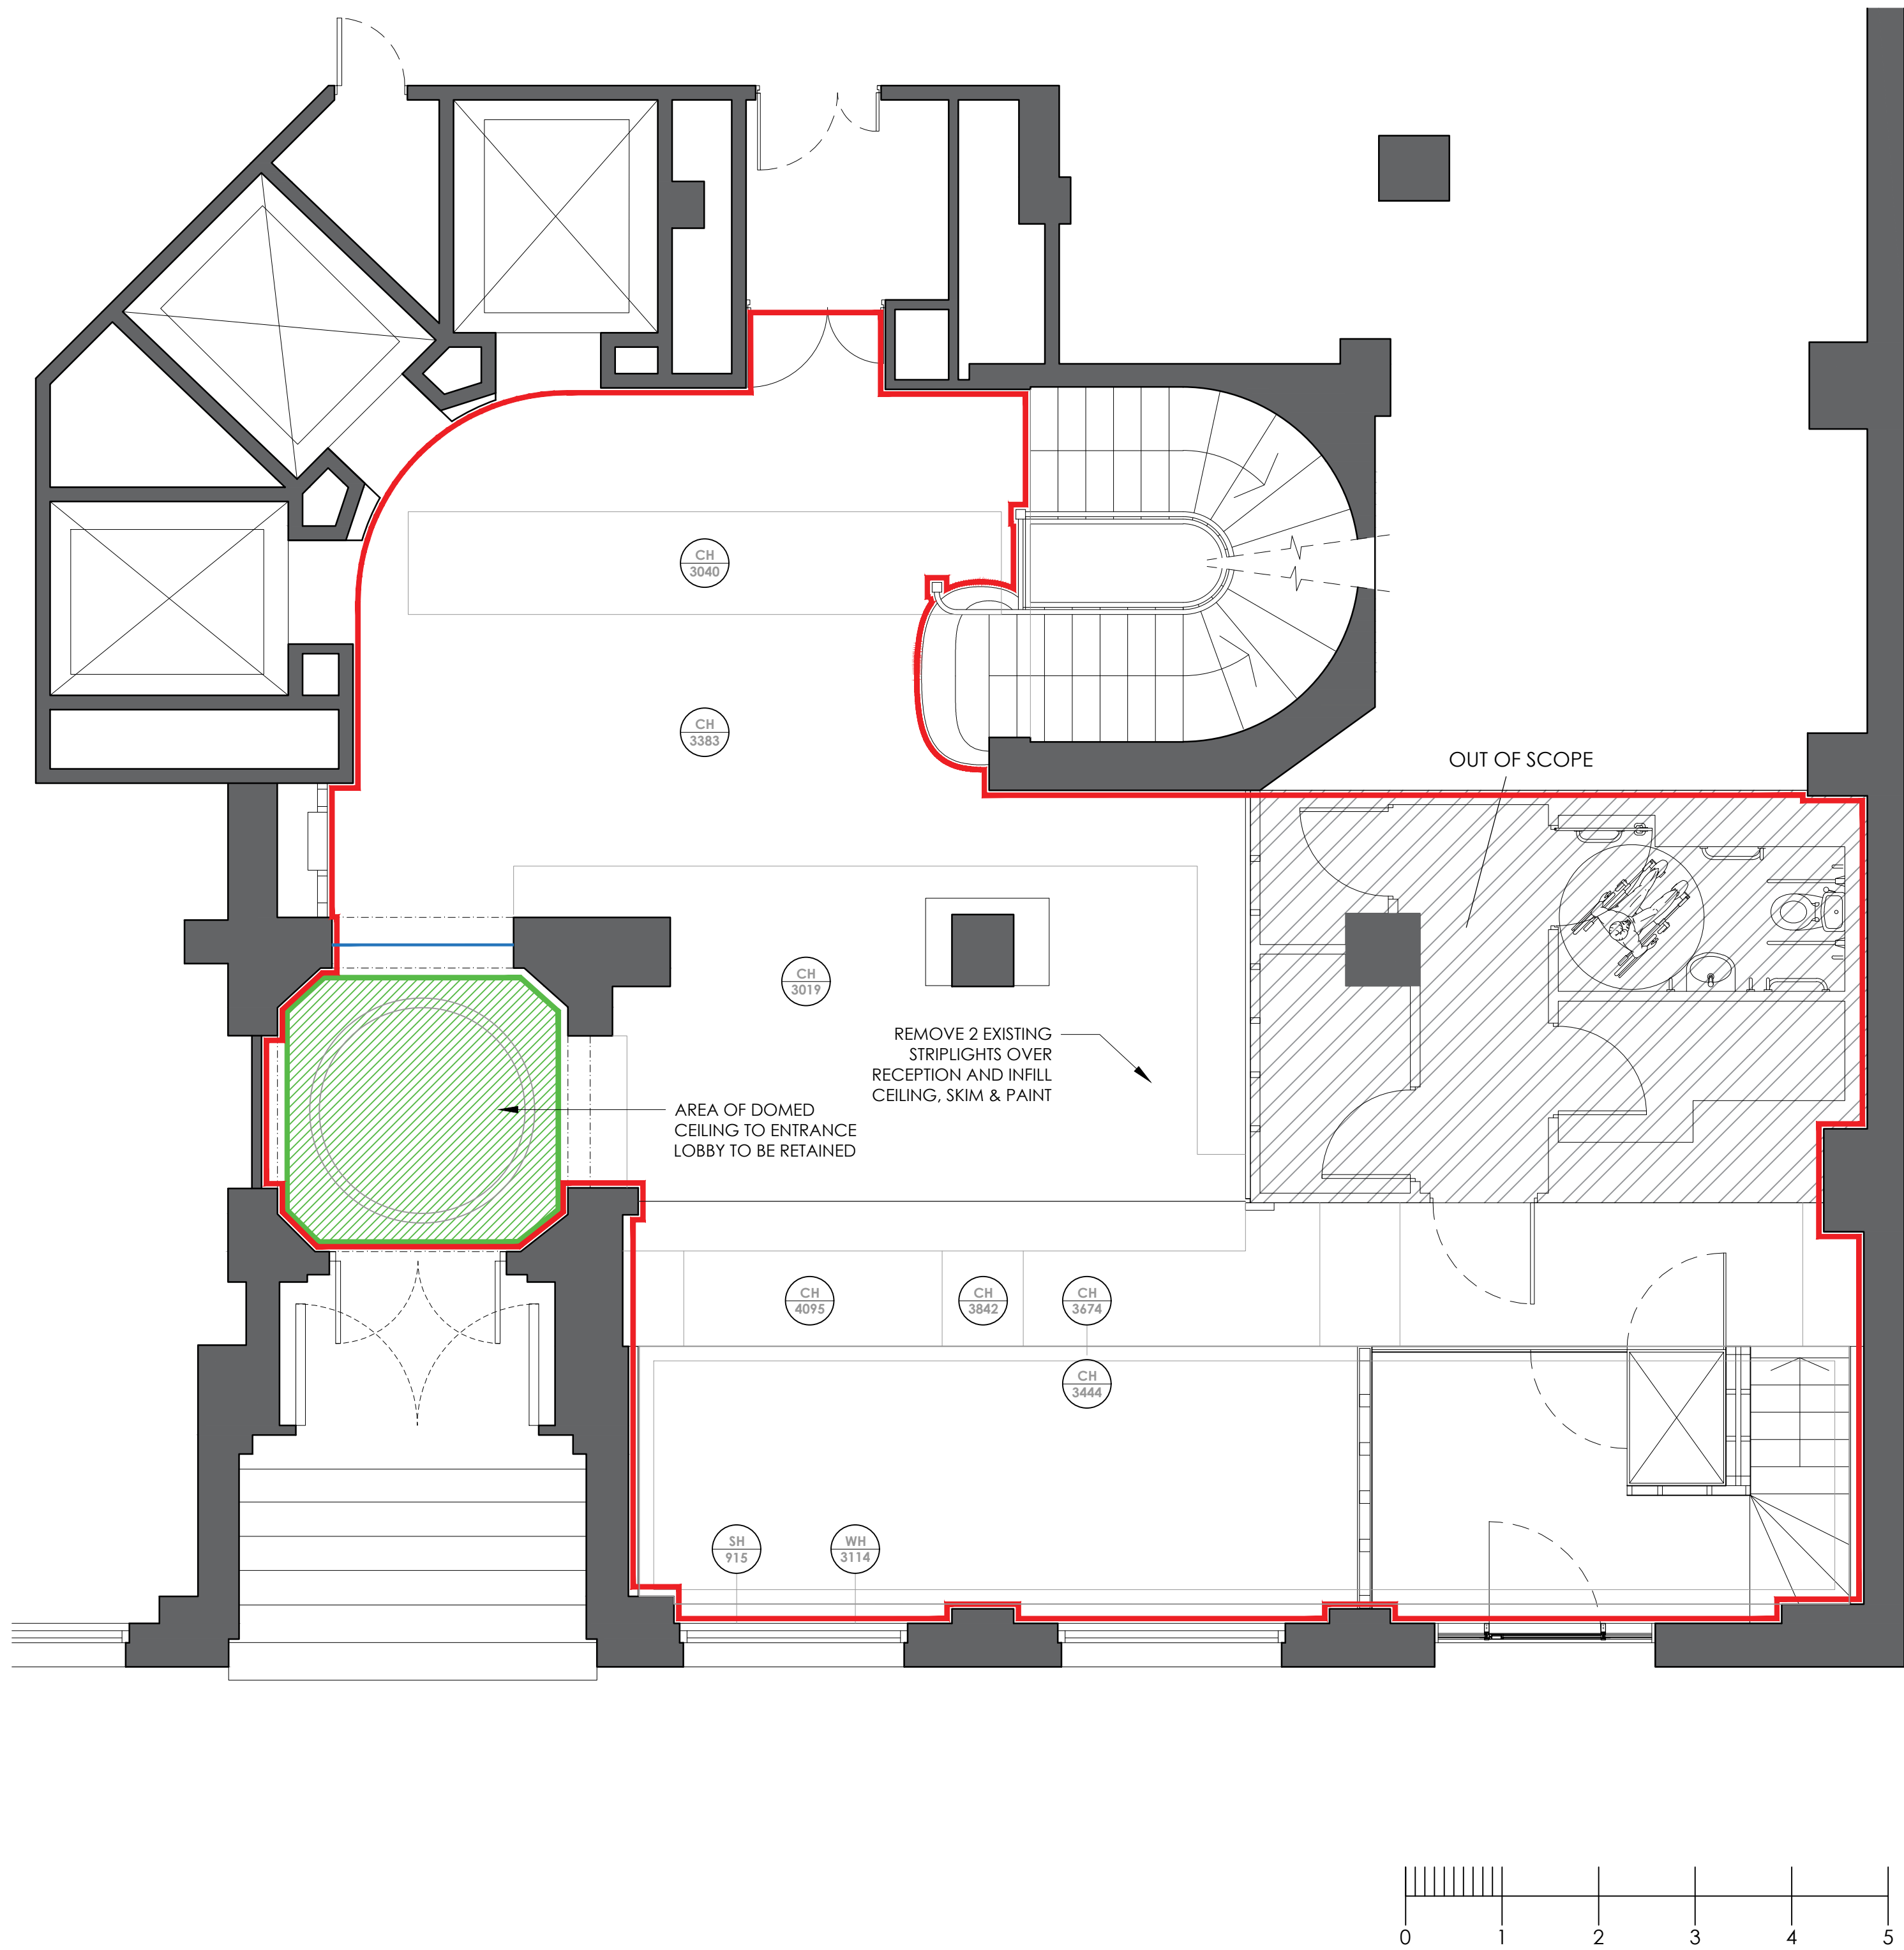

DEMOLITION NOTES

Existing stairwell and balustrade to be retained and protected for the duration of the works.

Existing entrance doors to be retained and protected for the duration of the works.

Existing domed ceiling and archways to entrance lobby to be retained and protected for duration of works.

Existing light fitting to lobby to be carefully removed and connection retained for new light fitting.
Existing light fittings to waiting area to be removed and connection retained for new light fitting.
2 x Existing strip lights above the reception area to be removed and plasterboard ceiling to be infilled & skimmed ready for decoration.

RED LINE INDICATES EXTENT OF STRIPOUT WORKS

GREEN LINE INDICATES EXTENT OF DOMED CEILING TO BE RETAINED AND PROTECTED

FOR TENDER

Rev	Date	Description	Initials
D	06.04.23	UPDATES FROM CLIENT MEETING	PB
C	21.03.23	NEW SCHEME DESIGN FOR COSTING	PB
B	13.12.22	HERITAGE ISSUE	ST
A	05.12.22	ISSUED FOR TENDER	ST

Client:
GROSVENOR

Project:
**SHIP CANAL HOUSE
CAT A REFURBISHMENT**

Address:
**KING STREET
MANCHESTER**

Drawing Title:
**GROUND FLOOR
CEILING DEMOLITION LAYOUT**

Date: 125.11.2022

Project Number: 1308

Scale: 1:50@A1

Drawn by: ST

Drawing Number:
1308-0G-DE-02D