


This drawing is copyright Bernard Taylor Partnership Ltd and must not be copied or disclosed by or to any unauthorised persons without the prior written consent of Bernard Taylor Partnership Ltd

Do not scale from this drawing. Do not take measurements from the CAD base. Any discrepancies are to be reported to the architect for clarification.

All dimensions are to be checked on site prior to construction, manufacture of any components and ordering of materials and equipment.

All materials and workmanship to be in accordance with the current British Standards and codes of practice.

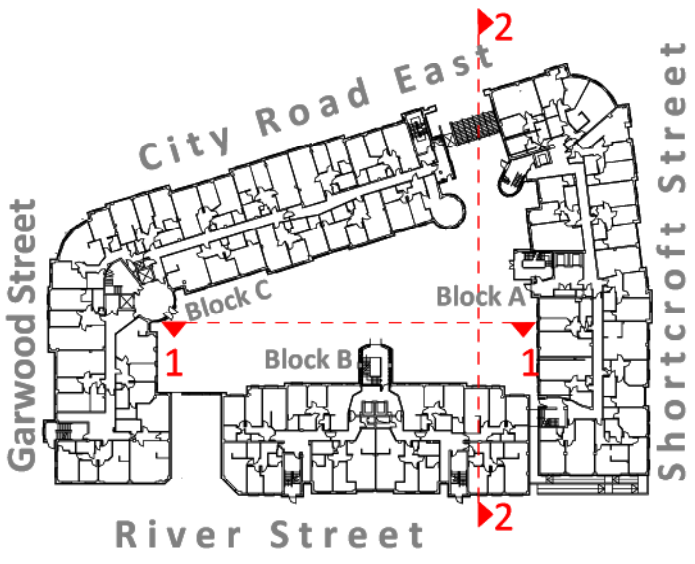

Proposed New Facing Materials

Brick & Blockwork Walls

- 

Type A. Red Brickwork
replaced with Dark Grey/Blue Brickwork
with Light Grey Mortar
- 

Type B. Sand Brickwork
replaced with Light Grey/White
Brickwork
with Light Grey Mortar
- 

Type C. White/Light Grey Render on
Blockwork
replaced with Medium Dark Grey Render
- 

Type D. Fair Faced Blockwork &
Contrasting Bands
replaced with Fair Faced Blockwork in
Grey
(no contrasting colour bands)

Curtain Walling System & Window Frames

- 

Type E. Solid Panels / Frames - replaced
like for like RAL 7016 Anthracite Grey
- 

Type F. Obscure -- replaced like for like
- 

Type G. Glazed - replaced like for like


High Level Rainscreen Cladding

- 

Type J. Micro-rib Metal Cladding
replaced with Rainscreen Cladding in
RAL 7016 Anthracite Grey

Elevation C3 Proposed

1 : 100

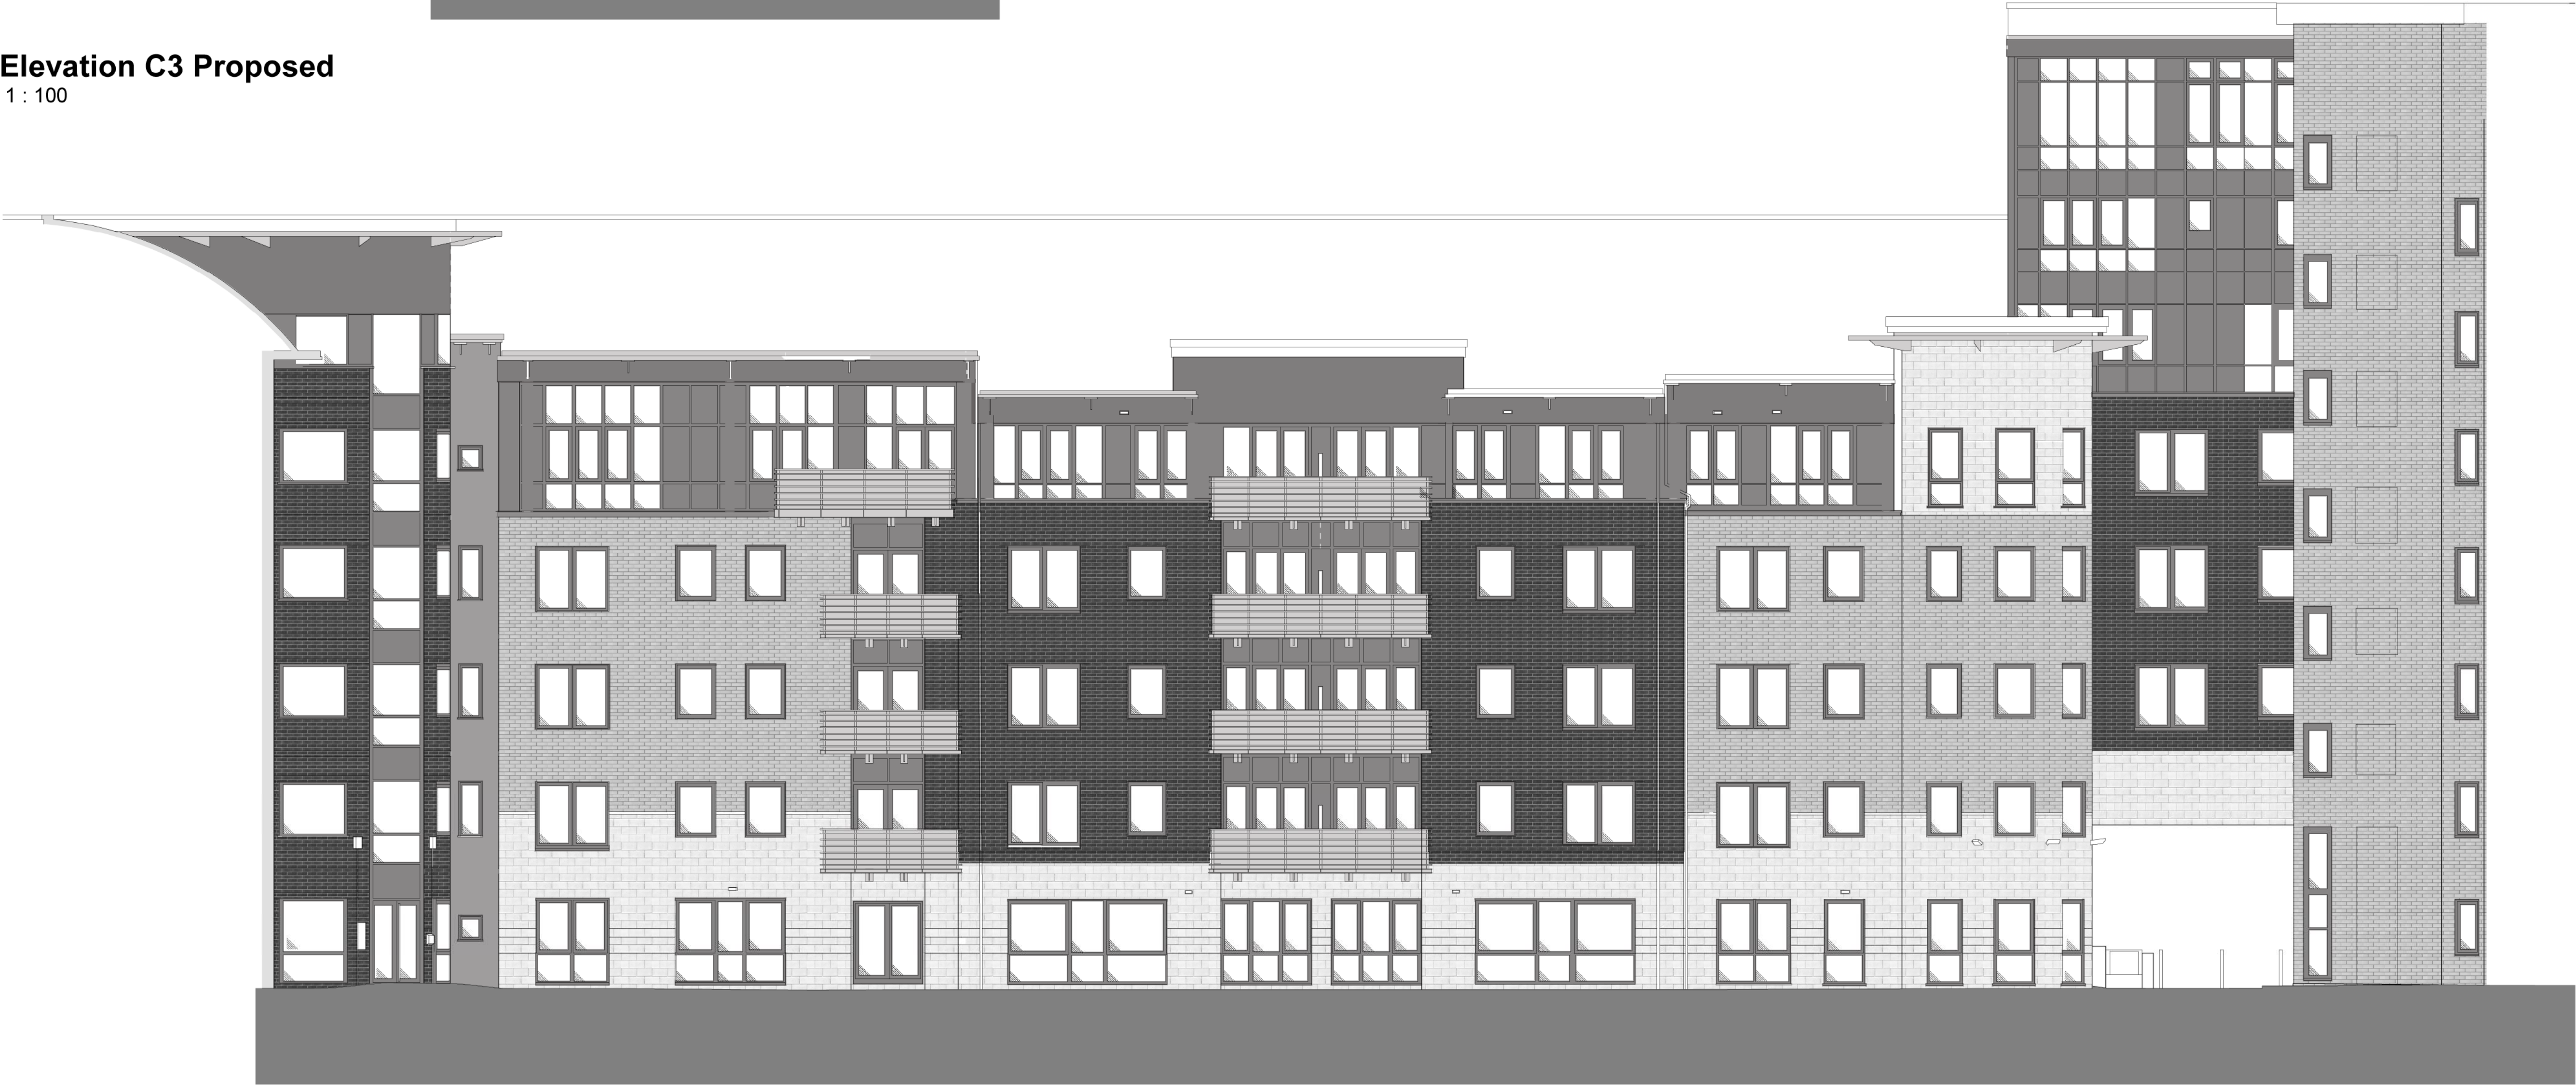

Elevation C4 Proposed

1 : 100

Rev	Date	Int	Description
-----	------	-----	-------------



CLIENT:
Zenith Management Co.

PROJECT:
CITY SOUTH
39 City Road East, Manchester M15 4QA

DESCRIPTION:
Courtyard Elevations C3 & C4 as Proposed

PURPOSE OF ISSUE:
Information

DRAWN BY:	CHECKED	DATE:	SCALE @ A1:
AP	LT	08/23/22	1 : 100

JOB NO:	STATUS CODE:	DRAWING NO:	REV
3872	S2	188	2

FILE IDENTIFIER:
CS-BTP-00-EL-DR-A-3872_188

Elizabeth House 486 Didsbury Road Heaton Mersey Stockport SK4 3BS
0161 443 1221 info@bernardtaylor.co.uk www.btparchitects.co.uk