


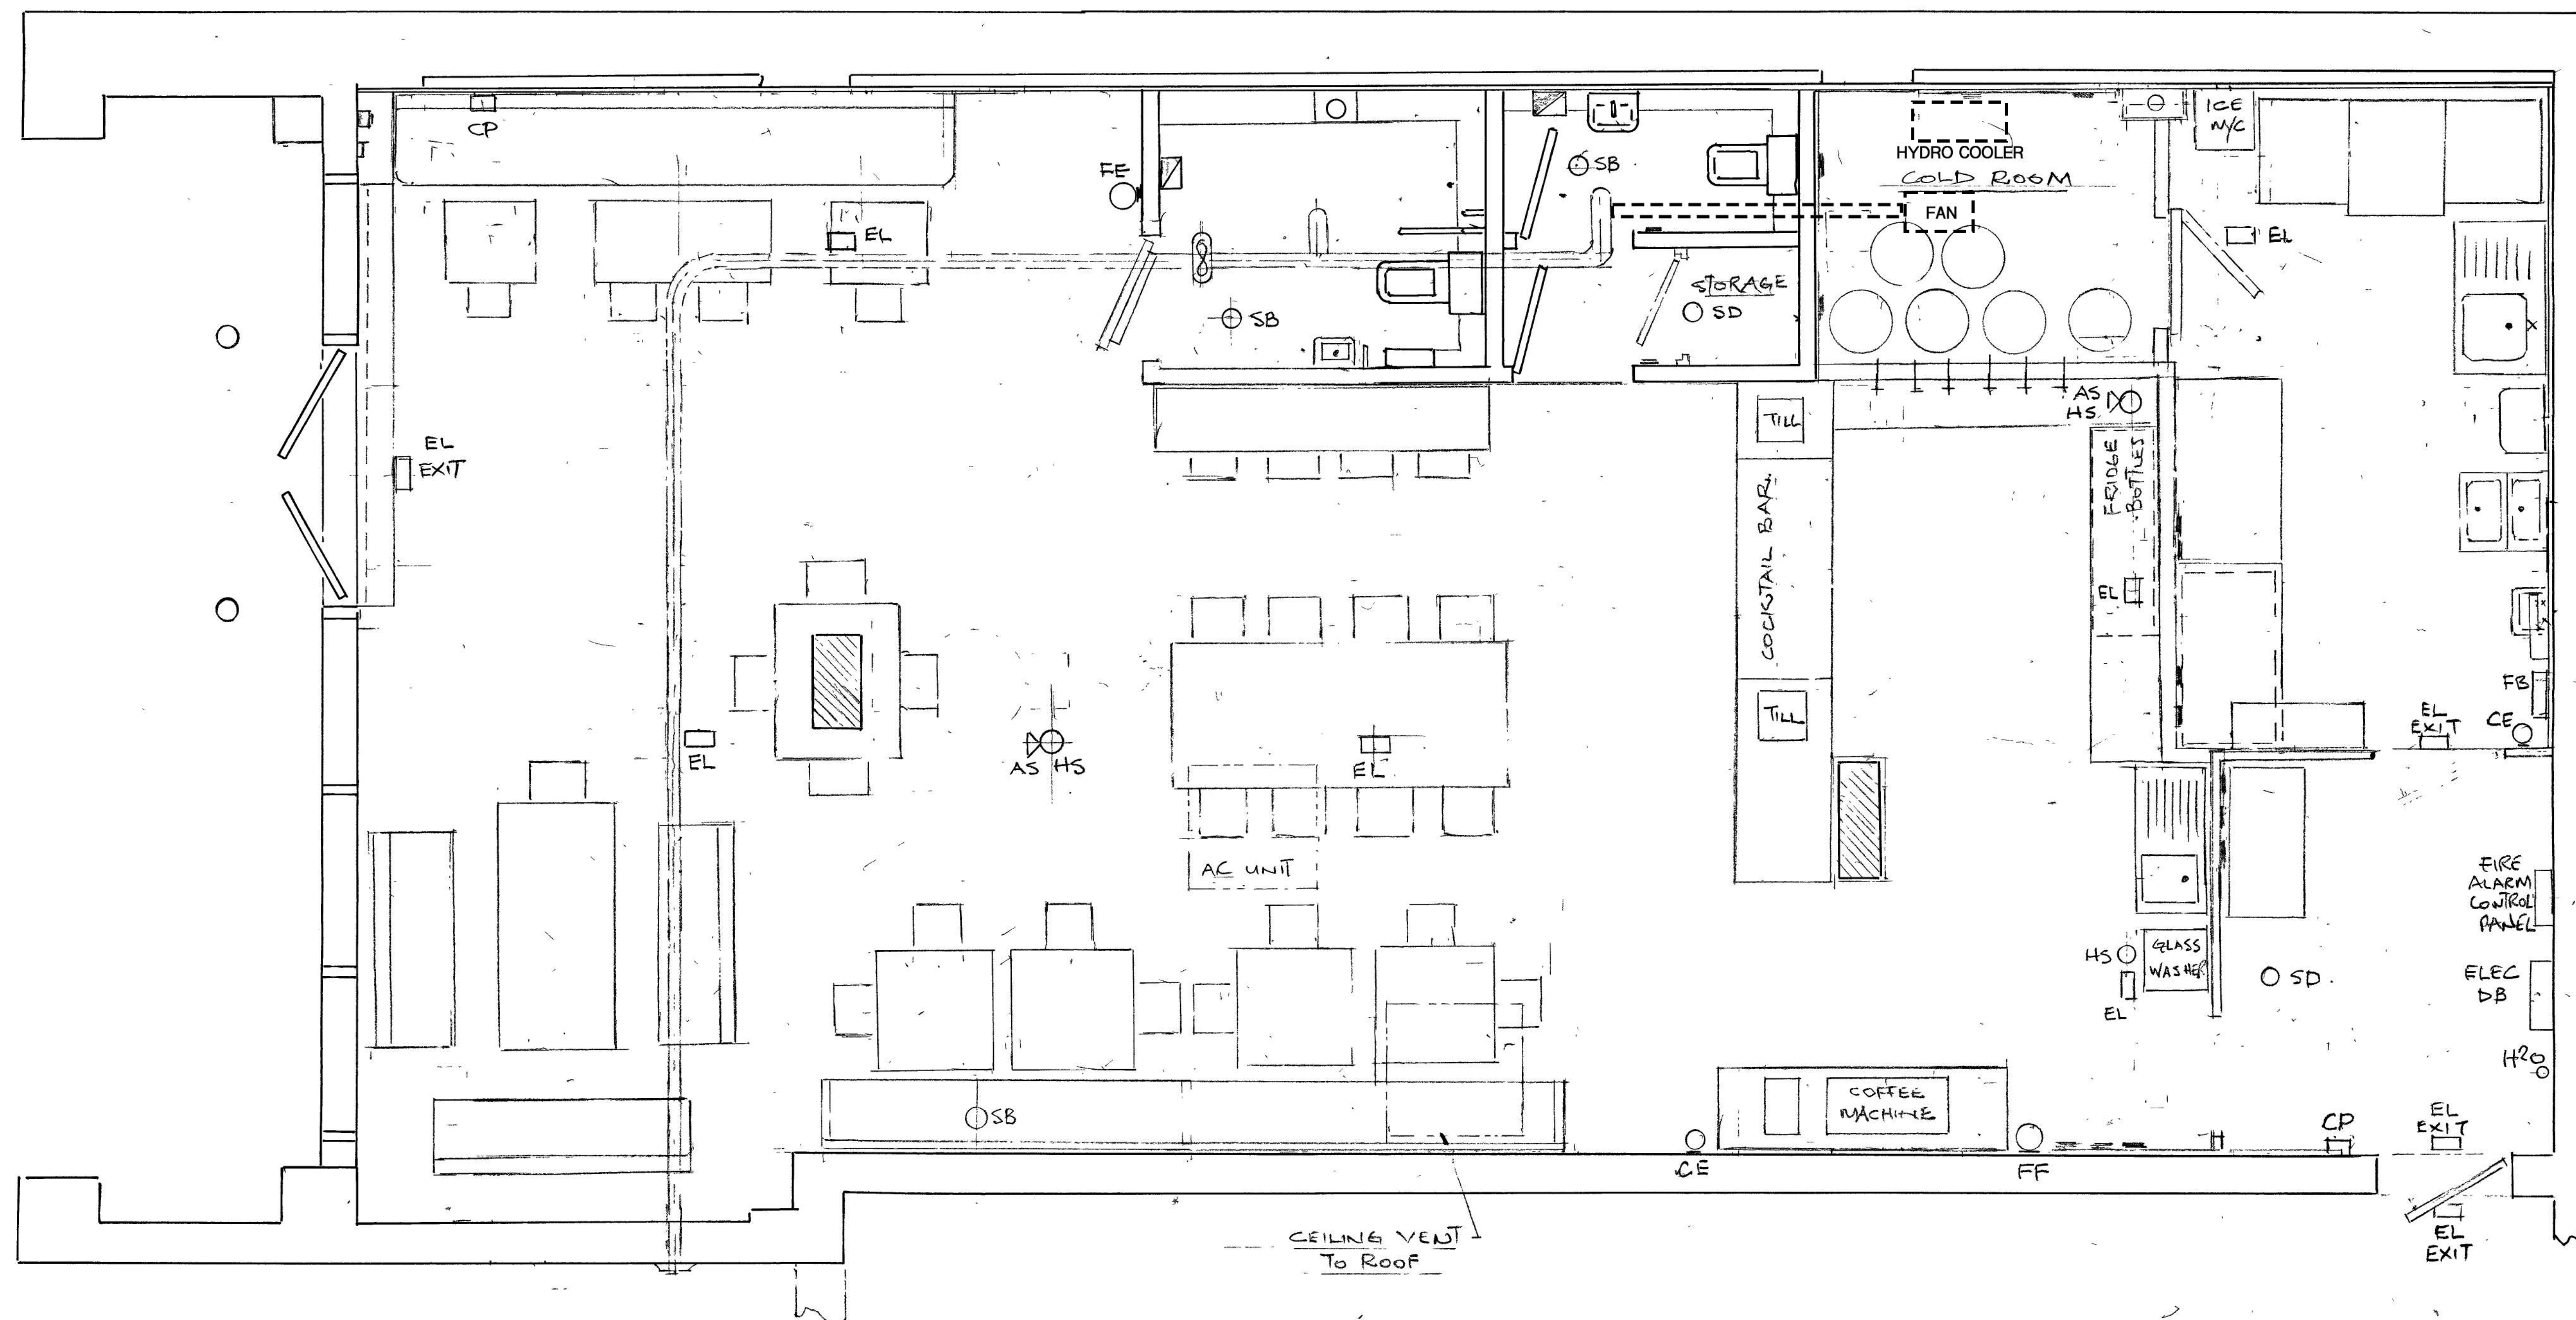

CEILING HEIGHT 3875

HOUSE OF ESK.

COTTON FIELD WHARF.

MANCHESTER.

M4-6FQ

LAYOUT.

SCALE : 1:25

DATE : 8/2/2023

DRG N° : ESK 1038/1