


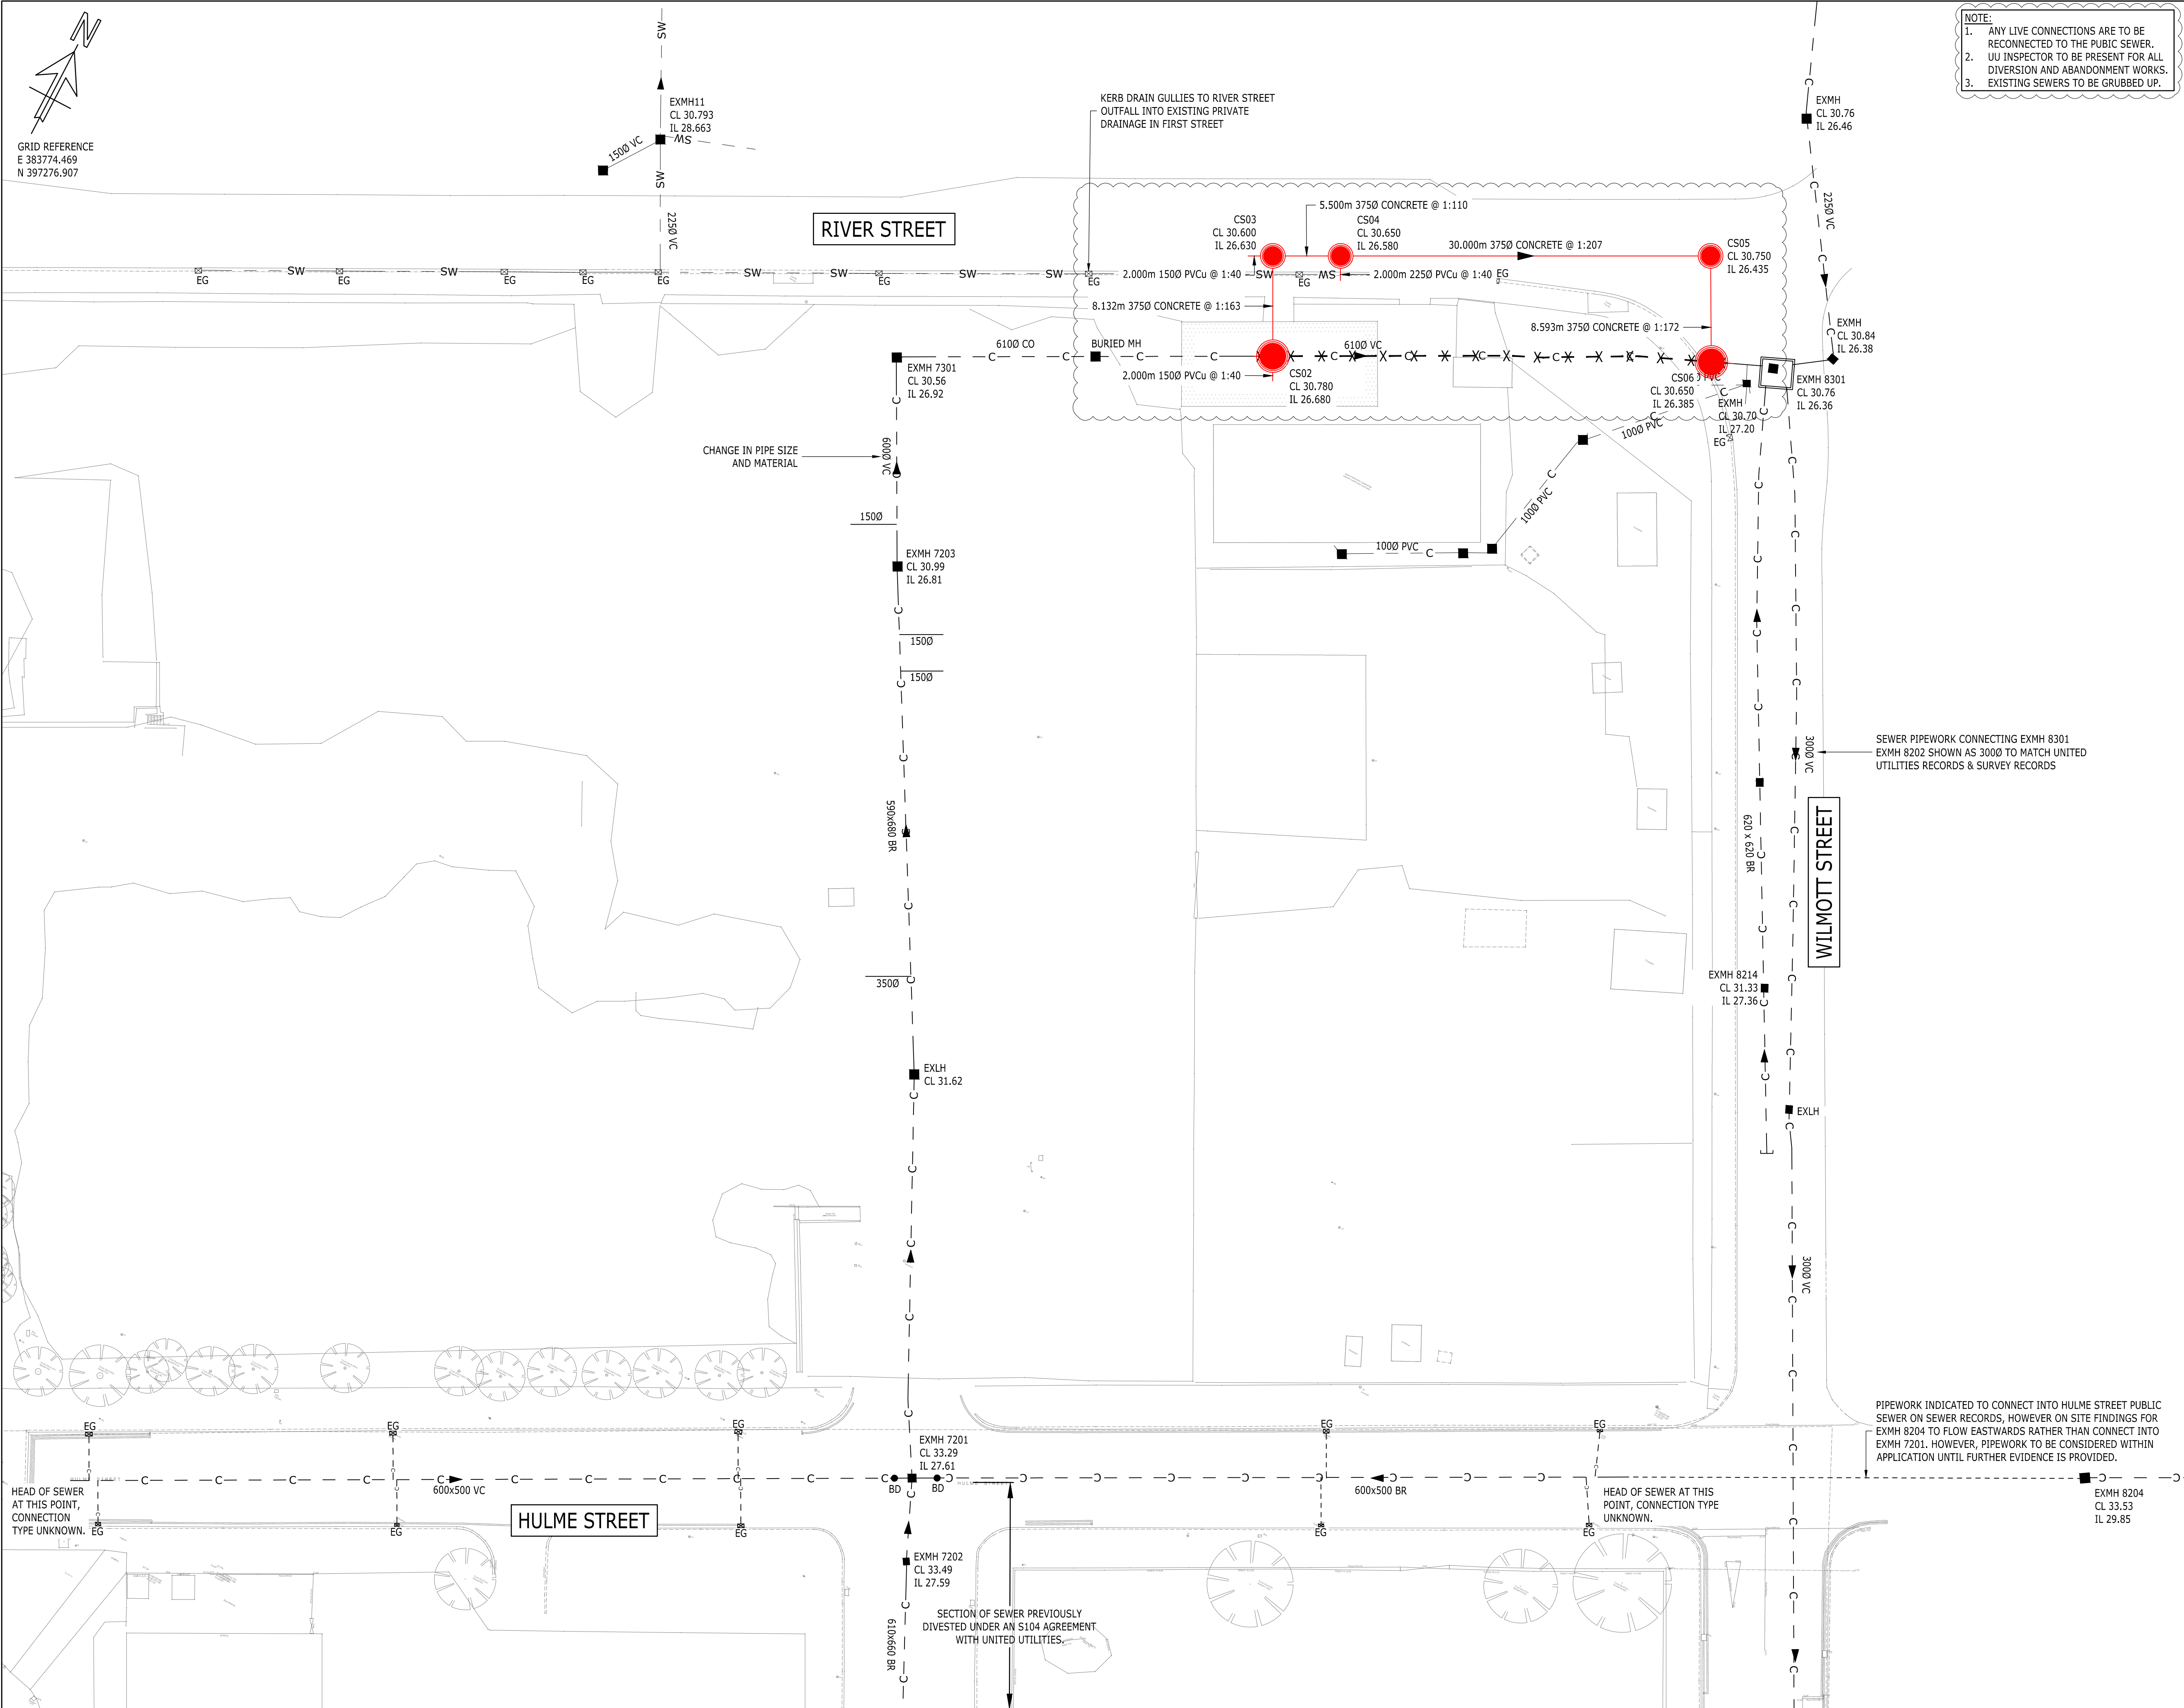

NOTE:
1. ANY LIVE CONNECTIONS ARE TO BE RECONNECTED TO THE PUBIC SEWER.
2. UU INSPECTOR TO BE PRESENT FOR ALL DIVERSION AND ABANDONMENT WORKS.
3. EXISTING SEWERS TO BE GRUBBED UP.

COPYRIGHT RAMBOLL UK LIMITED. ALL RIGHTS RESERVED. THIS DOCUMENT IS ISSUED FOR THE PARTY WHO COMMISSIONED IT AND FOR THE SPECIFIC PURPOSES CONNECTED WITH THE PROJECT ONLY. IT SHOULD NOT BE RELIED UPON BY ANY OTHER PARTY OR USED FOR ANY OTHER PURPOSE. RAMBOLL ACCEPTS NO RESPONSIBILITY OR LIABILITY WHICH MAY ARISE FROM RELIANCE OR USE OF THIS DOCUMENT OR THE DATA CONTAINED HEREIN BY ANY OTHER PARTY OR FOR ANY OTHER PURPOSE.

- Notes
- DO NOT SCALE FROM THIS DRAWING.
 - ALL DIMENSIONS ARE MILLIMETRES U.N.O.
 - ALL LEVELS ARE IN METRES ABOVE ORDNANCE DATUM U.N.O.
 - THIS DRAWING IS TO BE READ IN CONJUNCTION WITH ALL RELEVANT ARCHITECTS AND ENGINEERS DRAWINGS AND SPECIFICATIONS.
 - ANY DISCREPANCIES IN DIMENSIONS OR DETAILS ON OR BETWEEN DRAWINGS SHOULD BE DRAWN TO THE ATTENTION OF THE ENGINEER FOR CLARIFICATION.
 - THIS DRAWING HAS BEEN DEVELOPED USING INFORMATION PROVIDED TO RAMBOLL BY A NUMBER OF THIRD PARTIES. RAMBOLL CAN ACCEPT NO RESPONSIBILITY FOR THE ACCURACY OF THE INFORMATION SHOWN OR THIRD PARTY INFORMATION.
 - THE INFORMATION USED TO PRODUCE THIS DRAWING HAS BEEN TAKEN FROM THE FOLLOWING THIRD PARTY DRAWINGS, AS SUCH RAMBOLL ACCEPT NO LIABILITY OF THE ACCURACY OF THIS INFORMATION:
 - CCTV SURVEY REPORT: FIRST STREET DEVELOPMENTS LIMITED - PLOT 9 & 10 FIRST STREET - P3352518
 - CCTV SURVEY REPORT: ASK REAL ESTATE LTD P3299122 HULME STREET MANCHESTER M15 4FN
 - CCTV SURVEY REPORT: 28120 MURRAYWOOD FIRST ST MANCHESTER
 - CCTV SURVEY SKETCH: C344 FIRST STREET RAM-XX-XX-SK-D-00046 ADDITIONAL DRAINAGE SURVEY REV B
 - FOR DRAINS TO BE DECOMMISSIONED

DRAINAGE TO BE REMOVED ENTIRELY WHERE POSSIBLE. IF NOT REMOVED ENTIRELY THEN PIPEWORK TO BE JET WASHED PRIOR TO FILLING WITH CEMENT GROUT (CLASS G3 1:10 CEMENT SAND USING THE MINIMUM QUANTITY OF WATER TO ENSURE NECESSARY FLUIDITY AND TO RENDER A CAPABLE OF PENETRATING THE PIPE. CEMENT SHALL BE USED WITHIN 1 HOUR OF MIXING PLUG END WITH CONCRETE PLUG BROUGHT UP TO A SMOOTH DENSE FINISH WITH RETAINED MANHOLES.

- KEY
- EXMH
CL ----
IL ----
 - EXISTING MANHOLE
 - EG
 - EXISTING GULLY
 - C ---
 - EXISTING COMBINED UNITED UTILITIES SEWER
 - C ---
 - EXISTING COMBINED PRIVATE DRAIN
 - SW ---
 - EXISTING PRIVATE SURFACE WATER DRAIN
 -
 - ASSUMED EXISTING DRAIN
 - UTL
 - UNABLE TO LIFT
 - BD ● C
 - BACKDROP INTO MANHOLE
 - * -X- C *
 - EXISTING UNITED UTILITIES COMBINED SEWER TO BE REMOVED AS PART OF THIS S185 APPLICATION

P05	UU COMMENTS ADDRESSED	17/03 2023	CO	NM
P04	ISSUED FOR APPROVAL	28/02 2023	CO	NM
P03	ISSUED FOR COMMENT - HULME STREET DIVERSION REMOVED	14/02 2023	CO	NM
P02	ISSUED FOR COMMENT	13/01 2023	CO	NM
P01	ISSUED FOR COMMENT	02/11 2022	CO	NM
Rev	Description	Date	By	App

FOR APPROVAL

PLOT 10A
FIRST STREET
MANCHESTER



PROPOSED SEWER
ABANDONMENT
GENERAL
ARRANGEMENT

Project No:	1620007819	Scale (@A1):	1:250	Drawn:	CO	Date:	10/2022
Drawing No:	RAM-XX-XX-DR-C-10010	Rev:	P05				