



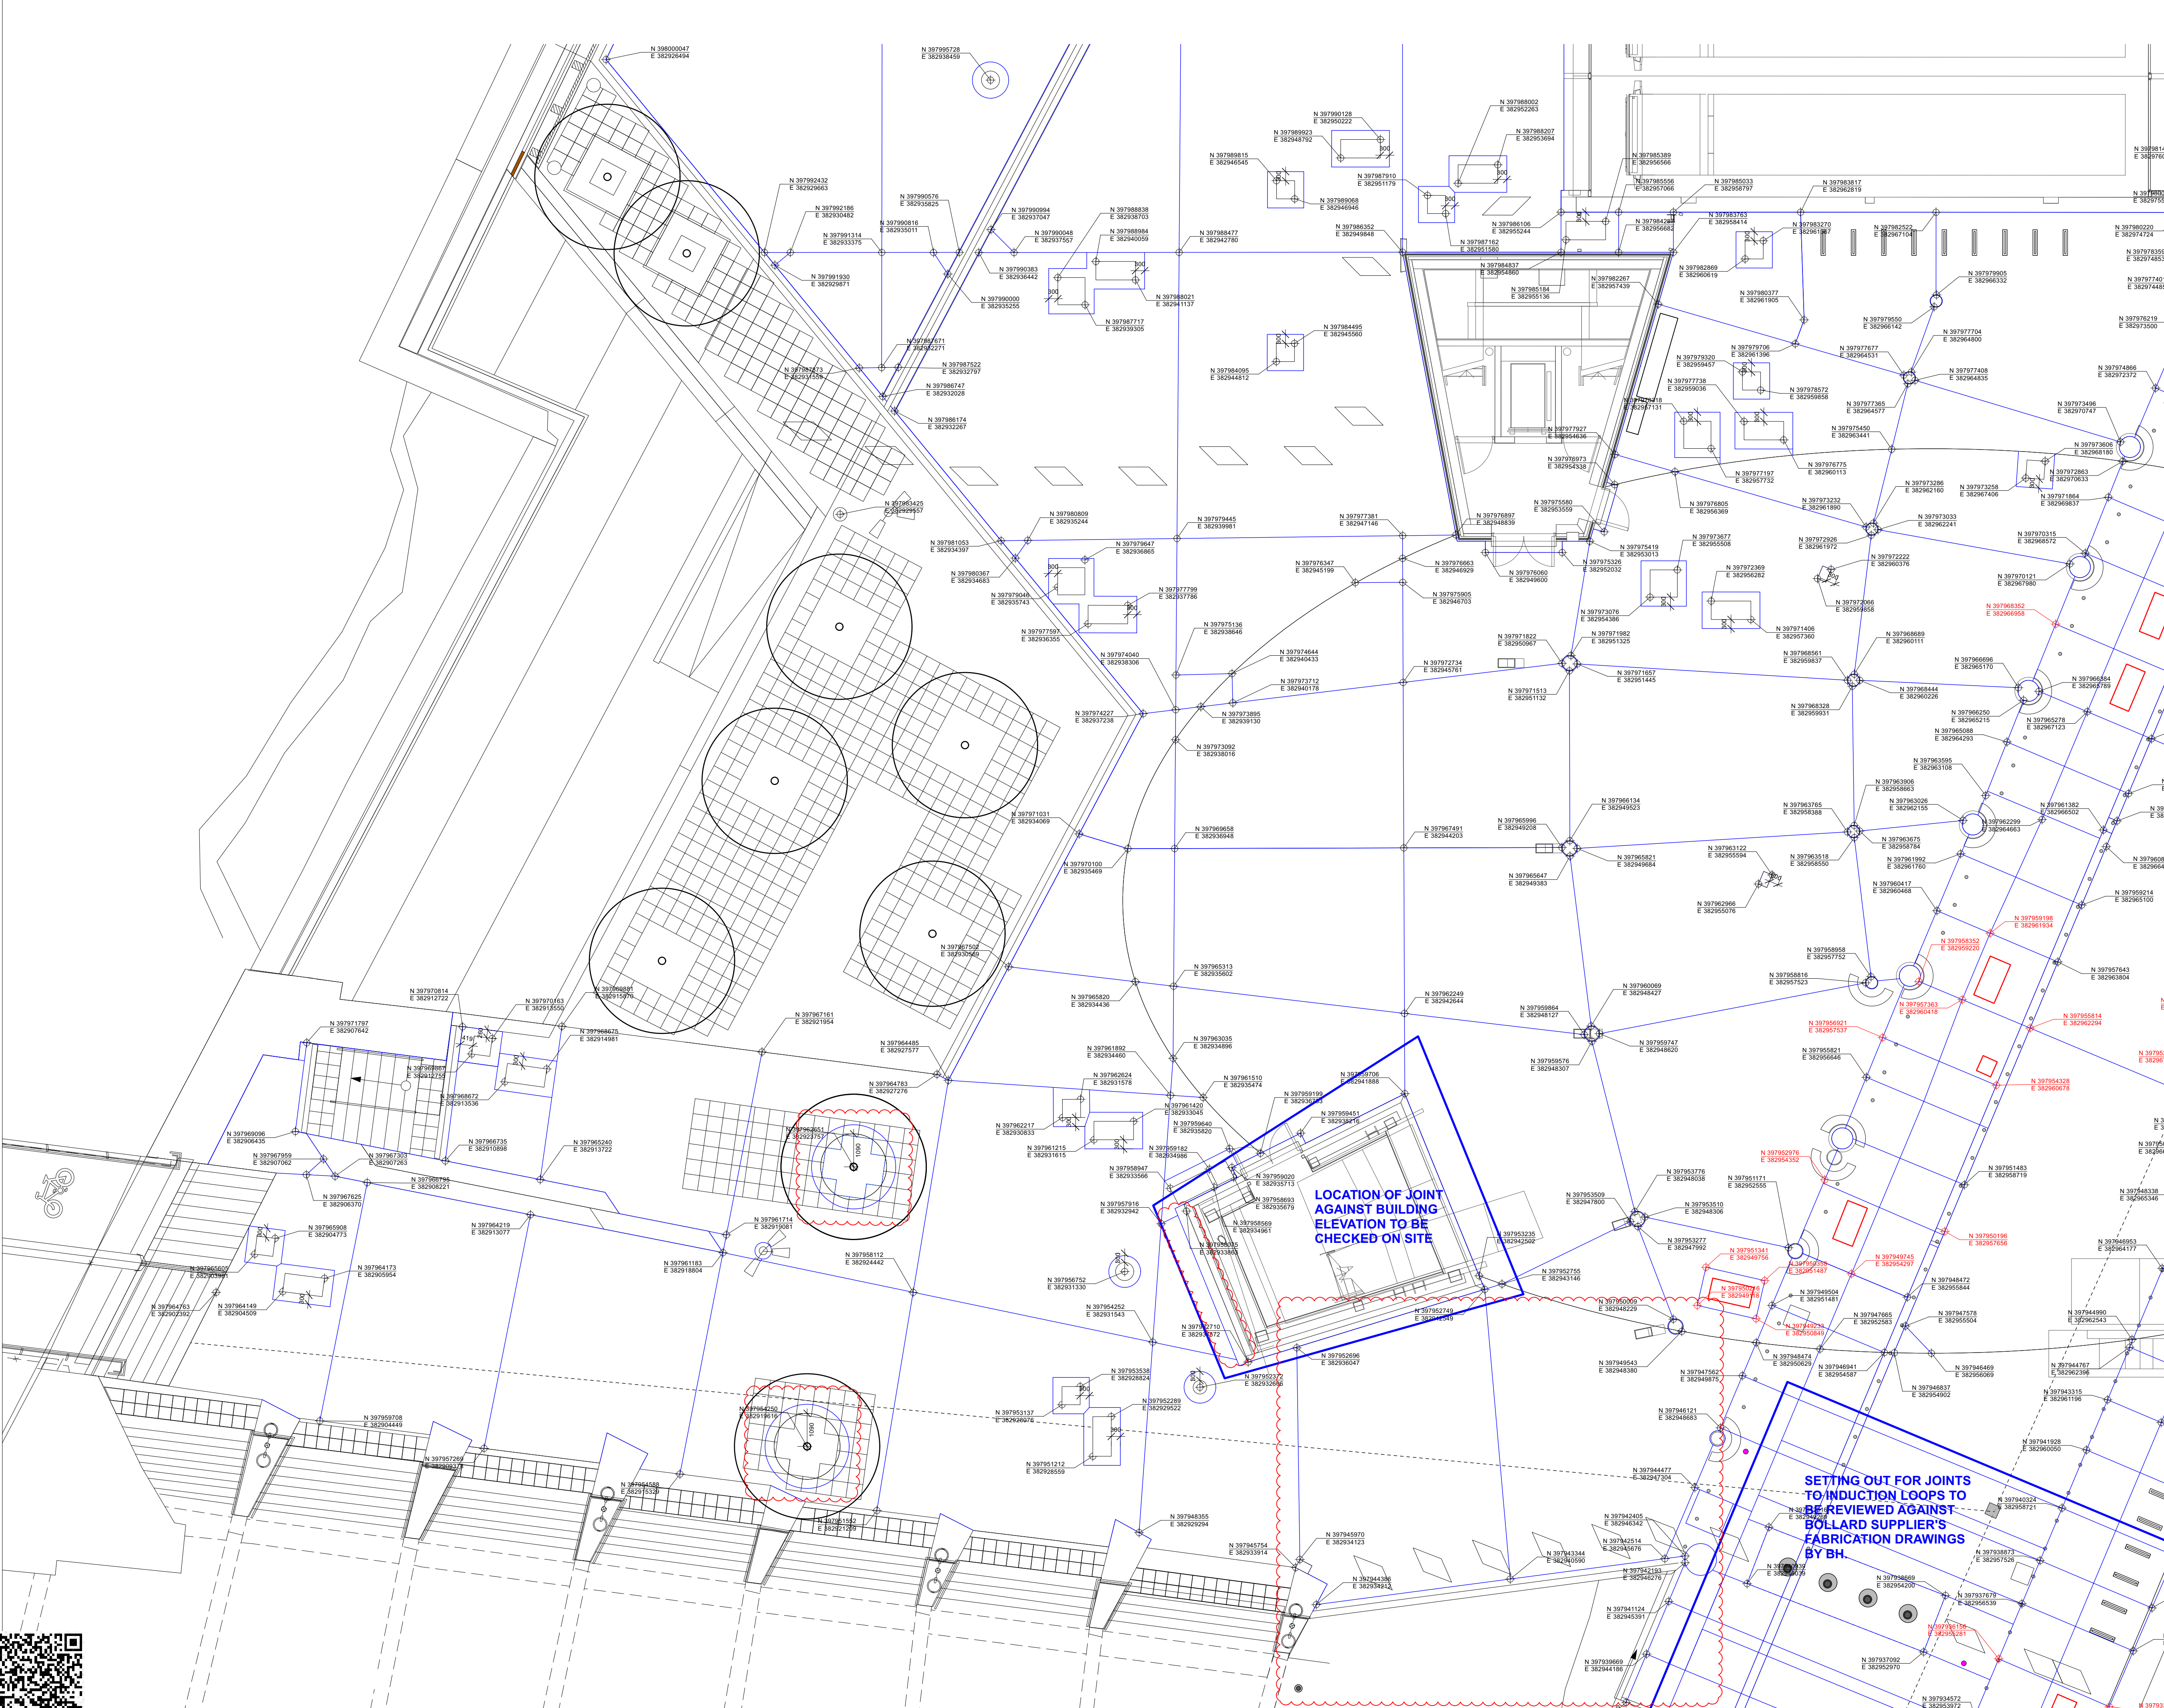

NOTES:

1. Do not scale from this drawing.
2. Always work to noted dimensions.
3. All dimensions are in millimetres unless otherwise stated.
4. All setting out, levels and dimensions to be agreed on site.
5. The dimensions of all materials must be checked on site before being laid out.
6. This drawing must be read with the relevant specification clauses and detail drawings.
7. Order of construction and setting out to be agreed on site.

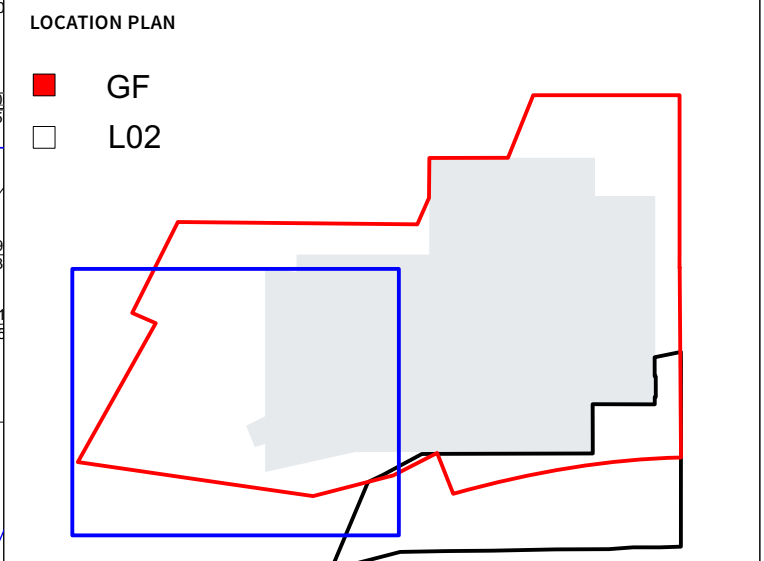

NOTES:

- 1) Setting out coordinates are for the centre of the isolation joint next to the in-situ concrete as specified on engineer drawings, unless highlighted in blue.
- 2) Setting out points for joints are for aesthetic purpose. For structural information please refer to engineers drawings.
- 3) Covers in red are based upon topographical survey information provided for existing covers. Setting out to be checked on site and agreed with landscape architect and structural/civils engineer prior to works.

KEY

- Joint Line
- Drainage / Duct Cover
- Actual Size
- Setting Out Coordinate
- Existing Covers
- Actual size to be checked on site.
- Coordinates around Existing Covers
- Actual coords to be checked on site to ensure min 250mm offset from cover.

S4-C06	05-12-22	Archco interface updated	TF	AM
		Abeance notes omitted		
		Joints around revised drainage channels updated		
S4-C05	09-11-22	Joint updated next to bridge	TF	AM
		abeyance notes omitted		
S4-C04	25-10-22	isolation joints added around tree grilles	TF	AM
S4-C03	25-10-22	for construction	TF	AM
S4-C02	19-10-22	for construction	AM	AM
S4-C01	18-10-22	for construction	AM	AM
S3-P01	13-10-22	for comments to BH	TF	AM

Planit I.E. Limited

E: info@planit-ie.com W: planit-ie.com

MANCHESTER
2 Back Grafton St., Atrincham, WA14 1DY
T: 0161 928 9281

LONDON
Unit 6 Waterside, 44-48 Wharf Road, London, N1 7UX
T: 0207 253 5678

LIVERPOOL
No. 8 Princes Parade, Princes Dock, Liverpool, L3 1DL
T: 0151 705 6746

Client	MCC				
Project	Factory				
Drg Title	Setting Out - Area A For Jointing & Covers				
Created on	Created by	Approved by			
11-10-22	AM	AM			
Scale	Size	Workstage			
1:100	A1	Stage 5			
Drg No.	Suitability			Revision	
MF-PLA-XX-GF-DR-L-10-3022	S4			C06	

