

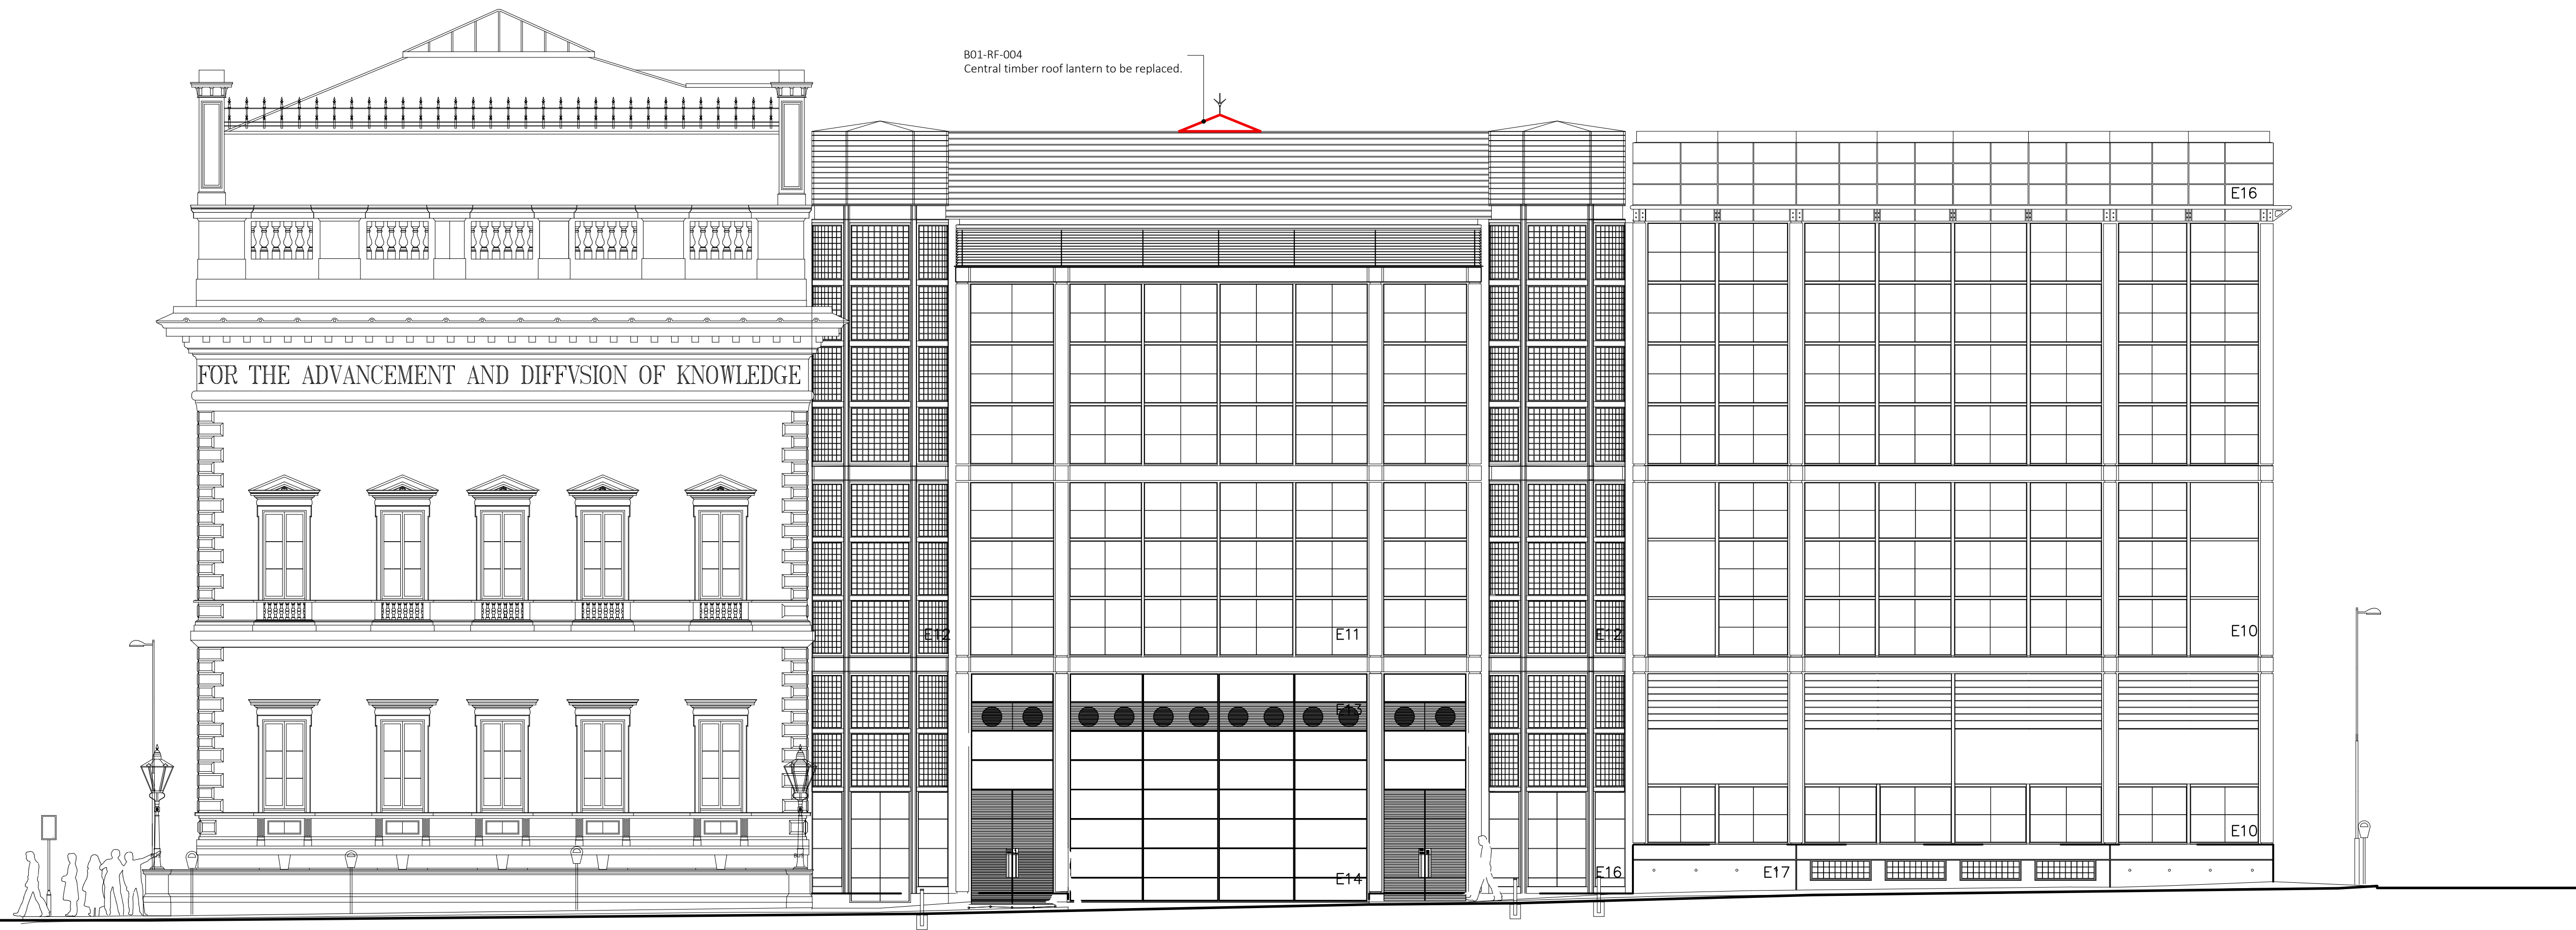


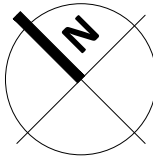

Note:
Do not scale from this drawing.
Dimensions are to be checked on site.
If in doubt please ask.

KEY PLAN

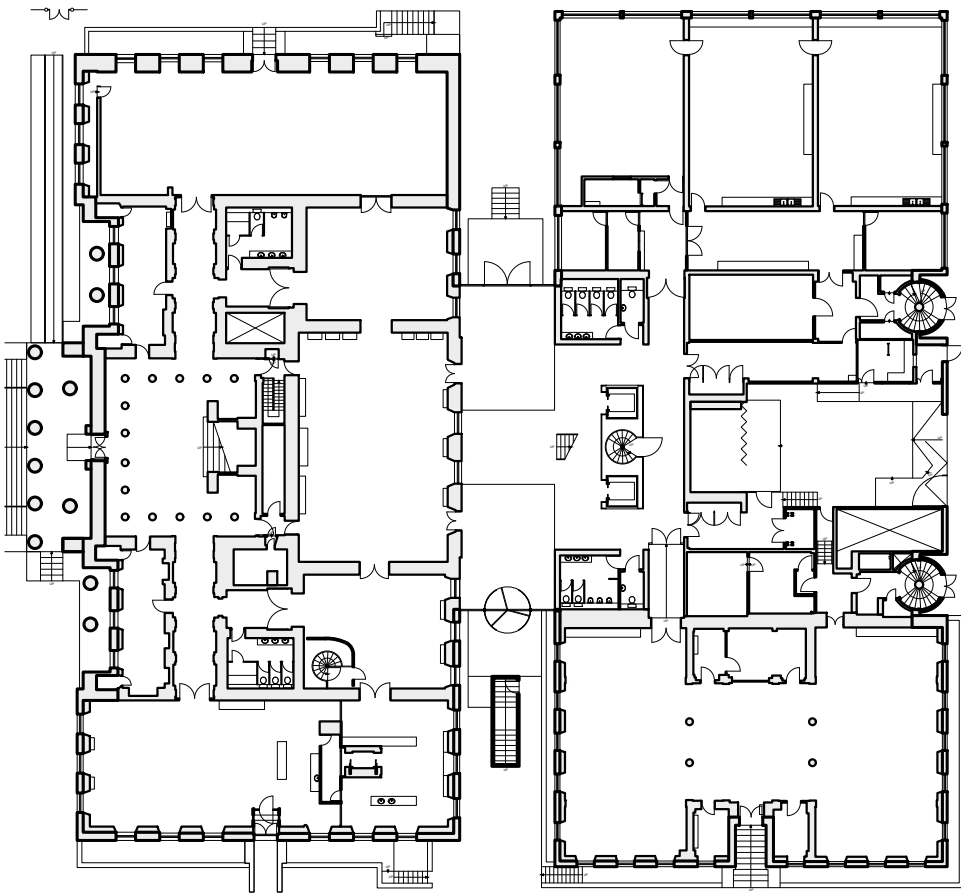

B	09/05/23	LBC Issue
A	16/12/22	Preliminary issue

Rev Date/Intis Details

© The moral rights of the author are hereby asserted.
This drawing and design is the sole property of Buttress Ltd and must not be reproduced without permission.
Buttress Ltd is Registered in England and Wales: 5385573



Buttress

41 Bengal St
Manchester
M4 6AF

T 0161 236 3303
E contact@buttress.net
W www.buttress.net

Project Title	Manchester Art Gallery
Client	Manchester City Council
Location	Mosley Street, Manchester

Drawing Title	Existing Elevations George Street Elevation
---------------	--

Date	16/12/22	Scale	1:100
Checked	NC	Orig Paper Size	A1

Status Preliminary

Project: Origin: Zone: Level: Type: Disc: Number: Rev:

9518 - BA - B1 - 00 - DR - A - (02)003 - B