

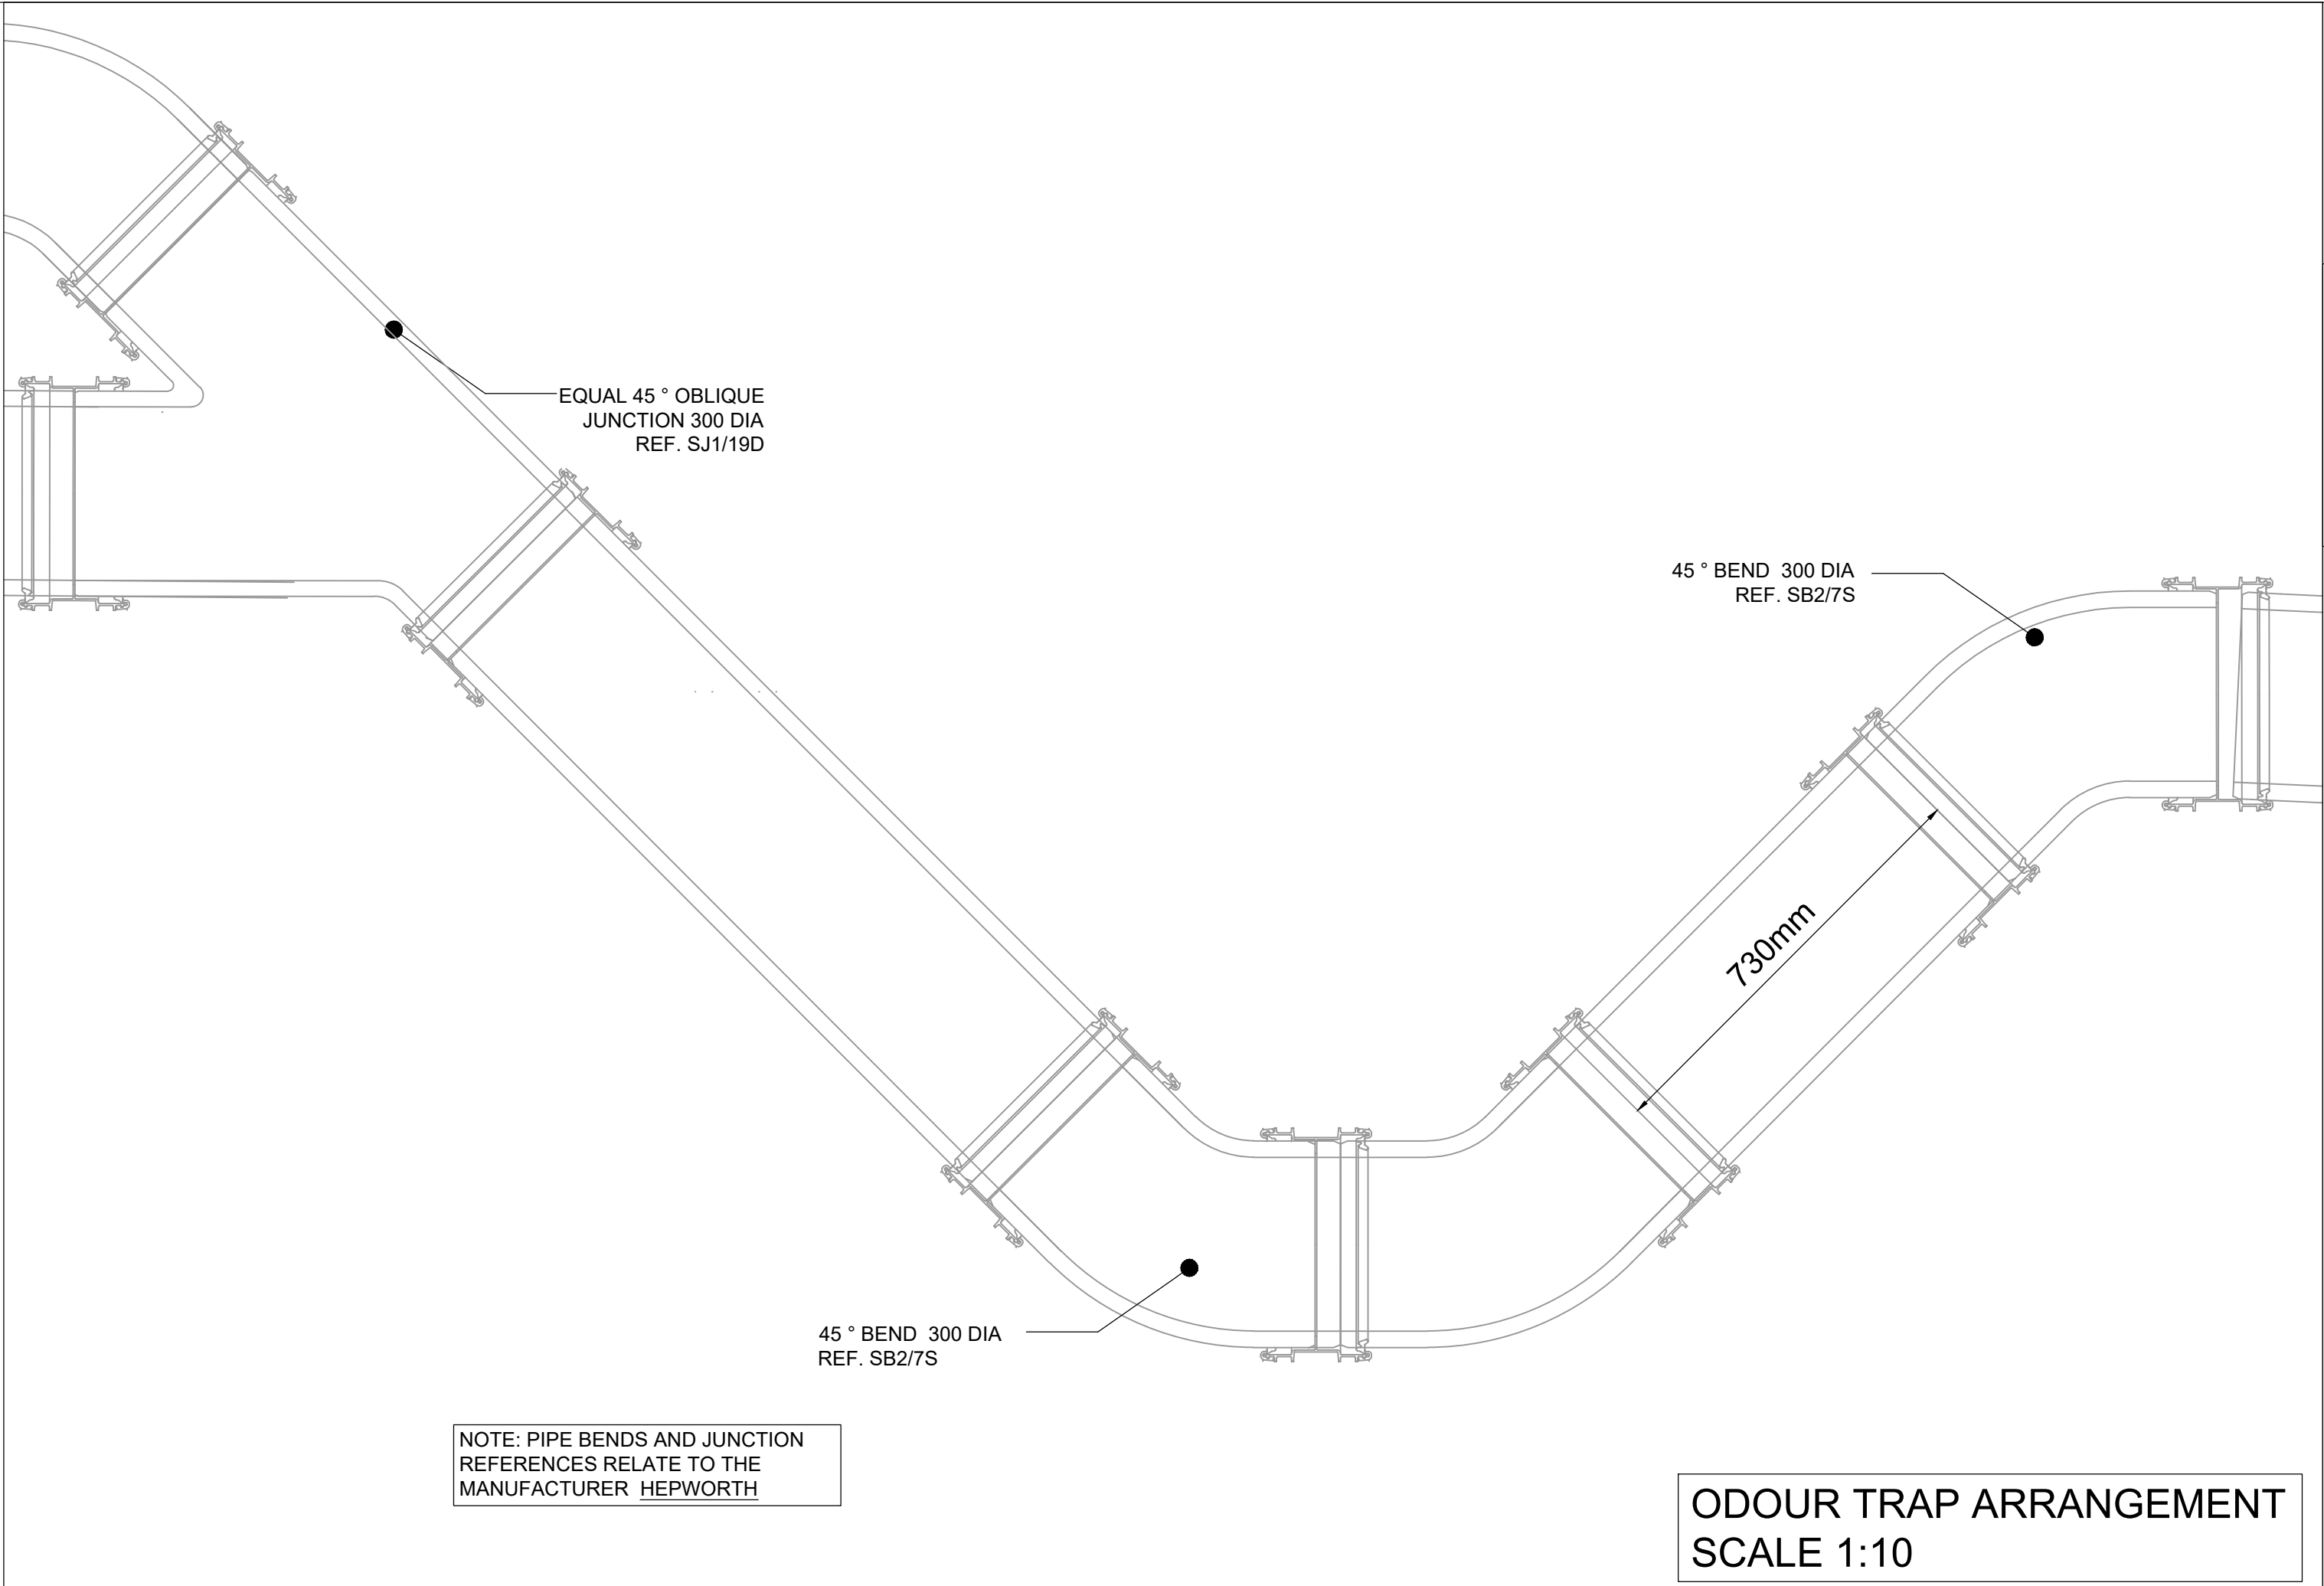


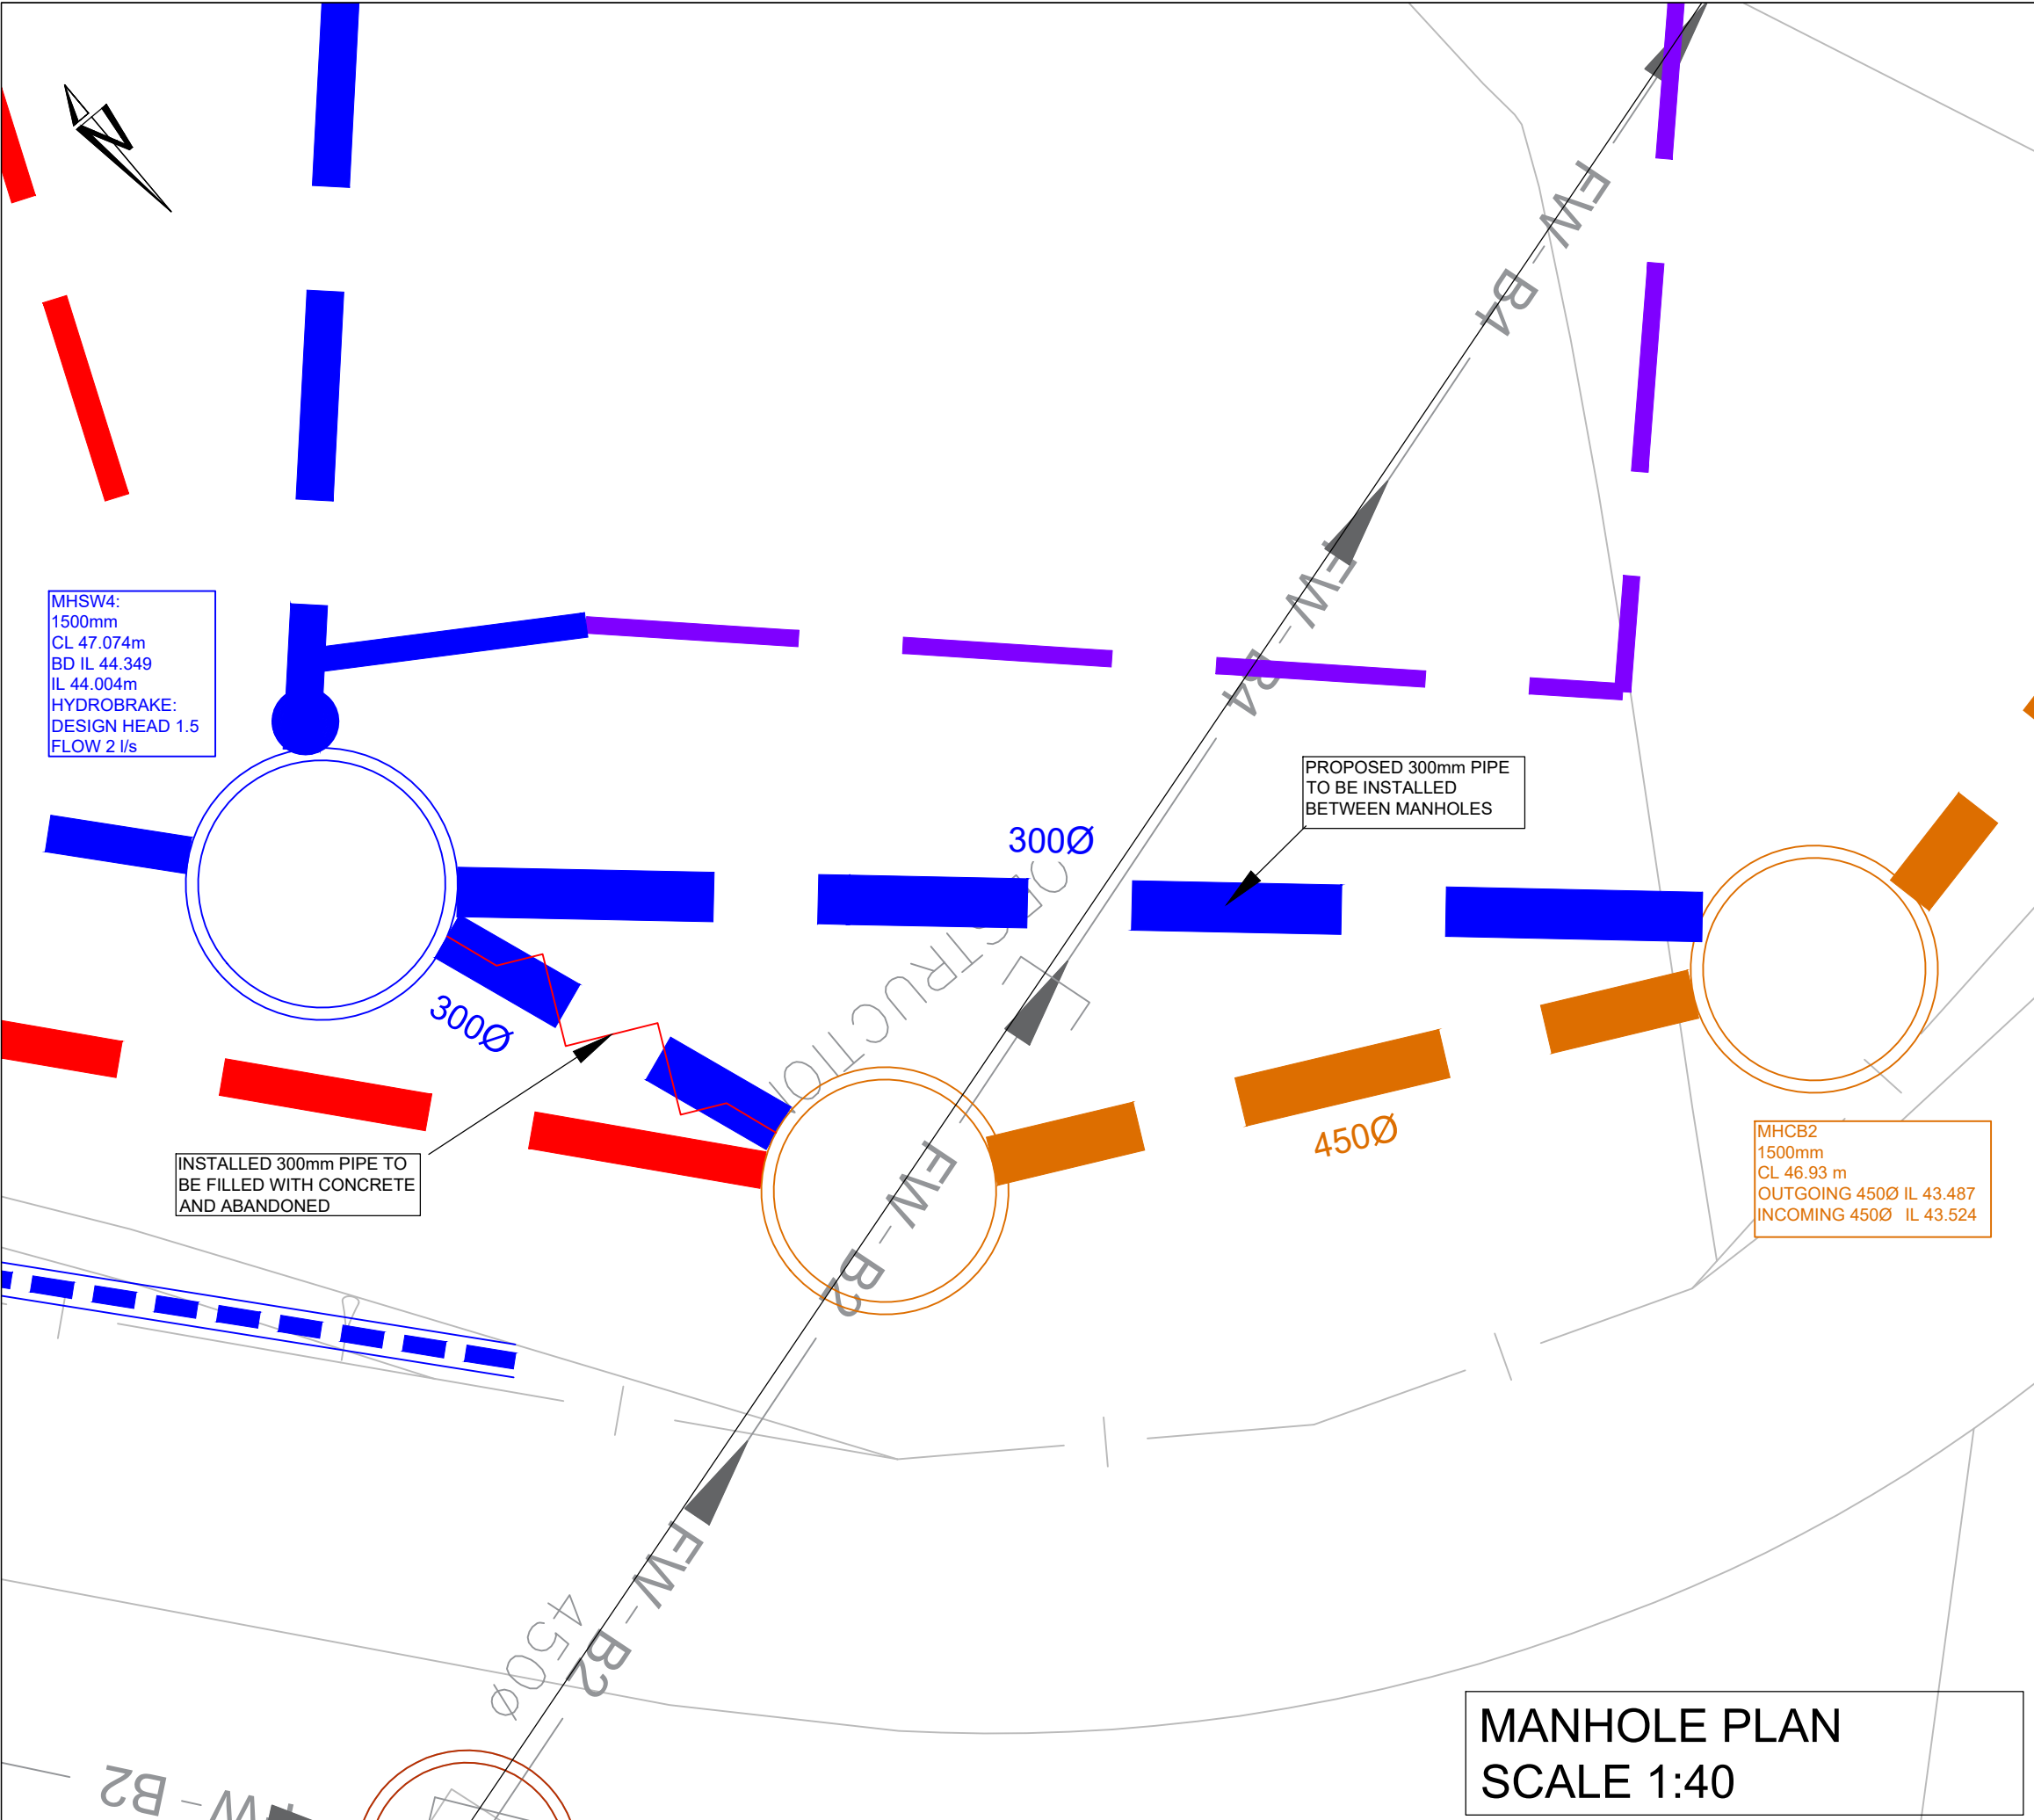

- NOTES:
- All dimensions are to be checked on site before commencement of works. Work to figured dimensions only. Do not scale off this drawing. Any discrepancies are to be reported to Hydrock for clarification.
 - This drawing is to be read in conjunction with all relevant Hydrock drawings and specifications.
 - This drawing is to be read in conjunction with all relevant Architectural and M&E Services drawings and specifications.
- Key:
- Proposed Surface Water Drainage
 - Proposed Foul Water Drainage
 - Proposed Combined Drainage
 - Proposed Filter Drain Type K to HCD F2

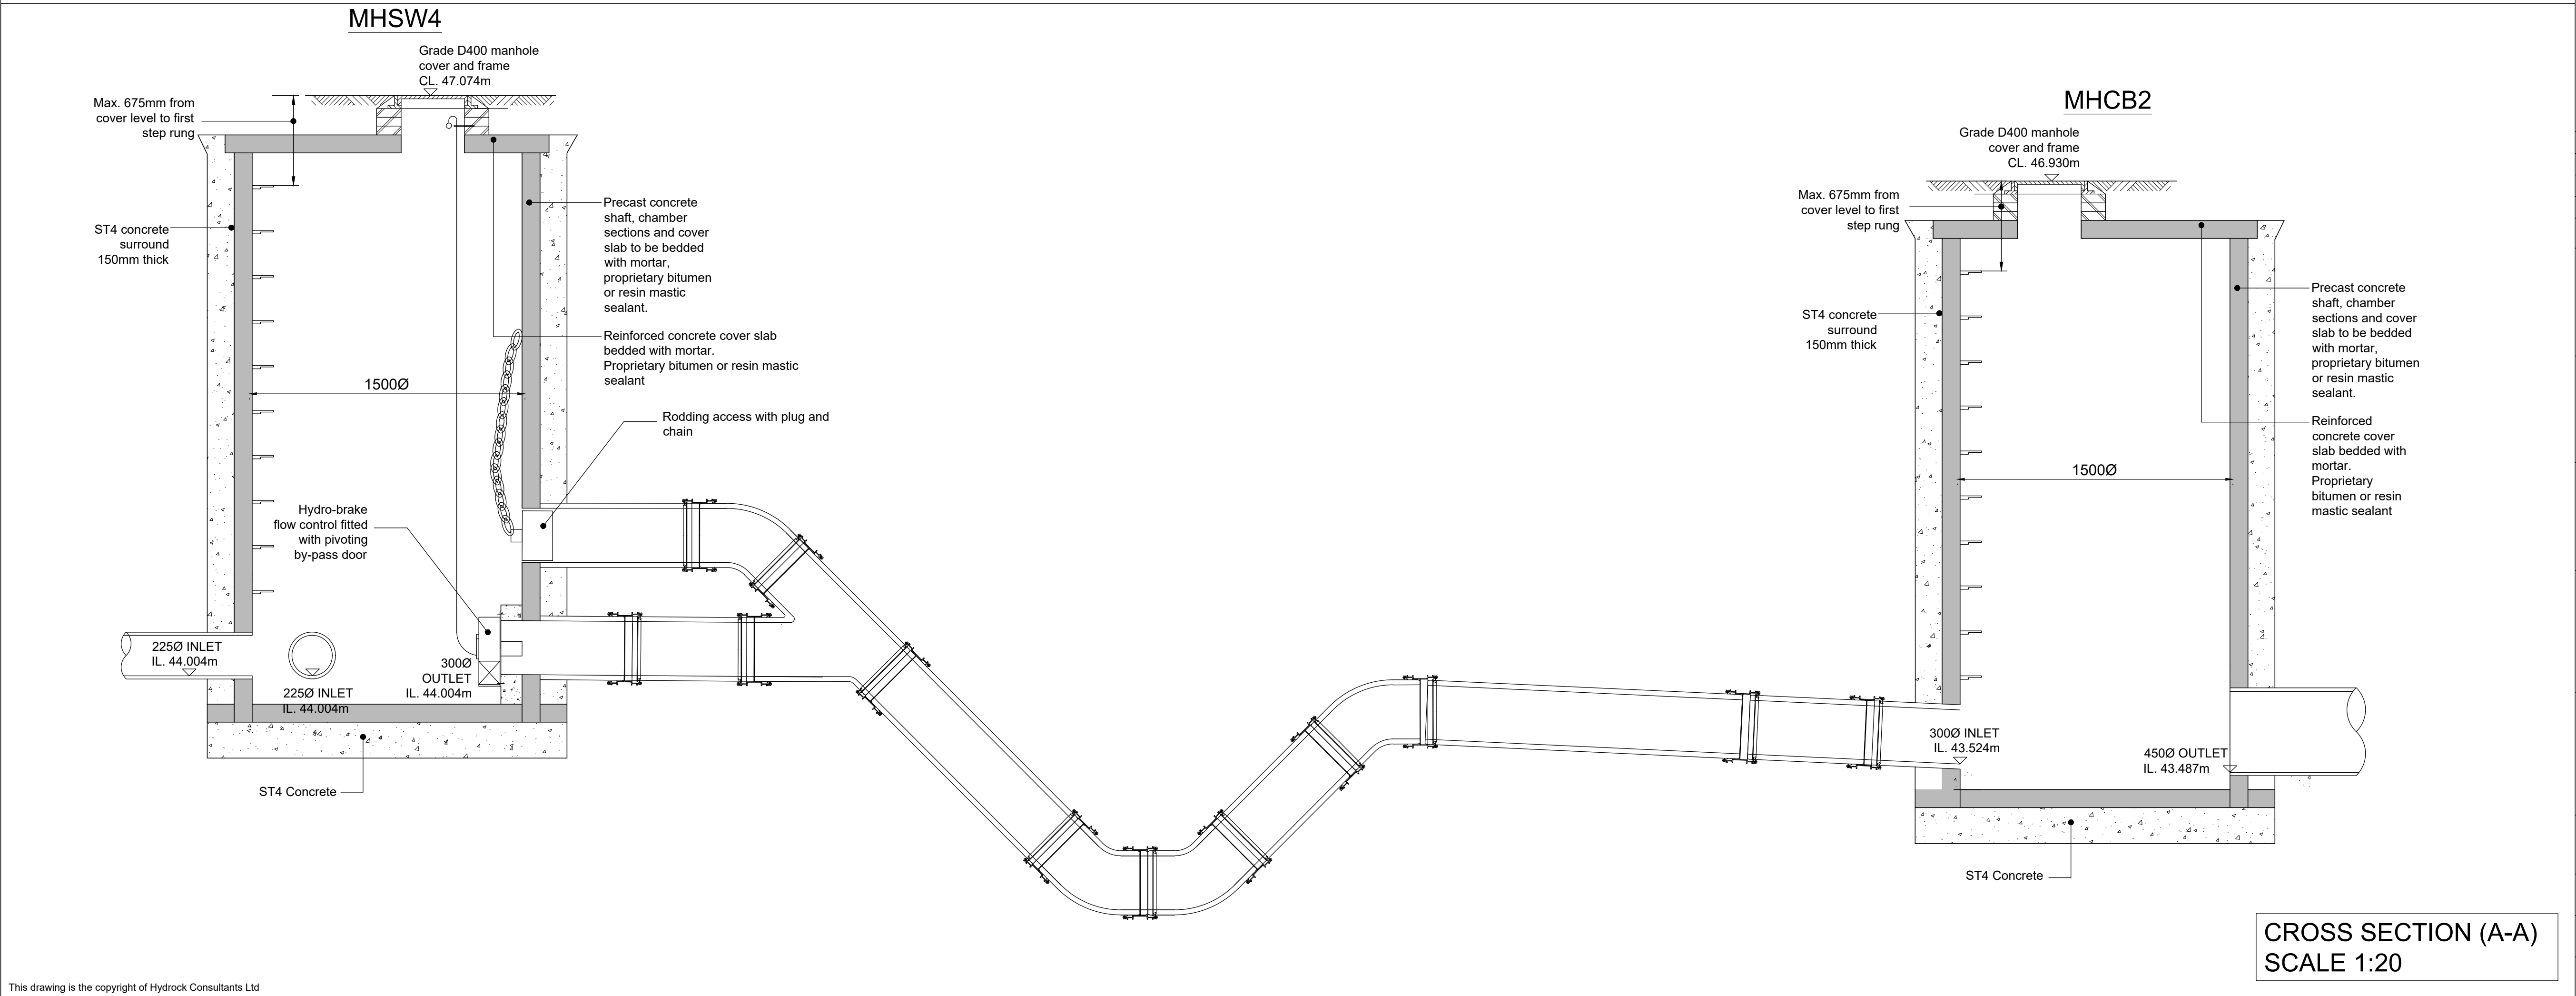

P4	13.02.23	RODDING ACCESS MOVED INSIDE MHSW4	CF	NB
P3	19.12.22	TRAP MANUFACTURER CHANGED	JM	BP
P2	09.12.22	TRAP CONSTRUCTED FROM PIPE BENDS	BP	CF
P1	08.02.22	ISSUE FOR INFORMATION	TF	CF
Rev	Date	Description	By	Ckd

Architect :

Ryder

Hydrock Consultants Ltd
St Baldred's Hall
239 Ashley Road
Wals, Cheshire
WA15 8WE
T +44 (0)161 233 0746
marchewski@hydrock.com
www.hydrock.com

Client :

WATERSIDE
PLACES

Project Title:

ISLINGTON WHARF - PHASE 4
MANCHESTER

Drawing Title:

MHSW4 PROPOSED INTERCEPTOR
MANHOLE DETAIL

Drawing Status:

FOR INFORMATION

Hydrock Job No:		C10042		
Drawn	Checked	Scale @ A1	Date	Issue Date
TF	CF	AS SHOWN	08.02.2022	08.02.2022
Drawing Number:		Revision:		
IW4-HYD-XX-XX-SK-S-008		P4		