


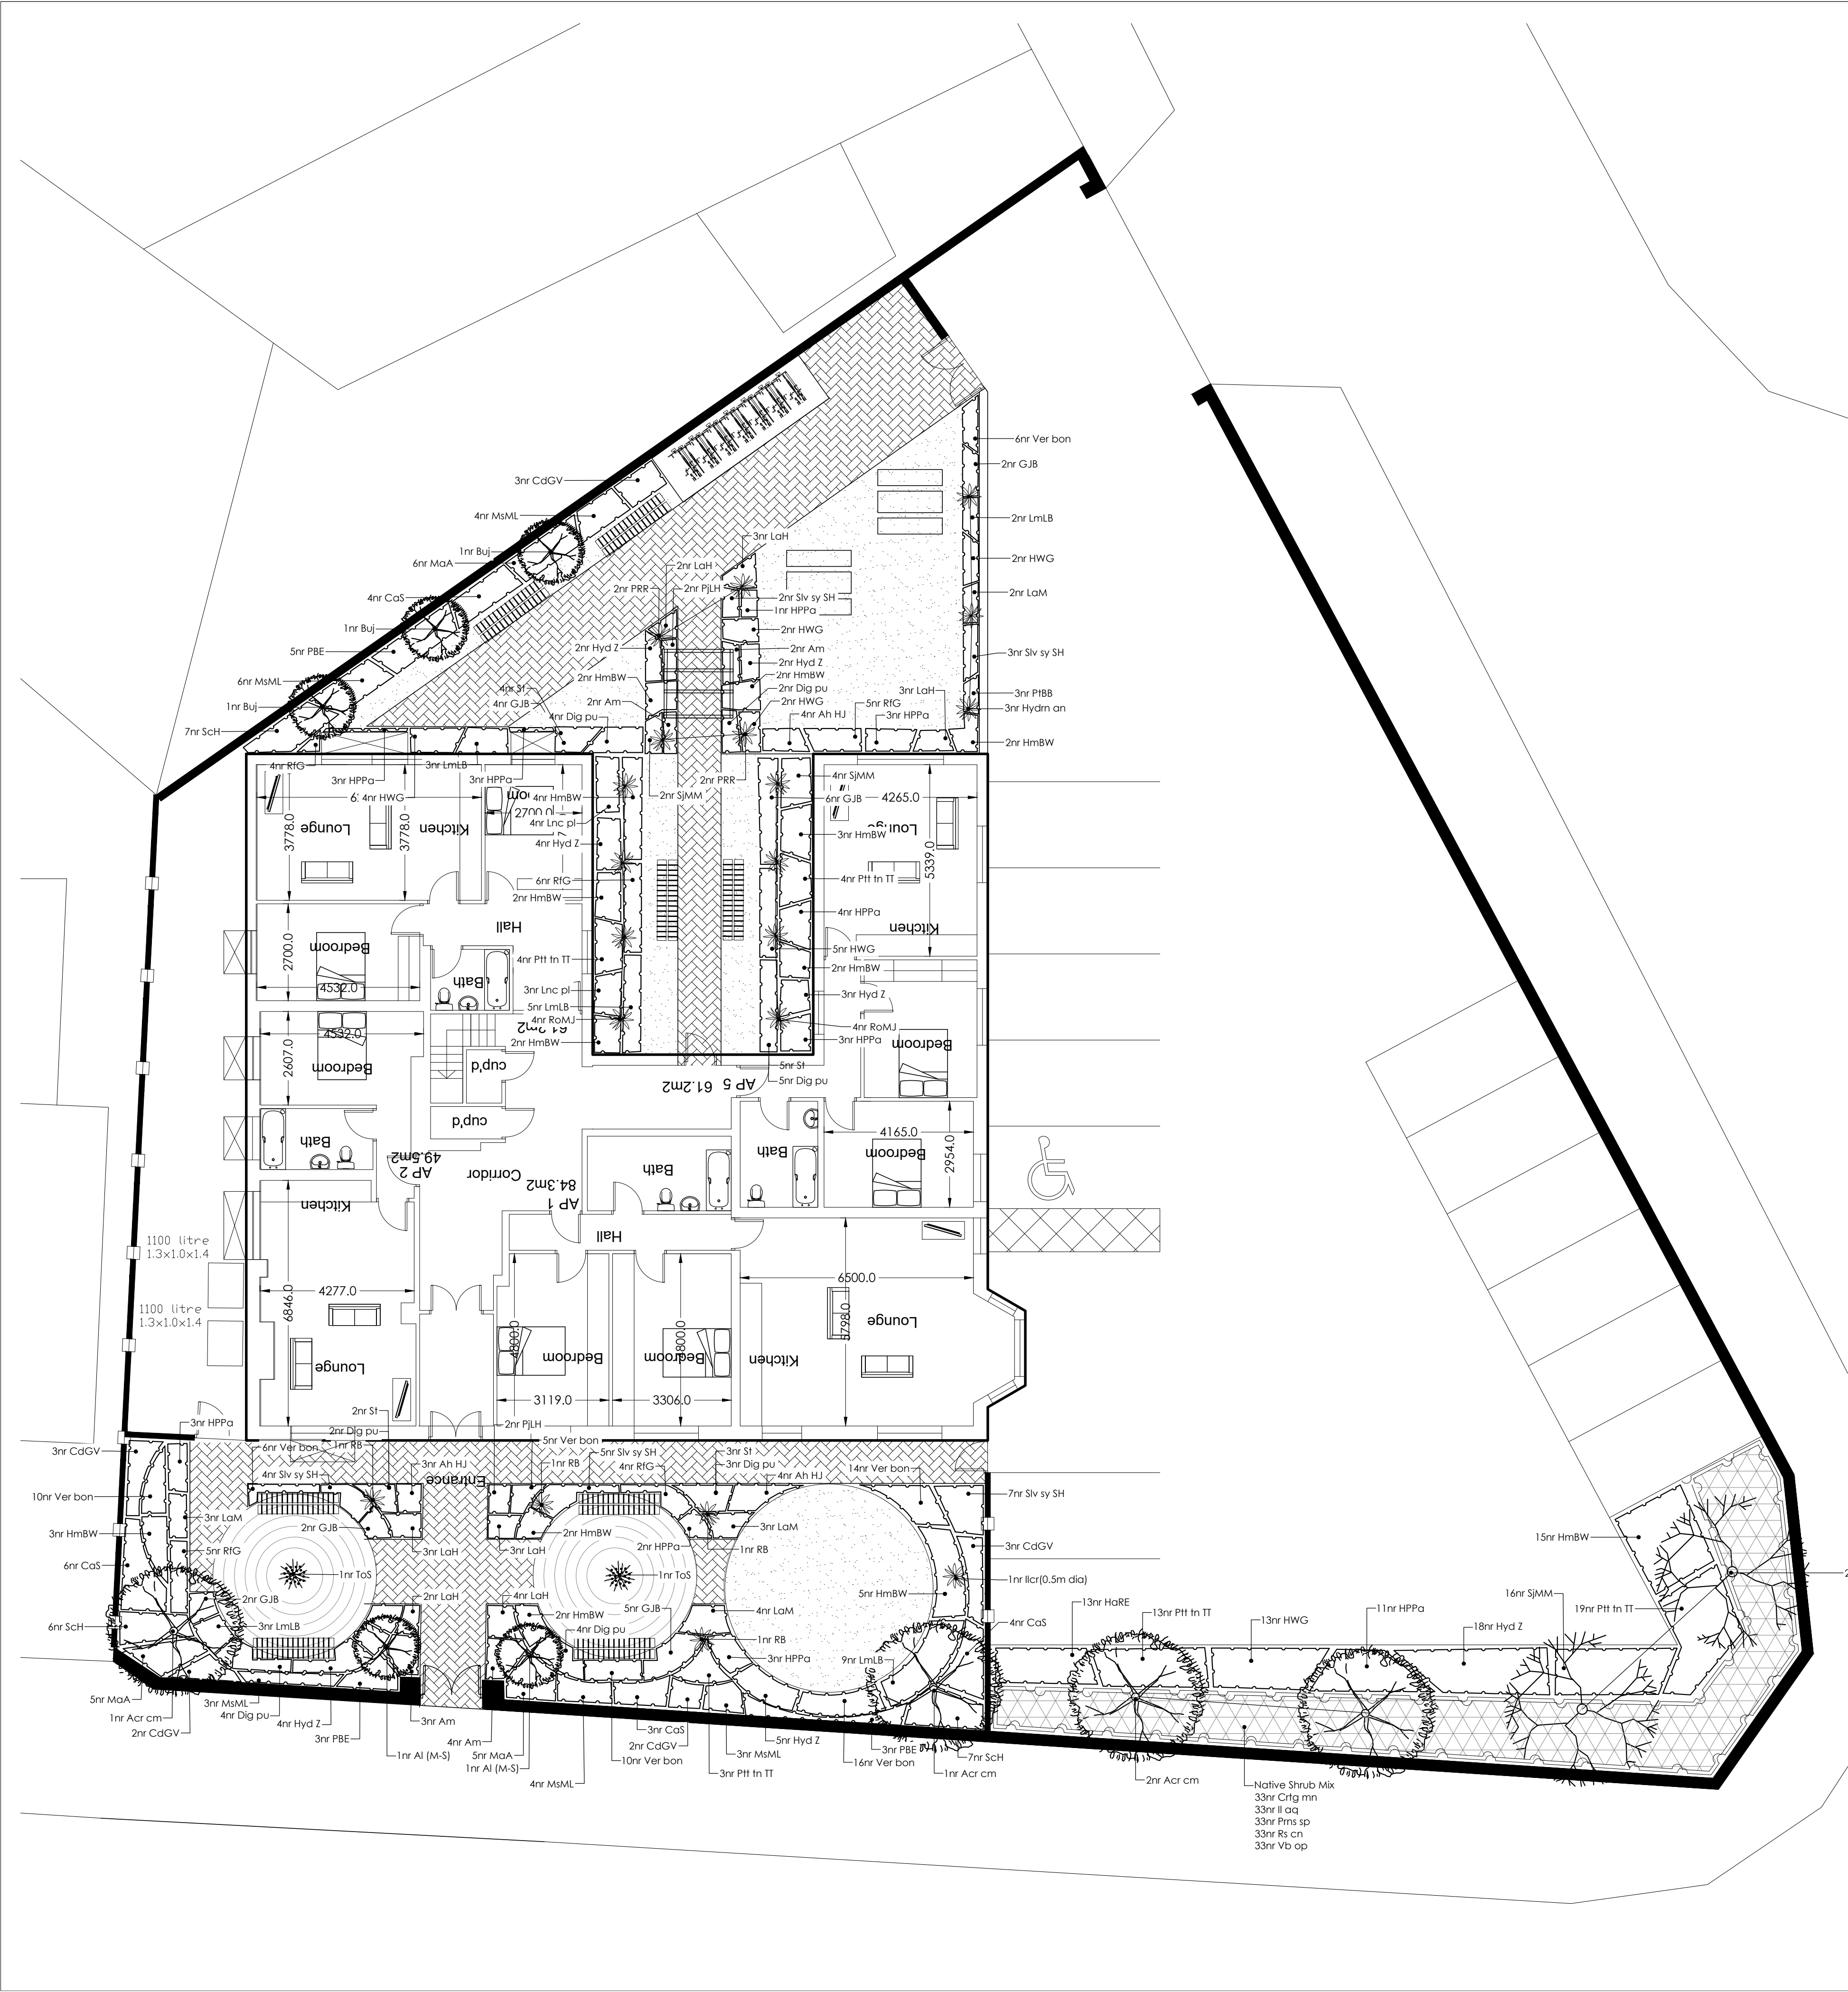

LEGEND

Proposed Native Tree
Trees to be planted as 14-16cm girth, Extra Heavy Standard, 3.5-4m high. Trees to be staked and secured with suitable rubber ties.

Proposed Medium Size Ornamental Tree
Trees to be planted as 14-16cm girth, Extra Heavy Standard. Trees to be staked and secured with suitable rubber ties.

Proposed Small Size Ornamental Tree
Multi-stem/ 10-12cm Selected Standard, Secured with single tree stake with suitable rubber tie.

Proposed Ornamental Shrub Planting
Proposed shrubs and flowering herbaceous to be planted as 3-5L pots at 3-5 per sq.m. with individual specimen shrubs.

Proposed Topiary
Feature Topiary 150-180cm high.

Proposed Grass
To be turf.

Proposed Native Shrub Mix
Proposed low native shrub planting, to be planted as bare root or 5L pots, 60-80cm at 4 per sq.m.

Proposed Timber Bench

Proposed wall
Low brick wall with steel railing to 1800 total height

Proposed Timber Boundary Fence
Timber post and panel fencing to 1800 total height

NOTES ON PLANTING

- Topsoil / Subsoil:** Topsoil shall be spread to min 450mm depth over planting beds and 150mm depth over turf areas and graded to fall. Topsoil should be in accordance with BS3882:2015 and where subsoil is required, to be in line with BS8601:2013. It is recommended that samples are tested with Certification and Analysis Reports with a concise analysis. To be provided to the landscape Architect / Client for approval. If the soil doesn't meet the BS standard specialist advise should be received to see if the soil can be improved.
- Herbicide and Cultivation:** Topsoil to be treated with an application of herbicide prior to planting, where necessary, strictly in accordance with the Control of Pesticides Regulations 1986 (or otherwise updated / superseded legislation), and following manufacturers instructions and undertaken by qualified staff. The topsoil shall then be cultivated to 150mm depth)
- Container Grown Shrubs, Transplants and Whips:** Shrubs and transplants shall comply with the National Plant Specification. Shrubs shall be planted in pits 300 x 300 x 200mm depth, and the backfill shall include 3 litres Peat Free Tree and Shrub Compost. Specimen plants to be planted in a pit 400 x 400 x 250mm depth with 5 litres Tree and Shrub Compost. BR whips should be notch planted as required and healed into position.
- Herbicide:** Spot treat with herbicide throughout the maintenance period in accordance with the manufacturer's instructions.
- Bark Mulch:** All Ornamental Planting beds to receive 75mm depth pulverised ornamental bark mulch.
- Position of Plants:** Final position of trees and shrubs subject to confirmation of service location and approval of statutory undertakers.
- On excavation of the tree pit** a bucket test should be undertaken to review the water infiltration. Certain species of trees will decline if the ground drainage is poor. Monitor the water egress. If water sits for long periods or doesn't drain the pit may require further works to break up the ground. A clean stone drainage layer may assist to ensure that the root ball isn't sat within standing water.

TREES - MULTI STEMMED/SELECTED STANDARD Tree to be 600x600x600mm backfilled with sub soil and 300mm topsoil. To be secured with a single stake and crossbar. Stakes to be 65mm diameter treated softwood driven firmly into the ground. Stakes to be 600mm above ground level and fixed to tree with suitable rubber tree tie.

TREES - EXTRA HEAVY STANDARD Tree pit 1000x1000x900mm depth with a 150mm depth of clean stone to the base and 750mm depth good quality topsoil. If within lawn tree to be set in circle area of bark mulch 75mm depth at 500mm diameter. Stakes to be 2 no. 100mm diameter with cross bar, treated softwood driven firmly into the ground, 650mm above ground level and 300mm below the bottom of the pit. Stakes to be fixed to tree with suitable rubber tree tie. Tree stake to be placed on the windward side of the tree to prevent rubbing. Stake to be pointed at one end. Spacing of stakes to avoid rootball. Pit backfilled with 1 parts topsoil, 2 parts tree planting compost to depth of 750mm.

- Watering:** Plant only into moist soil and water thoroughly to the full depth of soil immediately after planting. Water regularly through the establishment period (minimum 3 months) to prevent dehydration. The trees should be watered through the irrigation pipe to ensure that the water gets down to the rootball. These trees should be watered regularly throughout spring-summer during the first 2 years to ensure that the tree root system establish well.
- Grass Seeding:** Sow late summer to mid autumn. Prepare ground by removing any existing vegetation, large stones and roughly leveling. An application of non-residual systemic glyphosate containing weedkiller may be required. Grass seed should be spread at 50g per metre squared After sowing, lightly rake over area and water.
- Turf:** Complete ground preparations before turf is delivered to site to avoid turf drying out. Turf should be laid immediately on delivery. Remove all existing vegetation from area to be turfed and spread 150mm depth of top soil. Dig over or rotavate soil before laying turf if soil is compacted. Rake, lightly compact, and water soil. Stagger the joins when laying the turf. Water turf after laying and every day for the next 2-3 days, especially in periods of low rainfall.

GENERAL NOTES

- This drawing is the copyright of tpm landscape Ltd and cannot be reproduced in any form without the consent of the company.
- This drawing is to be read in conjunction with detail landscape drawings, details and specification.
- This drawing is to be read in conjunction with all relevant Architects', Engineer's, Specialists', Bills of Quantities and Specifications.
- The insertion of any firm or proprietary brand on this drawing is an indication of the class or quality required and does not exclude the use of alternative materials that are equal in performance, quality and appearance, provided that they have been approved in writing by the Landscape Architect.
- The Contractor is responsible for accurately ascertaining the position of underground services and responding to all relevant service easement requirements.
- All dimensions are in millimetres unless stated otherwise, for the purposes of construction this drawing must not be scaled and only written dimensions used. Written and scaled dimensions to be checked on site, any discrepancies reported prior to work commencing. IF IN DOUBT PLEASE ASK.
- All work and materials are to be in accordance with the relevant British Standards and Code of Practice.
- All Proprietary products are to be used strictly in accordance with the manufacturer's instructions and details.

Artisan Legacy Report										
Herbaceous										
Nr	Code	Plant Name	Height/Spread/Grade	Girth	Age	Root	Container	Habit	Form	Density/m2
11	Ah HJ	Anemone hybrida 'Honoree Jobert'	30-40cm			C	3L			5.00
11	Am	Alchemilla mollis	30-40cm			C	3L			4.00
24	Dig pu	Digitalis purpurea	30-40cm			C	3L			4.00
21	GJB	Geranium 'Johnson's Blue'	30-40cm			C	3L			4.00
22	LmLB	Linum catharticum 'Blue Beauty'	30-40cm			C	3L			4.00
20	MmML	Miscanthus sinensis 'Morning Light'	30-40cm(D)			C	3L			4.00
24	RIG	Rusticella fulgens 'Goldflame'	30-40cm			C	3L			5.00
21	Slv sy SH	Salvia sylvestris 'Snow Hill'	25-30cm			C	4L			5.00
14	St	Stipa tenuissima	30-40cm			C	4L			4.00
67	Ver bon	Verbena bonariensis	30-40cm			C	3L			11.00
Shrub										
Nr	Code	Plant Name	Height/Spread/Grade	Girth	Age	Root	Container	Habit	Form	Density/m2
17	CaS	Camus alba 'Sibirica'	40-60cm			C	3L	Branched		3.00
13	CdGV	Ceanothus dellianus 'Glorie de Versailles'	40-60cm			C	5L			3.00
13	HaRE	Hebe abietans 'Red Edge'	30-40cm			C	3L			5.00
46	HmBW	Hydrangea macrophylla 'Blue Wave'	30-40cm			C	3L			3.00
36	HPPa	Hebe 'Pink Passion'	30-40cm			C	3L			4.00
28	HWG	Hebe 'White Gem'	30-40cm			C	3L	Bushy		4.00
3	Hyd Z	Hydrangea macrophylla 'Zebr'	30-40cm			C	3L	Bushy		4.00
3	Hyd an	Hydrangea anomala peltolaris	80-100cm			C	10-15L	Several shoots	Specimen	
1	lcr(0.5m dia)	Ilex crenata 'Dark Green' (ball 0.5m dia)	50-60cm		2x	C	15L		Specimen	
20	Lah	Lavandula angustifolia 'Hidcote'	30-40cm			C	5L	Bushy		5.00
12	LaM	Lavandula angustifolia 'Munstead'	30-40cm			C	3L	Bushy		5.00
7	Lnc pl	Lonicera pileata	30-40cm(D)			C	3L	Bushy		4.00
16	MaA	Malva acaulis 'Apollo'	40-50cm			C	3L	Several shoots		4.00
11	PBE	Philadelphus 'Sele Eleg'	40-60cm			C	3L	Branched		3.00
4	PJH	Pieris japonica 'Little Heath'	20-25cm			C	3L	Bushy		5.00
1	PBE	Phoradendron 'Red Robin'	100-125cm			B			Specimen	
3	PRB	Prunus lauro-cerasifolia 'Bronze Baby'	40-60cm		2x	C	10-15L		Specimen	
43	Phn tn TT	Philadelphus tenuiflorus 'Tom Thumb'	30-40cm			C	3L			4.00
4	RB	Rosa 'Barclay'	40-60cm			C	3L	Bushy	Specimen	
8	RoWJ	Rosmarinus officinalis 'Miss Jessop's Upright'	30-40cm			C	3L	Bushy		
20	Sch	Symphoricarpos chenaultii 'Hancock'	40-60cm			C	3L	Branched		4.00
22	SJM	Skimmia japonica 'Magic Marlot'	30-40cm			C	3L			4.00
2	ToS	Thuja occidentalis 'Smaragd' - Spiral	150-180cm			C	10-15L		Topiary	
Tree										
Nr	Code	Plant Name	Height/Spread/Grade	Girth	Age	Root	Container	Habit	Form	Density/m2
4	Acr cm	Acer campestre	550-600cm	14-16cm	3x	RB			Standard (extra-heavy)	
2	Al (M-S)	Amelanchier lamarckii (multi-stem)	200-250cm		3x	RB			Multi-stem	
3	Buj	Betula utilis jacquemontii	300-350cm	10-12cm	2x	C			Selected Standard	
2	Fs	Fagus sylvatica	550-600cm	14-16cm	3x	RB			Standard (extra-heavy)	

Artisan Legacy Report											
Native Shrub Mix											
Nr	Code	Plant Name	Mix%	Height/Spread/Grade	Girth	Age	Root	Container	Habit	Form	Density/m2
33	Crfg mn	Crataegus monogyna	20.00 %	60-80cm		1/0	B			Seedling	4.00
33	fl aq	Ilex aquifolium	20.00 %	60-80cm			C	5L	Leader with laterals		4.00
33	Pms sp	Prunus spinosa	20.00 %	60-80cm		1/1	B		Branched		4.00
33	Rs cn	Rosa canina	20.00 %	60-80cm			B				4.00
33	Vb op	Viburnum opulus	20.00 %	60-80cm		1/1	B		Branched		4.00

REVISION NOTES

Rev	By	Description	Date
15			07/11/22

Client
Phil Homes

Project
The Albion Pub

Description
Planting Plan

Status
For Approval

Scale @ A1
1:100

Job number
4310

Drawn
JL

Checked
CT

Date
16.12.22

Revision
A

tpm landscape
chartered landscape architects

address: 4th Floor Studio 10 Little Lane St Manchester M1 5HR
tel: 0161 275 0600 fax 0161 email: info@tpmlandscape.co.uk