
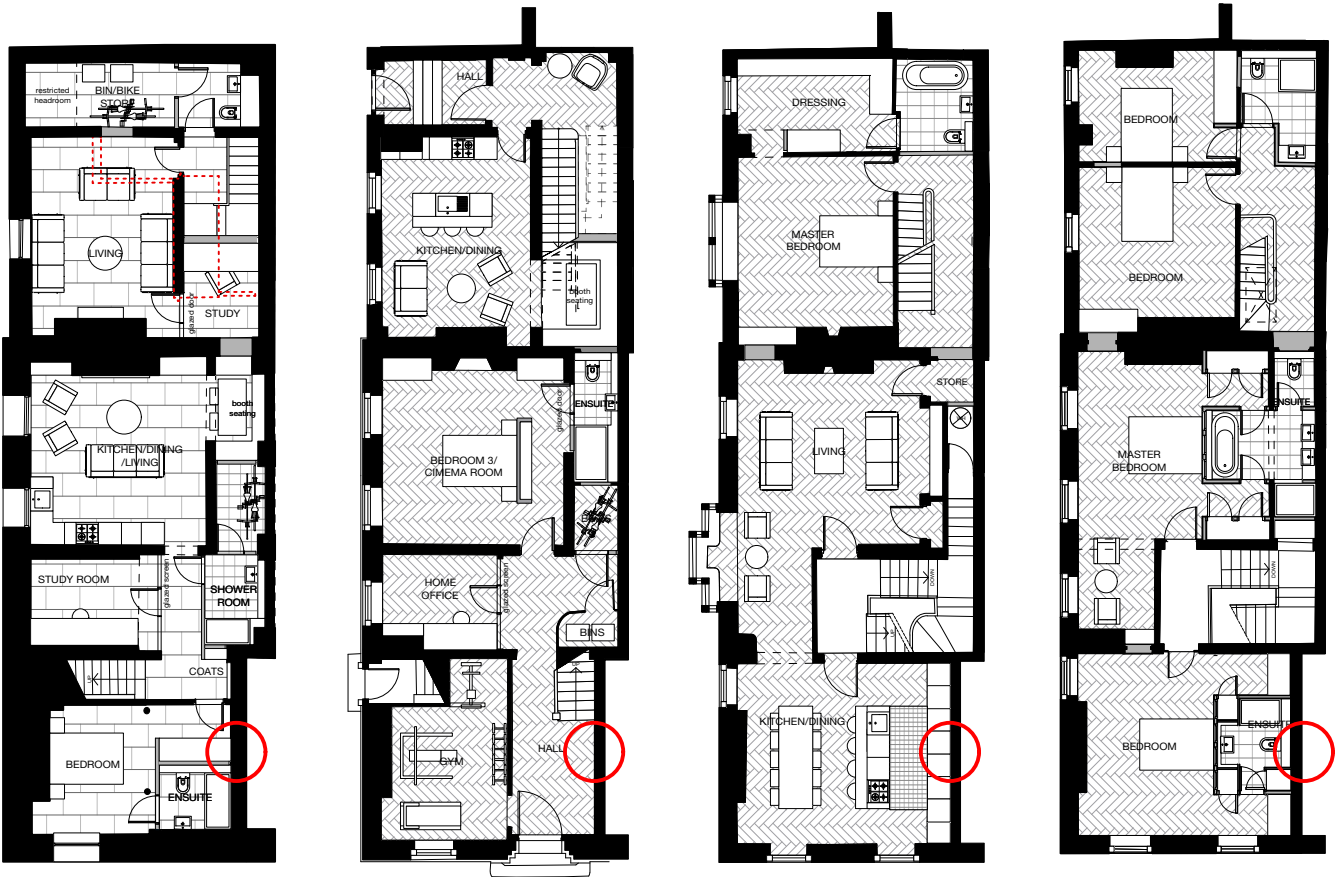


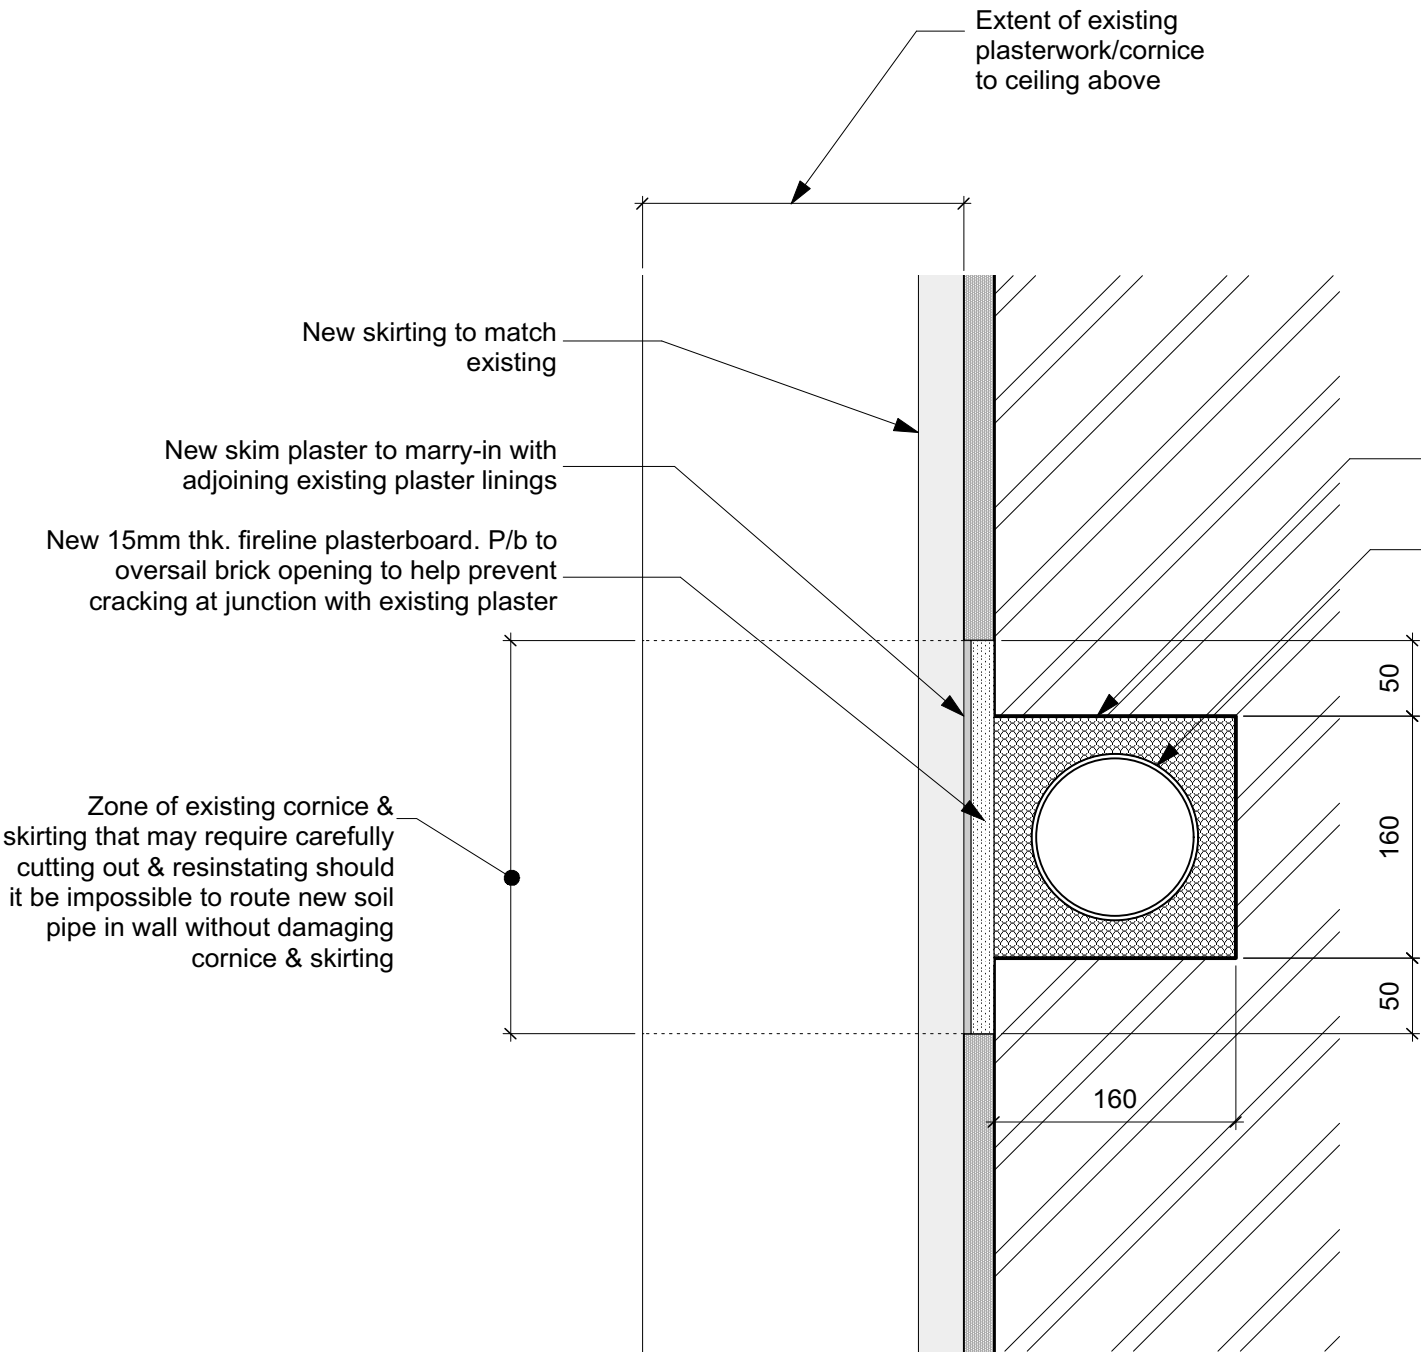

BASEMENT Gnd FLOOR 1st FLOOR 2nd FLOOR

KEY PLAN TO SOIL PIPE LOCATIONS: