AMENITYTREE
ENVIRONMENTAL PLANNING CONSULTANTS

Tree Survey and Constraints Report

Site: Ancoats Green, Jersey Green and Prussia Street Arm Greenway Public Realm Improvements

Prepared for: Manchester City Council

AMENITY TREE CARE WILLOW HILL COTTAGE SCHOOL LANE BURWARDSLEY CHESTER, CH3 9NX
Tel: 01829 770075 www.amenitytree.com

Contents

1.0 Introduction, instruction and arboricultural constraints 3-4

2.0 Report Limitations 4

3.0 Methodology and data collection 5-6

4.0 Arboricultural constraints 6

5.0 Study area 6

6.0 Summary 6-7

7.0 Concluding statement 7

Appendices

Appendix 1 Survey key
Appendix 2 BS5837 cascade chart
Appendix 3 Survey schedule
Appendix 4 Tree constraints plan

1.0 Introduction

Instruction

1.1 Amenity Tree Care has been instructed to prepare the following Tree Constraints Report for those trees located within the application site boundary

1.2 I (Simon Brain) surveyed the site and I am a chartered arboriculturist with 22 years' experience holding the LANTRA Professional Tree Inspection certificate.

Arboricultural constraints

1.3 The tree constraints report has been carried out in line with the recommendations in BS 5837:2012 *Trees in relation to design, demolition and construction – Recommendations* and will evaluate the direct and indirect constraints of the current tree population on the site.

1.5 The constraints assessment considers trees on site as well as above and below ground constraints such as canopy extent, Root Protection Area (RPA) / extent of any likely modifications to RPA position, first significant branch and crown height. The constraints report provides a retention value category (appendix 2 BS5837 cascade chart) that shall also be used to inform any future design layout as these constraints can have a direct influence on the use of the site. Above ground, constraints are considered in line with the recommendations in section 5.2 of BS 5837:2012. No assessments are made of potential direct sunlight obstruction.

1.6 Whilst further consideration will be required at the design stage in the form of an Arboricultural Impact Assessment (AIA) the tree constraints survey and report shall be used to inform and influence the design of the development scheme prior to the AIA being undertaken. This shall facilitate an opportunity for trees identified as meriting retention within the constraints report to be included in an assessment of any modifications to scheme that need to be made to achieve tree retention. This process shall avoid uncontrolled arboricultural impacts because of improper planning referred to in BS5837:2012 sections 4.4.1.2 and 4.4.1.3.

1.7 Below ground constraints are influenced by the RPA and are determined in line with the recommendations set out in section 4.6 of BS 5837:2012. These recommendations quantify the RPA based on a measured stem diameter in accordance with Annex C, and the RPA determined from Annex D. Those trees with two to five stems are calculated using the calculation in 4.6.1.

1.8 It is important to understand that when considering the RPA with regards to the circular plot as provided by BS5837:2012 and delineated on the Tree Constraints Plan (TCP) that many site factors are influencing root morphology on this site because of the prevailing local conditions at site level. Site related factors that modify the physical shape of the RPA such as the presence of root barriers are not considered to be generally present on this site.

2.0 Report Limitations

2.1 The inspection has been carried out from ground level only, using visual observation methods as this is a preliminary report as requested by the client, should a more detailed inspection be required then this will be highlighted in the recommendations.

2.2 Trees are living organisms whose health and condition can change rapidly, the health, condition and safety of trees should be checked on a regular basis, preferably at least once a year. The conclusions and recommendations in this report are valid for a period of two years from the date of this report. This period of validity may be reduced in the case of any change in conditions to or in proximity to the tree/s.

2.3 No analysis of soil samples was undertaken.

2.4 Any legal descriptions or information given to the consultant are understood to be accurate and no responsibility is assumed by Amenity Tree Care Ltd for legal matters that may arise from this report and the consultant shall not be required to give testimony or to attend court unless subsequent contractual arrangements are made.

2.5 Any alteration or deletion from this report will invalidate it and the conclusions of this report will remain valid for twelve months from the date of the report.

2.6 The responsibility for any tree work(s) undertaken on the surveyed trees rests with the land managers.

2.7 The survey has been undertaken using the supplied topographical which was found to be accurate in tree positions.

2.8 The Local Planning Authority have not been contacted to check for the presence of Tree Preservation Order (TPO) or Conservation Area. Part of the Site is located within the Ancoats Conservation Area (the former prussia street canal arm).

3.0 Methodology and data collection

3.1 The site was visited, and the trees were assessed visually utilising the Visual Tree Assessment (VTA) methodology. The survey system and report are based on BS5837:2012.

3.2 Each individual tree has been assessed with general regard to condition, health and structural suitability, retention value and commented upon in the report within Appendix 3 survey schedule. The survey schedule contains individual, group, and woodland records which includes detailed information relating to tree species, height, stem diameters, crown dimensions, crown height, age class, four cardinal point canopy measurements and estimated remaining contribution. The RPA is provided as a radius and total square meter coverage.

3.3 Where dimensions have been recorded trees the following measurement conventions have been observed:

a) Height, crown spread, and crown clearance have been recorded to the nearest half metre (crown spread has been rounded up) for dimensions up to 10m and the nearest whole meter for dimensions over 10m.

b) Stem diameters have been recorded in millimetres and rounded to the nearest 10mm

3.4 The use of tree groups is referred to in BS5837:2012 in reference 4.4.2.2 where it is noted that within groups some individual trees will be assessed where there is a need to differentiate the tree from the group attributes. Within the tree groups the largest stem diameters have been recorded, assuming they are a reasonable representation of the entire group. The term “group” is intended to identify trees forming cohesive features by means of planting, visually or culturally including biodiversity factors.

3.5 Recommendations for remedial tree works (Preliminary Management Recommendations) have been provided based on the tree(s) current condition. Management recommendations are provided in the survey sheets for individual trees, tree groups and woodland.

3.6 Tree positions have been taken from the supplied topographical.

3.8 Included in the sites survey sheets contained in appendix 3 is a comments section. During the survey comments have been based on the following arboricultural and landscape considerations and constraints:

- Whether the reference formed part of group shelter / cohesive feature
- The visual amenity and strategic landscape position
- Development constraints (residential/commercial/other)
- Species suitability for environment (given the site prominence)
- Third party vegetation
- Arboricultural longevity

- Basic ecological contribution of groups and hedgerows and woodlands
- Site specific constraints
- Future maintenance
- An assessment of the applicability of any modified RPA

4.0 Arboricultural Constraints

4.1 The principle arboricultural constraints are listed in the site survey sheets and shown on the TCP contained within appendix 4. These principle constraints used in design are; Tree canopy extent, RPA extents and retention value.

4.2 It is important to understand the significance of cohesive arboricultural features which are often linked and afford mutual shelter to their component parts. In many areas of the site continuous groups of vegetation are formed by tree groups, woodlands and even hedgerows. The loss of areas of trees within continuous groups can have a disproportionately negative affect on the stability of those retained trees growing within the remaining areas.

5.0 Survey area

5.1 The survey area consists of land bounded by Portugal Street to the north, Wadeford Close to the east, and the Rochdale Canal to the south in Ancoats, Manchester (the 'Application Site').

6.0 Summary

6.1 Forty nine records have been made across the site compromising of 47 individual trees and 2 tree groups.

6.2 In summary the following retention values have been recorded:

A1 (8 records)	**T30;T34;T36;T37;T48;T59;T86;T89**
A2 (5 records)	**T21;T22;T23;T60;G6**
B1 (1 record)	**T49**
B2 (26 records)	**T18;T19;T20;T24;T25;T26;T27;T28;T29;T32;T40;T41;T42;T43;T44;T45;T46;T54;T55;T56;T57;T87;T88;T91;T92;G5**
C1 (5 records)	**T3;T31;T50;T51;T52;T53**
C2 (3 records)	**T47;T58;T81:T80**
U (1 records)	**T90**

6.3 There are 13 category A records that include individual trees, all exhibiting significant visual amenity in the local and wider landscape. Many of the individual records are mature and located on the boundaries of the proposed development areas. These trees form the only mature continuous arboricultural features across the site and post

development they are placed to become publicly prominent as they are located on the edge of development site.

The category A records on the site are the most significant arboricultural records in terms of the provision of wider public amenity and landscape context.

6.4 The site also contains a high number of Category B trees, 27 in total. Many of these records are located within groups that form wider visual amenity.

The category B records are important arboricultural assets as they provide amenity value in the local and wider landscape and exhibit arboricultural quality and longevity.

6.5 A total number of 40 records are important arboricultural assets and have been awarded high retention values (A1 to B2) due to their longevity and visual prominence.

6.4 Thera are 8 records that have been categorised as retention value 'C' due to their limited arboricultural merit or impaired condition which are unlikely to pose as a constraint to. Their loss could be mitigated by replacement planting.

6.5 One Category U tree has been recorded on the site.

7.0 Concluding statement

7.1 The sites main arboricultural interest is located around the Ancoast Green boundary particularly. Those trees located within the road network to the west of the public park areas are generally of much lower quality.

7.2 Every design effort should be made to retain category A and B trees across this site and there is a formal requirement for an Arboricultural Implications Assessment of the proposed development in order to assess tree protection and retention matters.

7.3 The remaining trees growing across the site are of little arboricultural significance.

7.4 Reference shall be made to the tree removal and retention strategy within the Design and Access Statement

Appendix 1

Survey Key

Tree No. Sequential reference number e.g. T1, T2 for individual trees, where trees are determined to be a group they will be denoted as follows G1, G2 and W1, W2 for woodlands.

Species: Recorded and listed by both common name and scientific name

Stem: Principal above ground structural component(s) of a tree that supports its branches.

Height: Provides indication of the height of the tree and is measured in meters from ground level to the upper canopy edge and is recorded up to the nearest half meter for heights up to 10 meters and the nearest meter for heights over 10 meters.

Stem diameter: Measured at a height of 1.5 meters from ground level using a diameter tape and recorded in millimetres. Where the stem cannot be measured at 1.5 meters due to irregular swellings on the stem or low branching then the position of measurement will be taken in accordance with the specification in Annex C of BS 5837:2012

Crown spread: Measured at the four cardinal points of a compass (north, south, east, and west) from the centre of the stem and rounded up to the nearest meter in order to provide an accurate representation of the crown spread in order to show above ground constraints.

Crown height: Measured distance between the lowest points of the crown from ground level.

Life stage: A method of age estimation e.g. young - the first one third of the estimated life expectancy, middle mature- the second third of the estimated life expectancy, mature- The last third of the estimated life expectancy , over mature- trees showing obvious signs of senescence

First significant branch (FSB): The direction of growth of the first significant branch from the point of attachment.

Comments: A brief evaluation and description of the tree in order to inform on significant defects or characteristics relating to tree form. Where comments are not present it should be assumed that no relevant features were exhibited.

Recommendations: Arboricultural recommendations based on the current land use only and are provided where action is required in order to aid in the long term management of the tree or for reasons of site safety.

Survey restrictions: It may be necessary on occasion to estimate tree dimensions where access is not available or where structure(s) or vegetation is precluding the visual assessment. Where dimensions are estimated it will clearly be marked in the tree survey schedule and be suffixed with #.

Root protection area (RPA) Layout design tool indicating the minimum area around a tree deemed to contain sufficient roots and rooting volume to maintain the trees viability. All stem diameters are calculated in line with the guidance given in BS 5837:2012 Annexe D

Tree categorisation: a method of apportioning a value (non-fiscal) to trees in order to identify the quality and value of existing tree stocks, allowing for informed decisions to be made regarding which trees are to be retained or removed dependant on development occurring. Category U-Those in such a condition that cannot realistically be retained as living trees in the context of the current land use for longer than 10 years. Category A-Trees of a high quality with an estimated life expectancy of at least forty years. Category B-Trees of a moderate quality with an estimated remaining life expectancy of at least 20 years. Category C-Trees of a low quality with an estimated remaining life expectancy of at least 10 years.

Please refer to Table 1 Cascade chart for tree quality assessment, including subcategories, reference BS 5837:2012

Estimated remaining contribution: estimated remaining life expectancy e.g. <10, 10+, 20+, 40+

Statutory wildlife obligations: The Wildlife and Countryside Act 1981

The Wildlife and Countryside Act 1981 as amended, the Countryside and rights of Way Act 2000 and the Conservation of Habitats and Species Regulations 2017.

These regulations protect all wild birds and make it an offence to intentionally or recklessly disturb any wild bird listed on Schedule 1 while it is nest building, or at a nest containing eggs or young, or disturb the dependent young of such a bird.

Furthermore the Act makes it an offence (with exception to species listed in Schedule 2) to intentionally:

- kill, injure, or take any wild bird,
- take, damage or destroy the nest of any wild bird while that nest is in use or being built (also [take, damage or destroy the nest of a wild bird included in Schedule ZA1] under the Natural Environment and Rural Communities Act 2006), or
- take or destroy an egg of any wild bird

Bats are protected under Schedule 2 of the Conservation of Habitats and Species Regulations 2017.making it an offence to damage or destroy a roost site even if the roost is not occupied at the time. The potential fines for each offence is £5000 and if more than one bat is involved in the incident then the fine can be extended to £5000 per bat. A prison sentence can be issued with offenders serving up to six months in prison.

Appendix 2

Table 1 cascade chart

Category and definition	Criteria (including subcategories where appropriate)		Identification on plan
Trees unsuitable for retention (see Note)			
Category U Those in such a condition that they cannot realistically be retained as living trees in the context of the current land use for longer than 10 years	• Trees that have a serious, irremediable, structural defect, such that their early loss is expected due to collapse, including those that will become unviable after removal of other category U trees (e.g. where, for whatever reason, the loss of companion shelter cannot be mitigated by pruning) • Trees that are dead or are showing signs of significant, immediate, and irreversible overall decline • Trees infected with pathogens of significance to the health and/or safety of other trees nearby, or very low quality trees suppressing adjacent trees of better quality **NOTE Category U trees can have existing or potential conservation value which it might be desirable to preserve; see 4.5.7**		
	1 Mainly arboricultural qualities	**2 Mainly landscape qualities**	**3 Mainly cultural values, including conservation**
Trees to be considered for retention			
Category A **Trees of high quality** with an estimated remaining life expectancy of at least 40 years	Trees that are particularly good examples of their species, especially if rare or unusual; or those that are essential components of groups or formal or semi-formal arboricultural features (e.g. the dominant and/or principal trees within an avenue	Trees, groups or woodlands of particular visual importance as arboricultural and/or landscape features	Trees, groups or woodlands of significant conservation, historical, commemorative or other value (e.g. veteran trees or wood-pasture)
Category B **Trees of moderate quality** with an estimated remaining life expectancy of at least 20 years	Trees that might be included in category A, but are downgraded because of impaired condition (e.g. presence of significant though remediable defects, including unsympathetic past management and storm damage), such that they are unlikely to be suitable for retention for beyond 40 years; or trees lacking the special quality necessary to merit the category A designation	Trees present in numbers, usually growing as groups or woodlands, such that they attract a higher collective rating than they might as individuals; or trees occurring as collectives but situated so as to make little visual contribution to the wider locality	Trees with material conservation or other cultural value
Category C Trees of low quality with an estimated remaining life expectancy of at least 10 years, or young trees with a stem diameter below 150 mm	Unremarkable trees of very limited merit or such impaired condition that they do not qualify in higher categories	Trees present in groups or woodlands, but without this conferring on them significantly greater collective landscape value; and/or trees offering low or only temporary/transient landscape benefits	Trees with no material conservation or other cultural value

© The British Standards Institution 2012

Appendix 3 Survey Schedule

Tree No.	Common Name	Latin Name	Life Stage	Diameter(mm)	Stem No.	Height(m)	Crown Height(m)	North(m)	South(m)	East(m)	West(m)	Category Rateing	Estimated Remaining Life Expectancey	Comments	Recommendations	RPR(m)	RPA(m)
T18	Ash	Fraxinus excelsior	M	508	3	11	4	6	6	6	6	B2	40+			6.1	117
T19	Common Alder	Alnus glutinosa	M	348	3	11	4	3	3	3	3	B2	40+			4.2	55
T20	Ash	Fraxinus excelsior	M	560	1	13	4	5	5	5	5	B2	40+			6.7	142
T21	Norway Maple	Acer platanoides	M	780	1	13	4	6	7	6	6	A2	40+			9.4	275
T22	Norway Maple	Acer platanoides	M	830	1	13	4	7	8	7	7	A2	40+			10	312
T23	Wild Cherry	Prunus avium	M	460	1	13	4	4	4	4	4	A2	40+			5.5	96
T24	Hybrid Black Poplar	Populus serotina	M	350	1	18	4	3	3	3	3	B2	40+			4.2	55
T25	Norway Maple	Acer platanoides	M	300	1	13	4	3	3	3	3	B2	40+			3.6	41
T26	Hybrid Black Poplar	Populus serotina	M	375	1	18	4	3	3	3	3	B2	40+			4.5	64
T27	Hybrid Black Poplar	Populus serotina	M	625	2	18	4	5	5	5	5	B2	40+			7.5	177
T28	Ash	Fraxinus excelsior	M	270	1	12	4	2	4	2	3	B2	40+			3.2	33
T29	Wild Cherry	Prunus avium	M	325	1	12	4	3	5	4.5	3	B2	40+			3.9	48
T30	Ash	Fraxinus excelsior	M	375	1	12	4	5	5	5	5	A1	40+			4.5	64
T31	Whitebeam	Sorbus aria	M	290	1	9	4	3	3	3	3	C1	40+	Cavity on stem. Major bark wounding on stem.		3.5	38
T32	Common Alder	Alnus glutinosa	M	631	6	12	4	6	6	6	6	B2	40+			7.6	180
T34	Common Lime	Tilia X europaea	M	400	1	10	4	5	5	5	5	A1	40+			4.8	72
T36	Common Lime	Tilia X europaea	M	300	1	10	4	4	4	4	4	A1	40+			3.6	41
T37	Common Lime	Tilia X europaea	M	375	2	10	4	3.5	3.5	3.5	3.5	A1	40+			4.5	64
T40	Ash	Fraxinus excelsior	M	325	1	12	4	5	5	5	5	B2	40+			3.9	48
T41	Norway Maple	Acer platanoides	M	450	1	12	4	6	6	6	6	B2	40+	Major bark wounding on stem.		5.4	92
T42	Sycamore	Acer pseudoplatanus	M	490	1	12	4	6	6	6	6	B2	40+	Major bark wounding on stem.		5.9	109
T43	Ash	Fraxinus excelsior	M	350	1	12	4	5	5	5	5	B2	40+			4.2	55
T44	Ash	Fraxinus excelsior	M	325	1	12	4	4	4	4	4	B2	40+			3.9	48
T45	Ash	Fraxinus excelsior	M	325	1	12	4	4	4	4	4	B2	40+			3.9	48
T46	Ash	Fraxinus excelsior	M	420	1	12	4	5	5	5	5	B2	40+			5	80
T47	Bird Cherry	Prunus padus	M	550	1	12	4	5	5	5	5	C2	40+	Cavity on stem. Major bark wounding on stem. Edible		6.6	137
T48	Norway Maple	Acer platanoides	M	525	1	12	4	6	6	6	6	A1	40+			6.3	125
T49	Bird Cherry	Prunus padus	M	400	1	12	4	4	4	4	4	B1	40+	Edible		4.8	72
T50	Bird Cherry	Prunus padus	M	375	1	8	4	4	4	4	4	C1	40+	Dieback in crown.		4.5	64
T51	Hybrid Black Poplar	Populus serotina	M	700	1	23	4	7	3	4	4	C1	40+			8.4	222
T52	Crack Willow	Salix fragilis	M	1221	3	23	4	5	7	7	7	C1	40+			14.7	674
T53	Crack Willow	Salix fragilis	M	1000	1	23	4	7	7	7	7	C1	40+	Cavity on stem.		12	452
T54	Hybrid Black Poplar	Populus serotina	M	1559	3	23	4	7	7	7	7	B2	40+			15	707
T55	Crack Willow	Salix fragilis	M	1049	3	23	4	8	8	8	8	B2	40+			12.6	498
T56	Crack Willow	Salix fragilis	M	721	2	23	4	5	7	5	5	B2	40+			8.7	235
T57	Ash	Fraxinus excelsior	M	325	1	11	4	3	3	5	3	B2	40+			3.9	48

Tree No.	Common Name	Latin Name	Life Stage	Diameter(mm)	Stem No.	Height(m)	Crown Height(m)	North(m)	South(m)	East(m)	West(m)	Category Rateing	Estimated Remaining Life Expectancey	Comments	Recommendations	RPR(m)	RPA(m)
T58	Sycamore	Acer pseudoplatanus	M	260	3	11	4	4	2	2	2	C2	40+			3.1	31
T59	Norway Maple	Acer platanoides	M	640	1	12	4	5	7	6	6	A1	40+			7.7	185
T60	Sycamore	Acer pseudoplatanus	M	680	1	12	4	7	7	7	7	A2	40+			8.2	209
T81	Ash	Fraxinus excelsior	SM	300	1	11	4	4	4	4	4	C2	40+			3.6	41
T86	Common Lime	Tilia X europaea	M	280	1	13	4	4	4	4	4	A1	40+			3.4	35
T87	Bird Cherry	Prunus padus	M	250	1	10	4	3	3	3	3	B2	40+			3	28
T88	Bird Cherry	Prunus padus	M	250	1	10	4	3	3	3	3	B2	40+			3	28
T89	Ash	Fraxinus excelsior	M	690	1	14	4	7	7	7	7	A1	40+			8.3	215
T90	Ash	Fraxinus excelsior	M	300	1	10	4	4	4	4	4	U	40+	Decay present on stem. Cavity on stem. Major bark wounding on stem.		3.6	41
T91	Ash	Fraxinus excelsior	M	300	1	10	4	4	4	4	4	B2	40+			3.6	41
T92	Hornbeam	Carpinus betulus	M	450	1	10	4	4	6	4	6	B2	40+			5.4	92
G5	Hybrid Black Poplar	Populus serotina	M	600	1	18	4	5	5	5	5	B2	40+			7.2	163
G6	Norway Maple	Acer platanoides	M	725	1	13	4	6	6	6	6	A2	40+			8.7	238

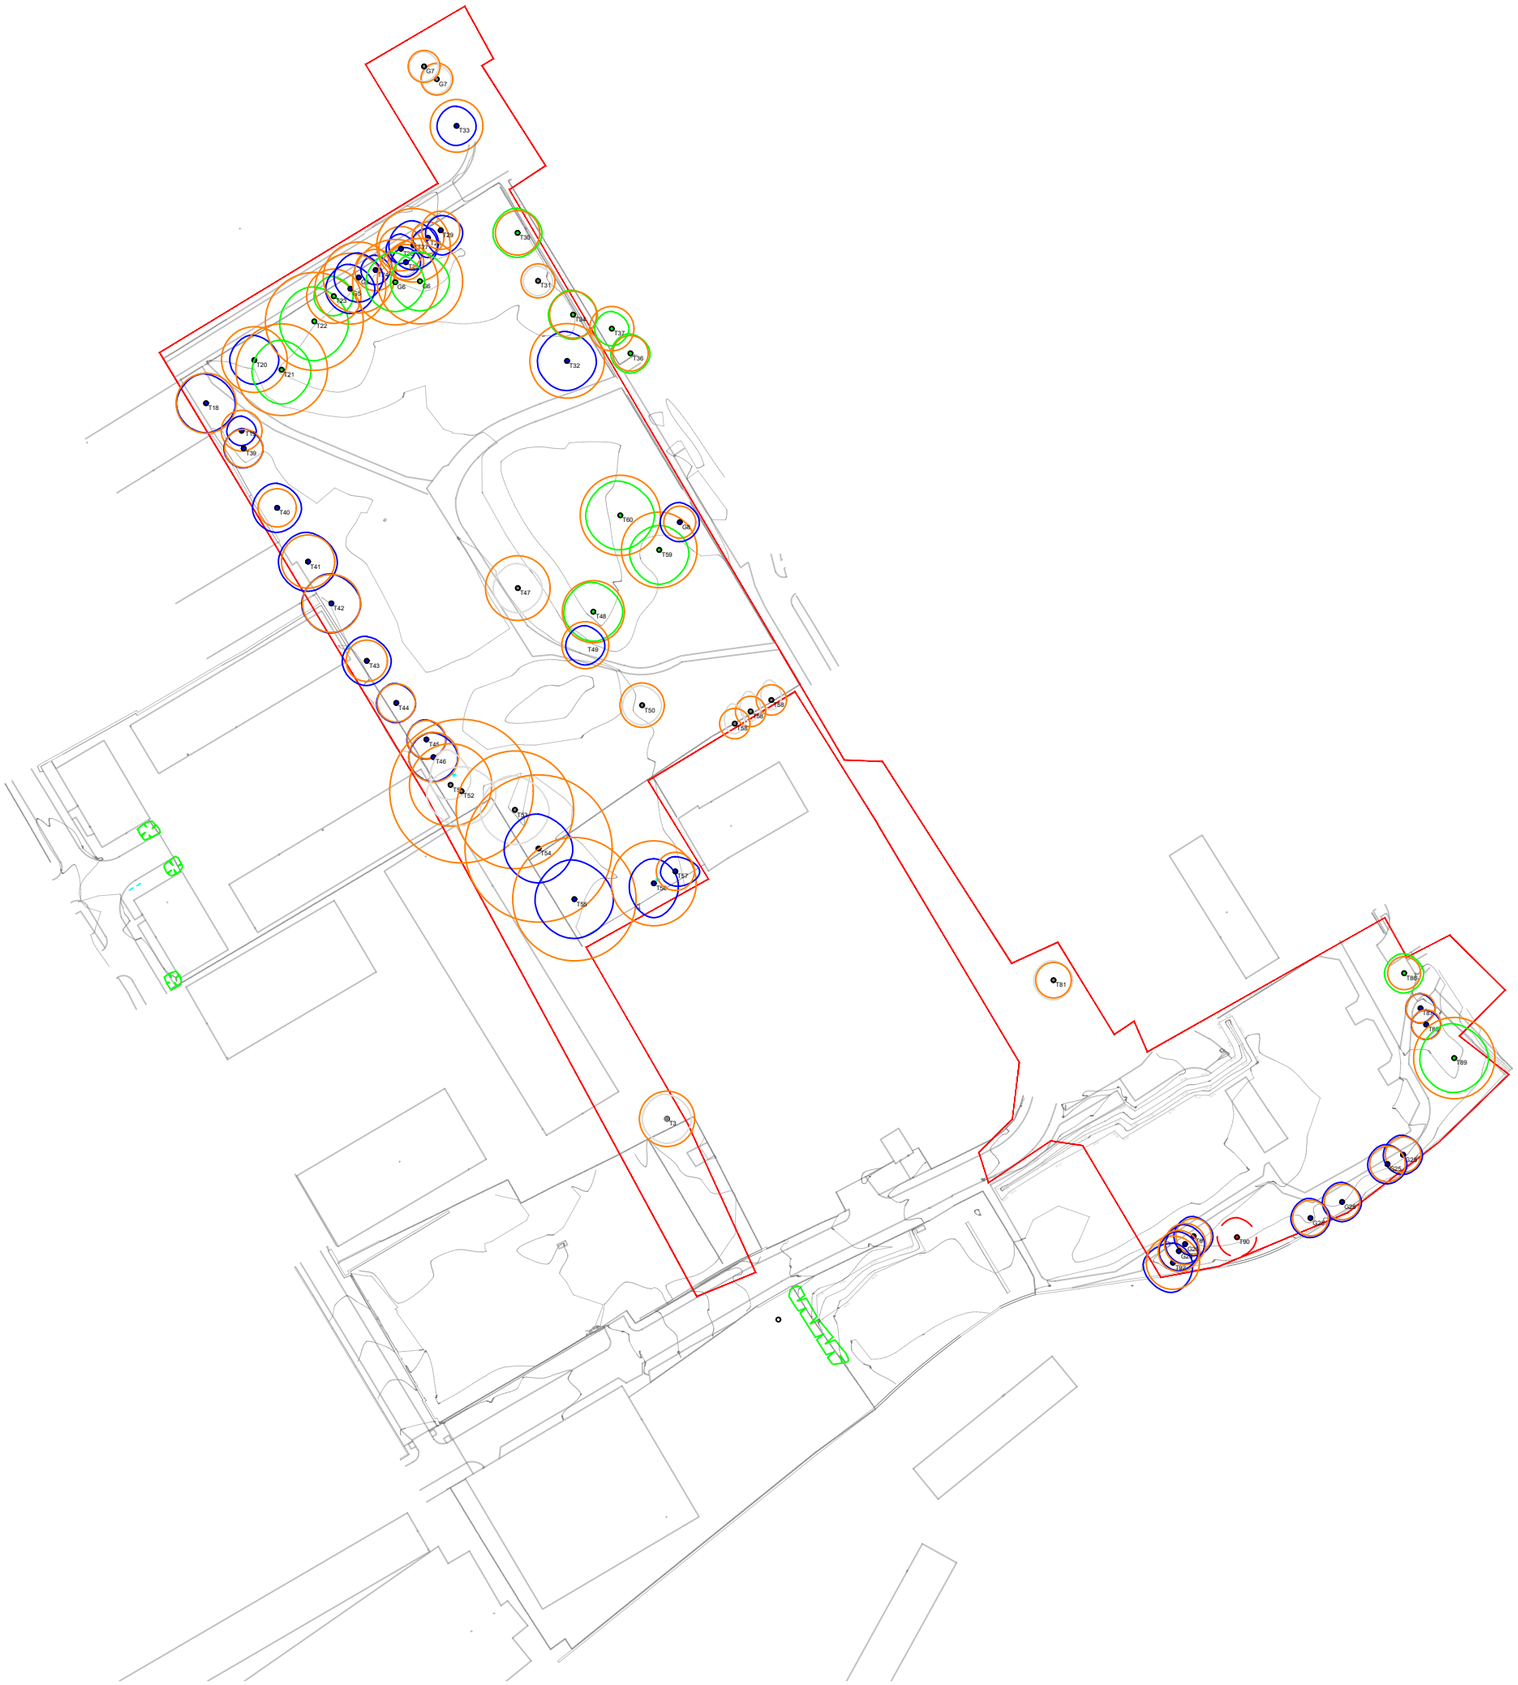

TREE CONSTRAINTS PLAN

Retention value key

(RETENTION VALUE A)

(RETENTION VALUE C)

(RETENTION VALUE B)

Trees to be removed
(RETENTION VALUE U)

Root Protection Areas (RPA)

Root Protection Areas (RPA's) have been identified and are based on BS5837:2012. RPA's have been shown as a red polyline.

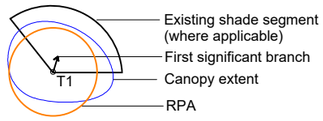

Client:
PLANIT IE

Project:
Ancoats Green

Detail:
Tree Constraints Plan

Drawn By:	Date:	Scale:
SB	26.01.23	NTS

Drg No:	Revision:
TR-01	V1