


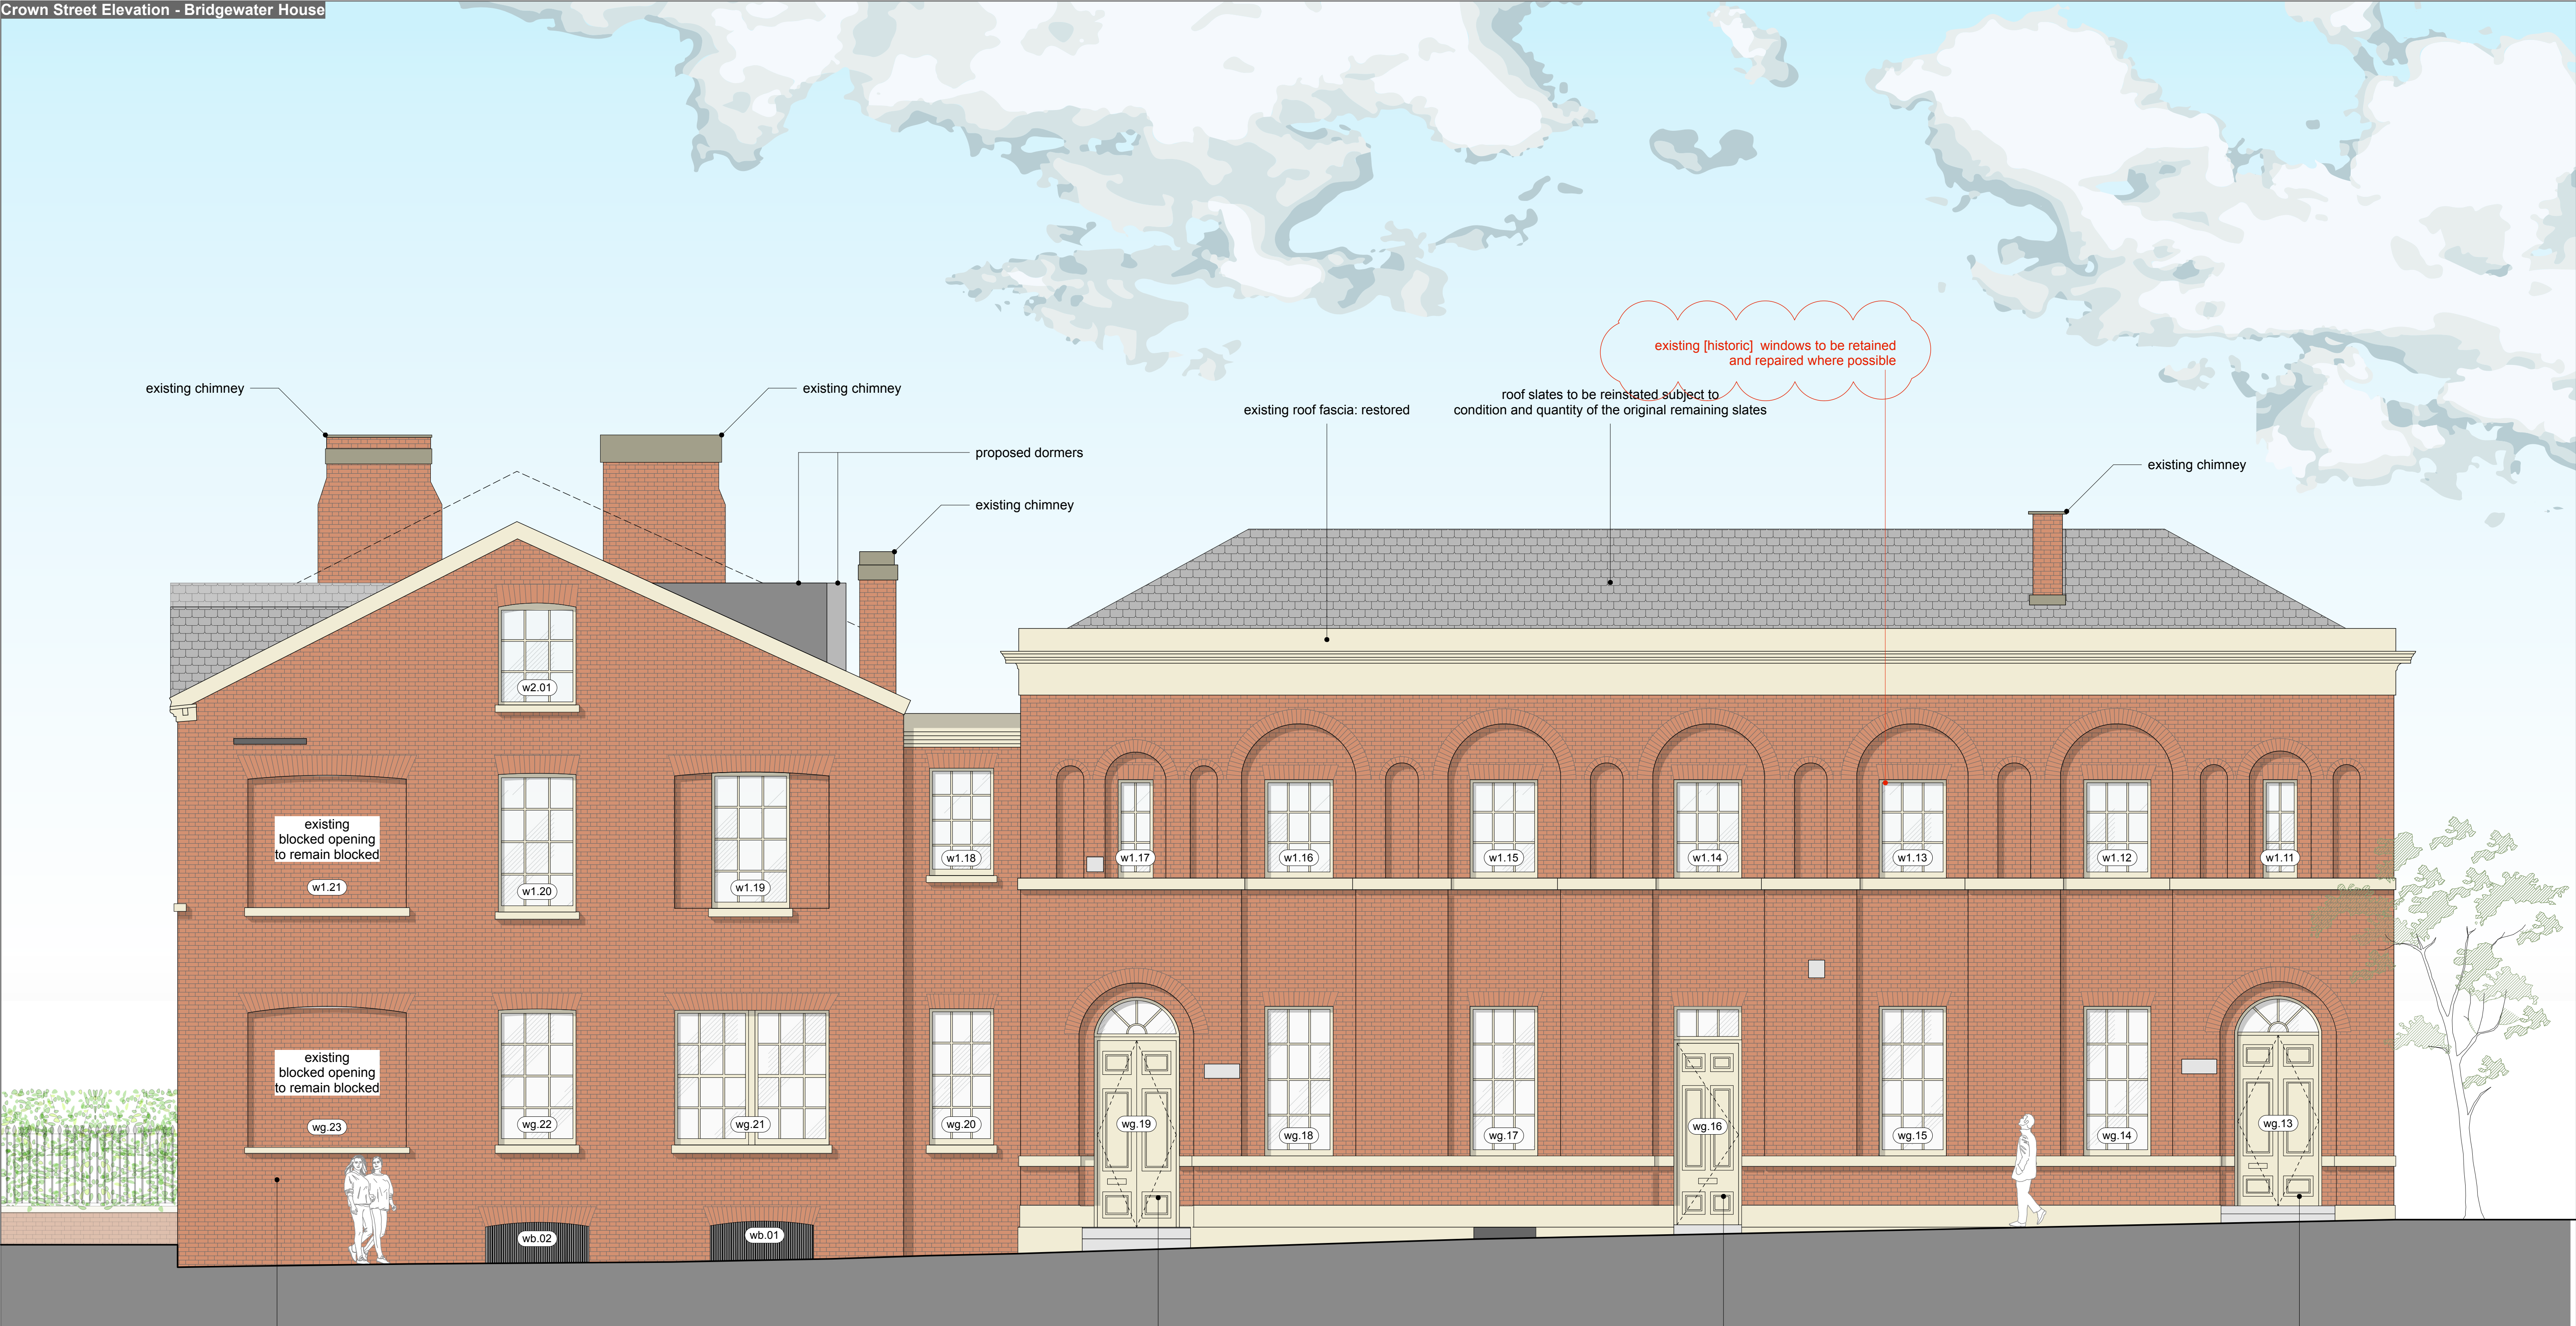

existing chimney

existing chimney

proposed dormers

existing chimney

existing roof fascia: restored

roof slates to be reinstated subject to condition and quantity of the original remaining slates

existing [historic] windows to be retained and repaired where possible

existing chimney

existing blocked opening to remain blocked

w1.21

w1.20

w1.19

w1.18

w1.17

w1.16

w1.15

w1.14

w1.13

w1.12

w1.11

wg.23

wg.22

wg.21

wg.20

wg.19

wg.18

wg.17

wg.16

wg.15

wg.14

wg.13

wb.02

wb.01

existing brickwork

existing opening to form entrance door

existing opening to form entrance door

existing opening to form entrance door

0 1 2 3 4 5 (m)

1:50

revB date 25.07.22: SPIKES ADDED TO RAILINGS; DOOR PANELS UPDATED

revC date 05.10.22: railings removed

revG; 25.01.23: window note amended