


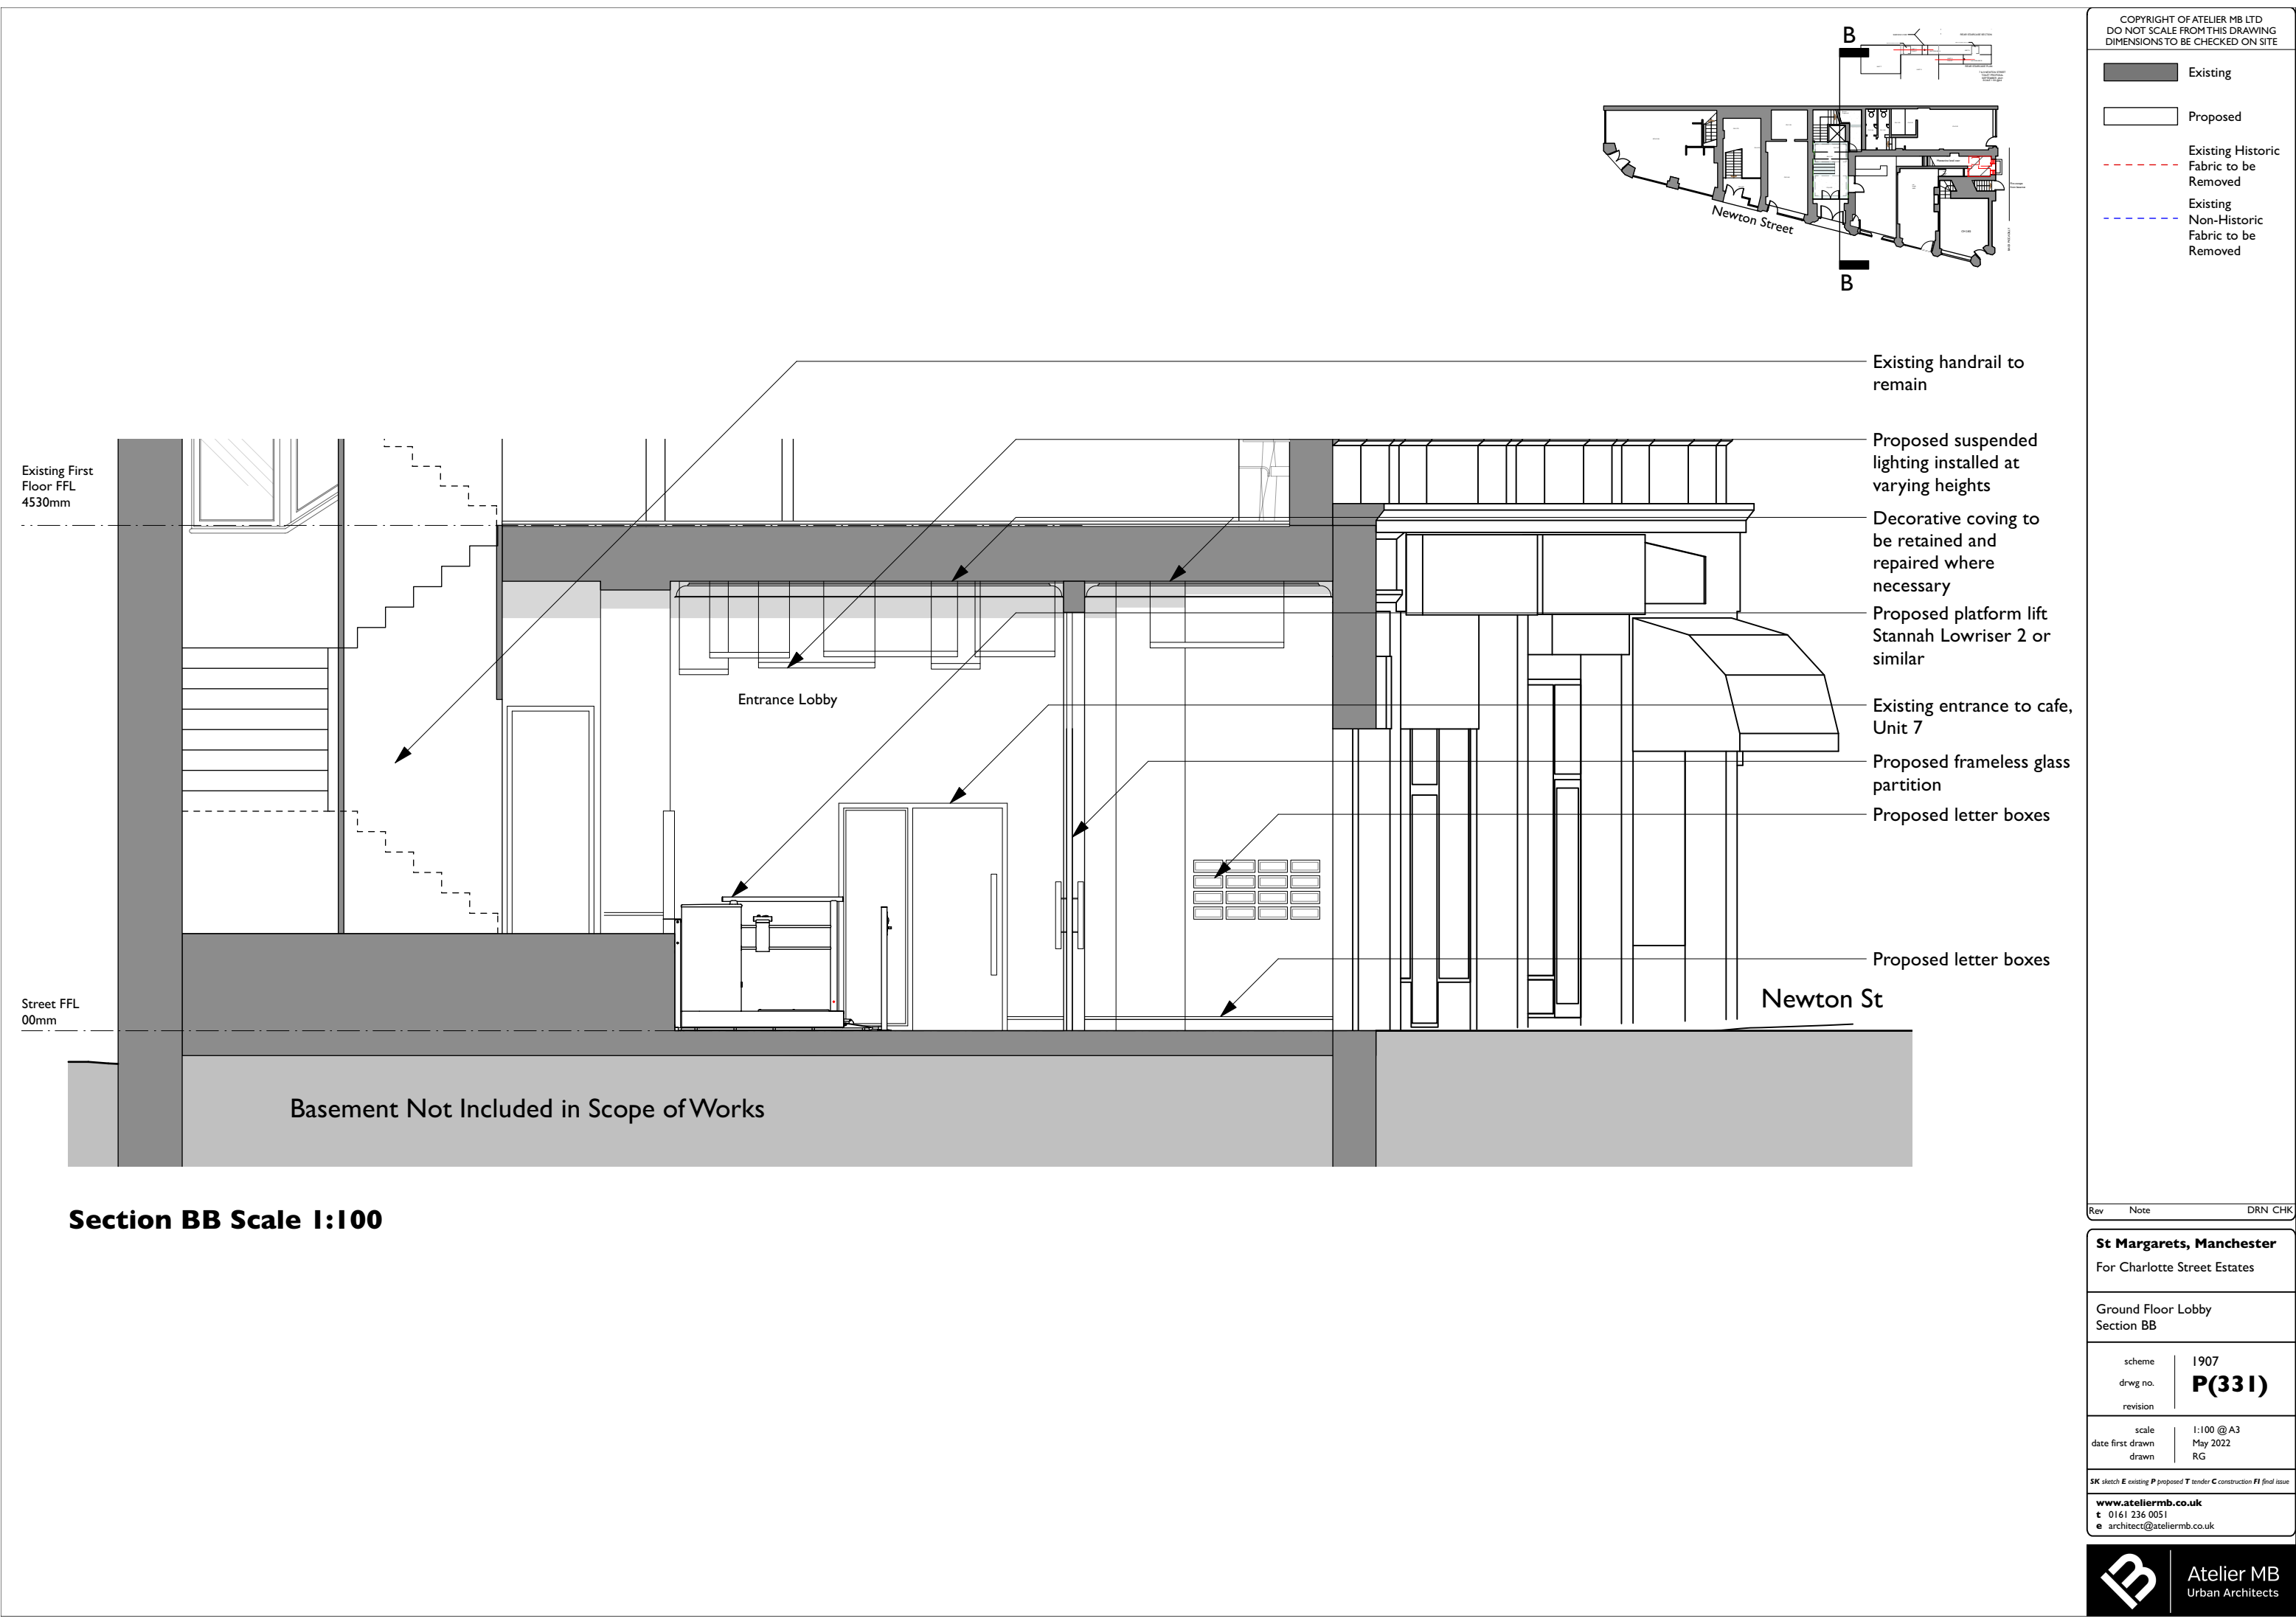

Section BB Scale 1:100

COPYRIGHT OF ATELIER MB LTD
DO NOT SCALE FROM THIS DRAWING
DIMENSIONS TO BE CHECKED ON SITE

Existing

Proposed

Existing Historic Fabric to be Removed

Existing Non-Historic Fabric to be Removed

Rev

Note

DRN CHK

St Margarets, Manchester

For Charlotte Street Estates

Ground Floor Lobby

Section BB

scheme

drwg no.

revision

1907

P(331)

scale

date first drawn

drawn

1:100 @ A3

May 2022

RG

SK sketch E existing P proposed T tender C construction FI final issue

www.ateliermb.co.uk

t 0161 236 0051

e architect@ateliermb.co.uk



Atelier MB

Urban Architects