


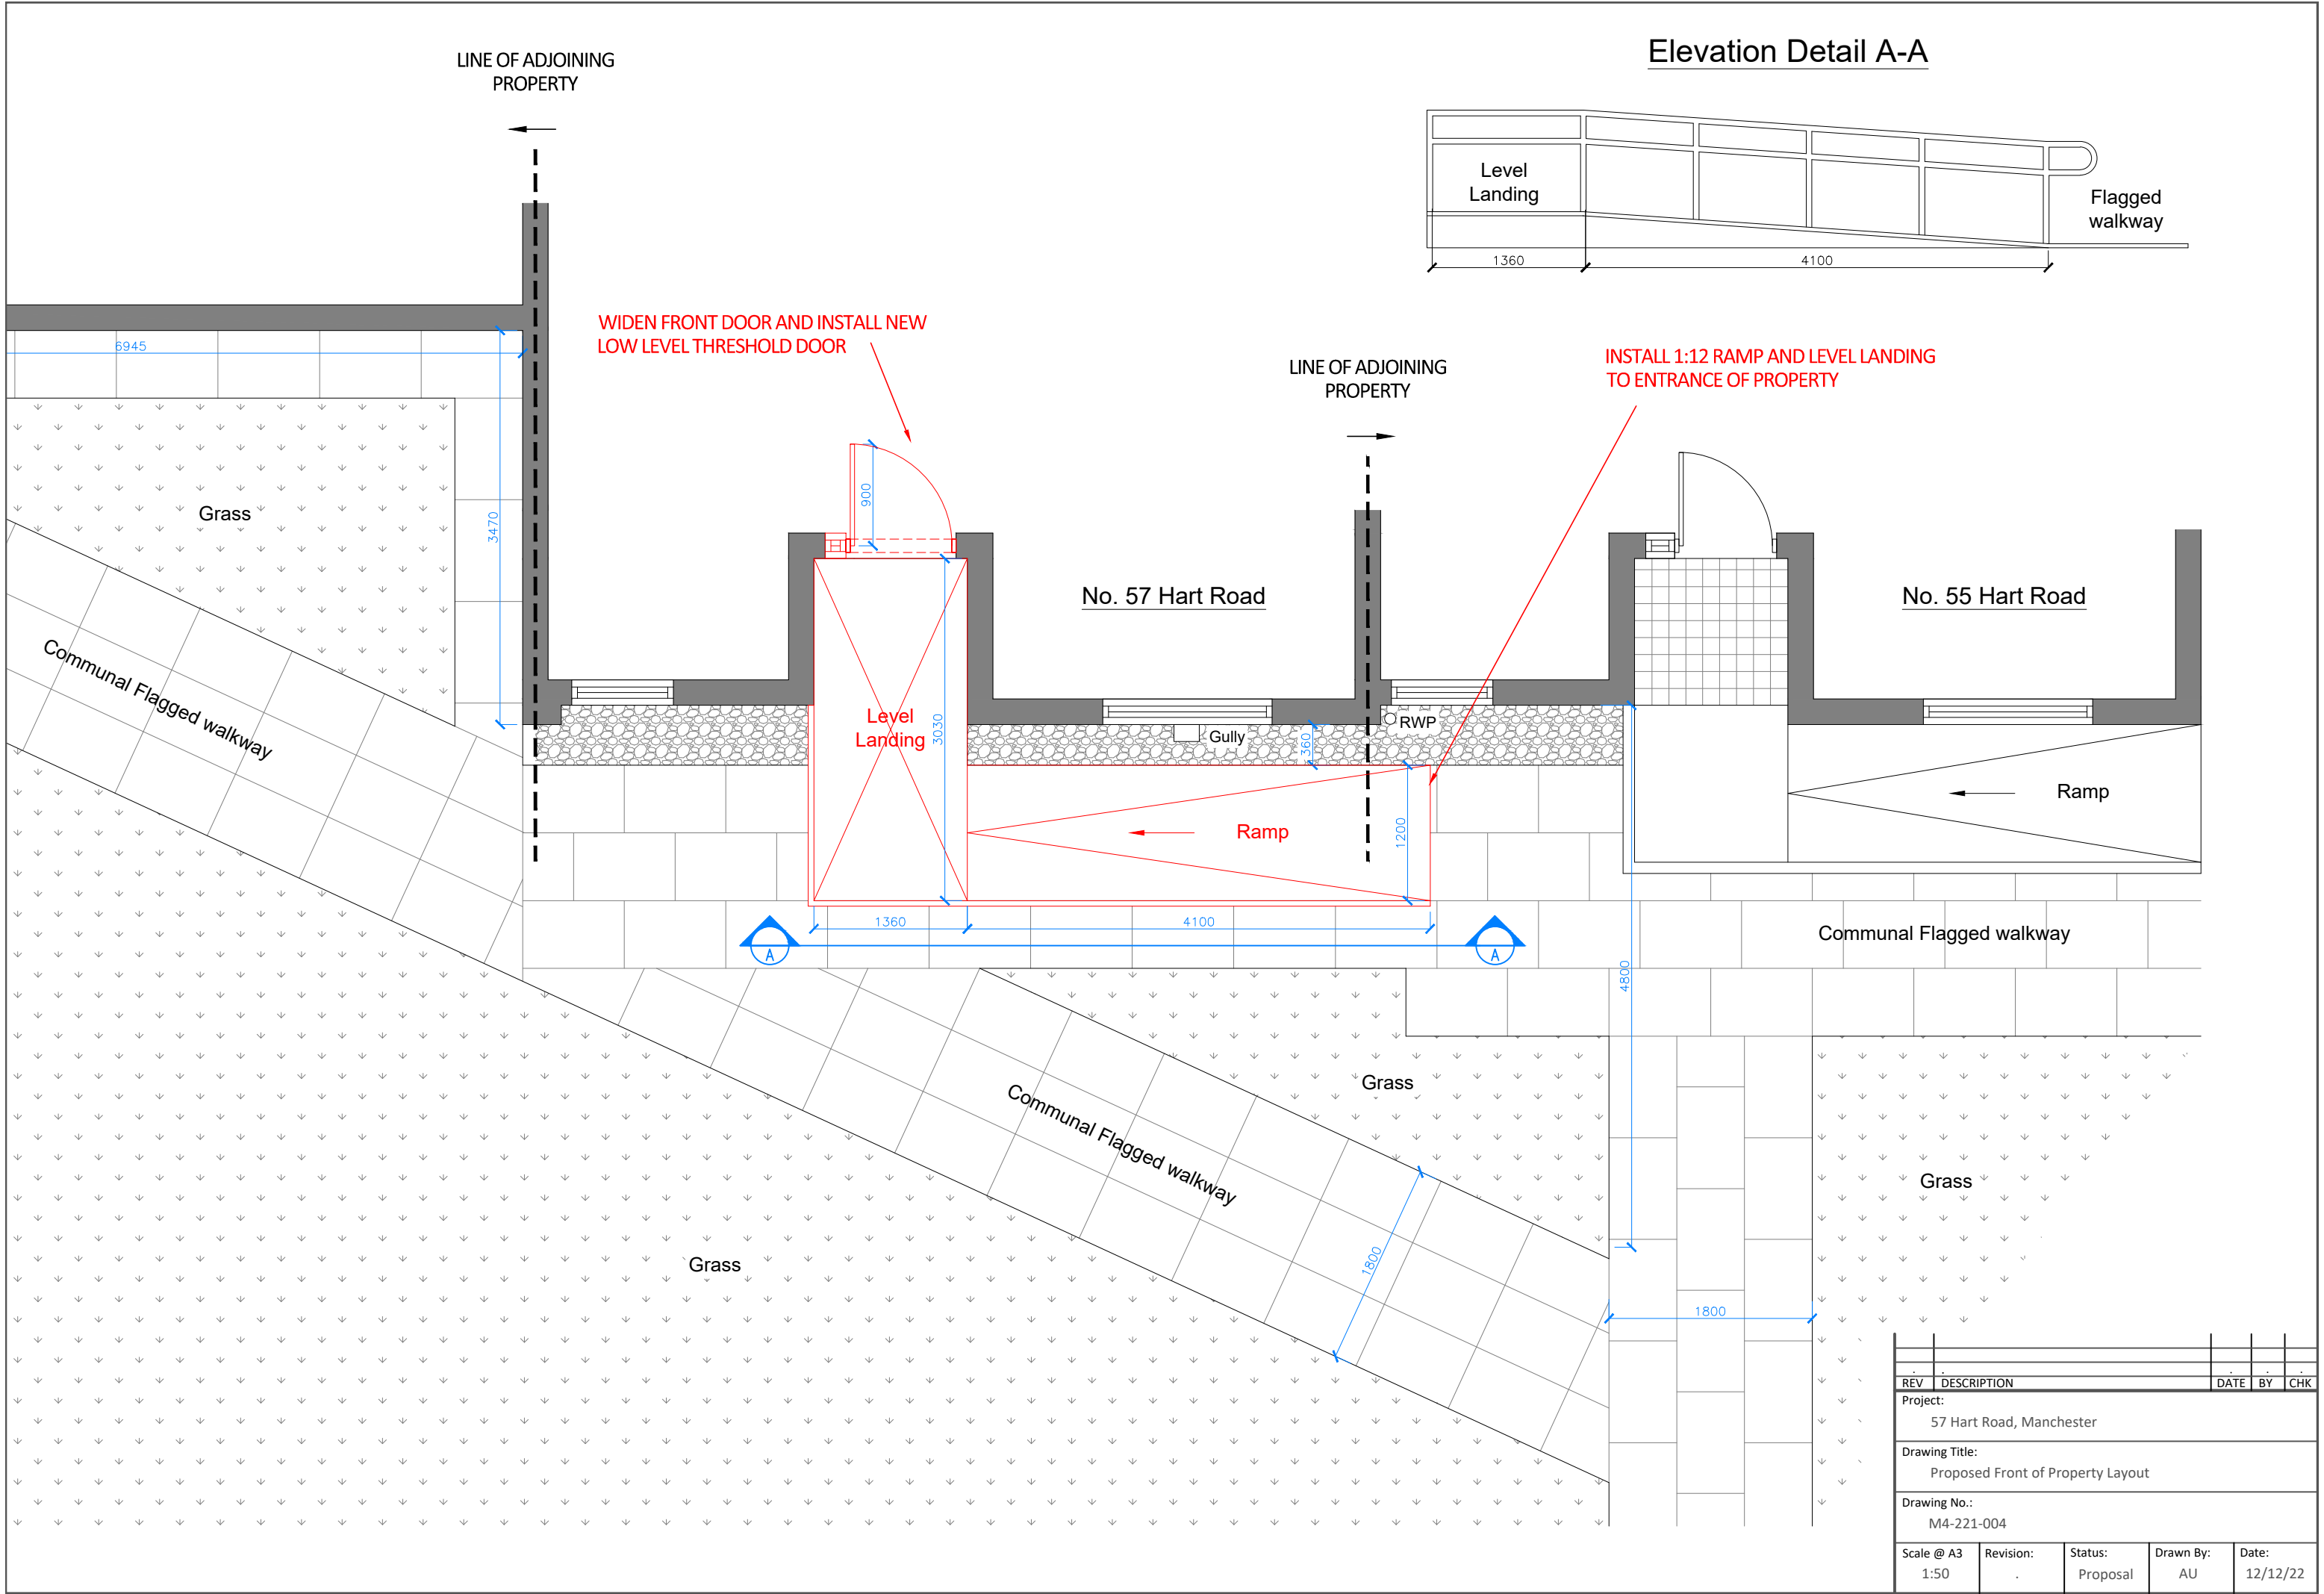

Elevation Detail A-A

REV	DESCRIPTION	DATE	BY	CHK
Project:				
57 Hart Road, Manchester				
Drawing Title:				
Proposed Front of Property Layout				
Drawing No.:				
M4-221-004				
Scale @ A3	Revision:	Status:	Drawn By:	Date:
1:50	.	Proposal	AU	12/12/22