



Floor Plan - 1:50

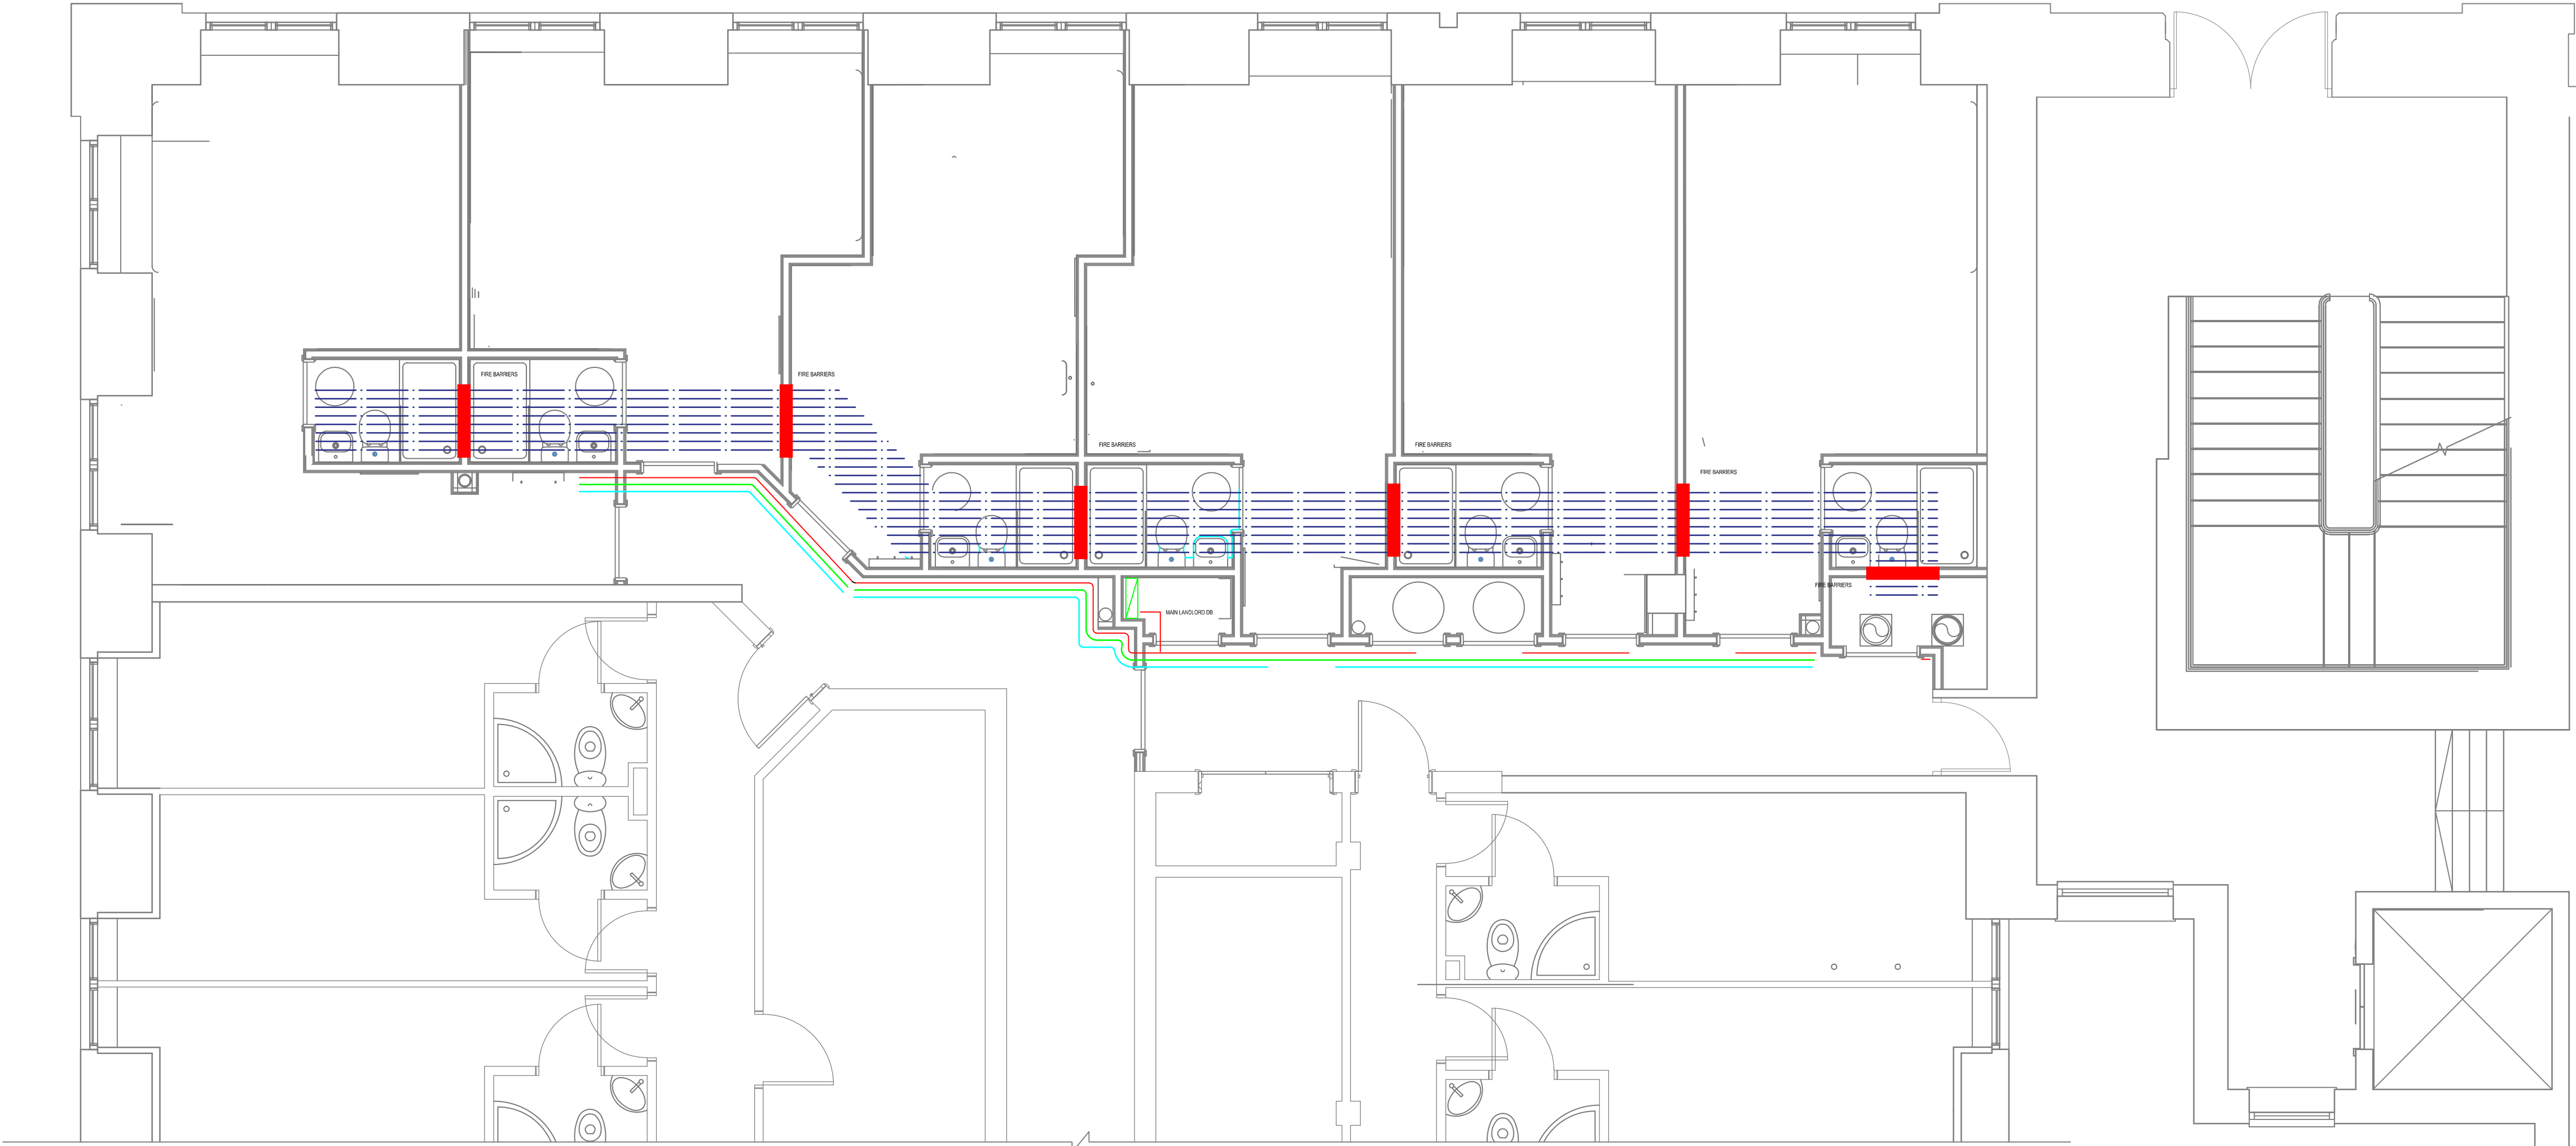

THIS LAYOUT IS TO BE REPLICATED ON EACH OF THE SEVEN LEVELS NAMELY LG, 0, 2, 3, 5, 6 and 8

- Notes:
-  Fire Damper
 -  Path for Mechanical Containment
 -  150mm Glav Tray Power Supplies
 -  50mm Data Tray
 -  100mm Glav Tray Gen Power

REV:	DATE:	AMMENDMENT:
------	-------	-------------

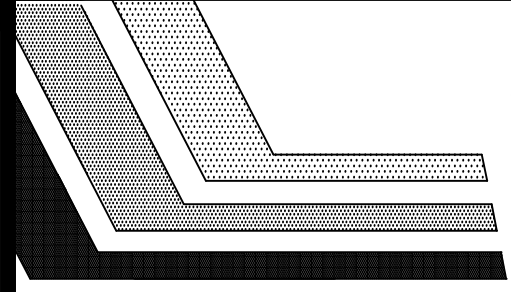

WMB
(INSTALLATIONS) Ltd.
Electrical Contractors

Tel:0161 793 6019
Fax:0161 727 7067

11a Claremont Salford M6 7NW

PROJECT:			
Dwell Phase 2			

Mechanical Containment - 1:10

