


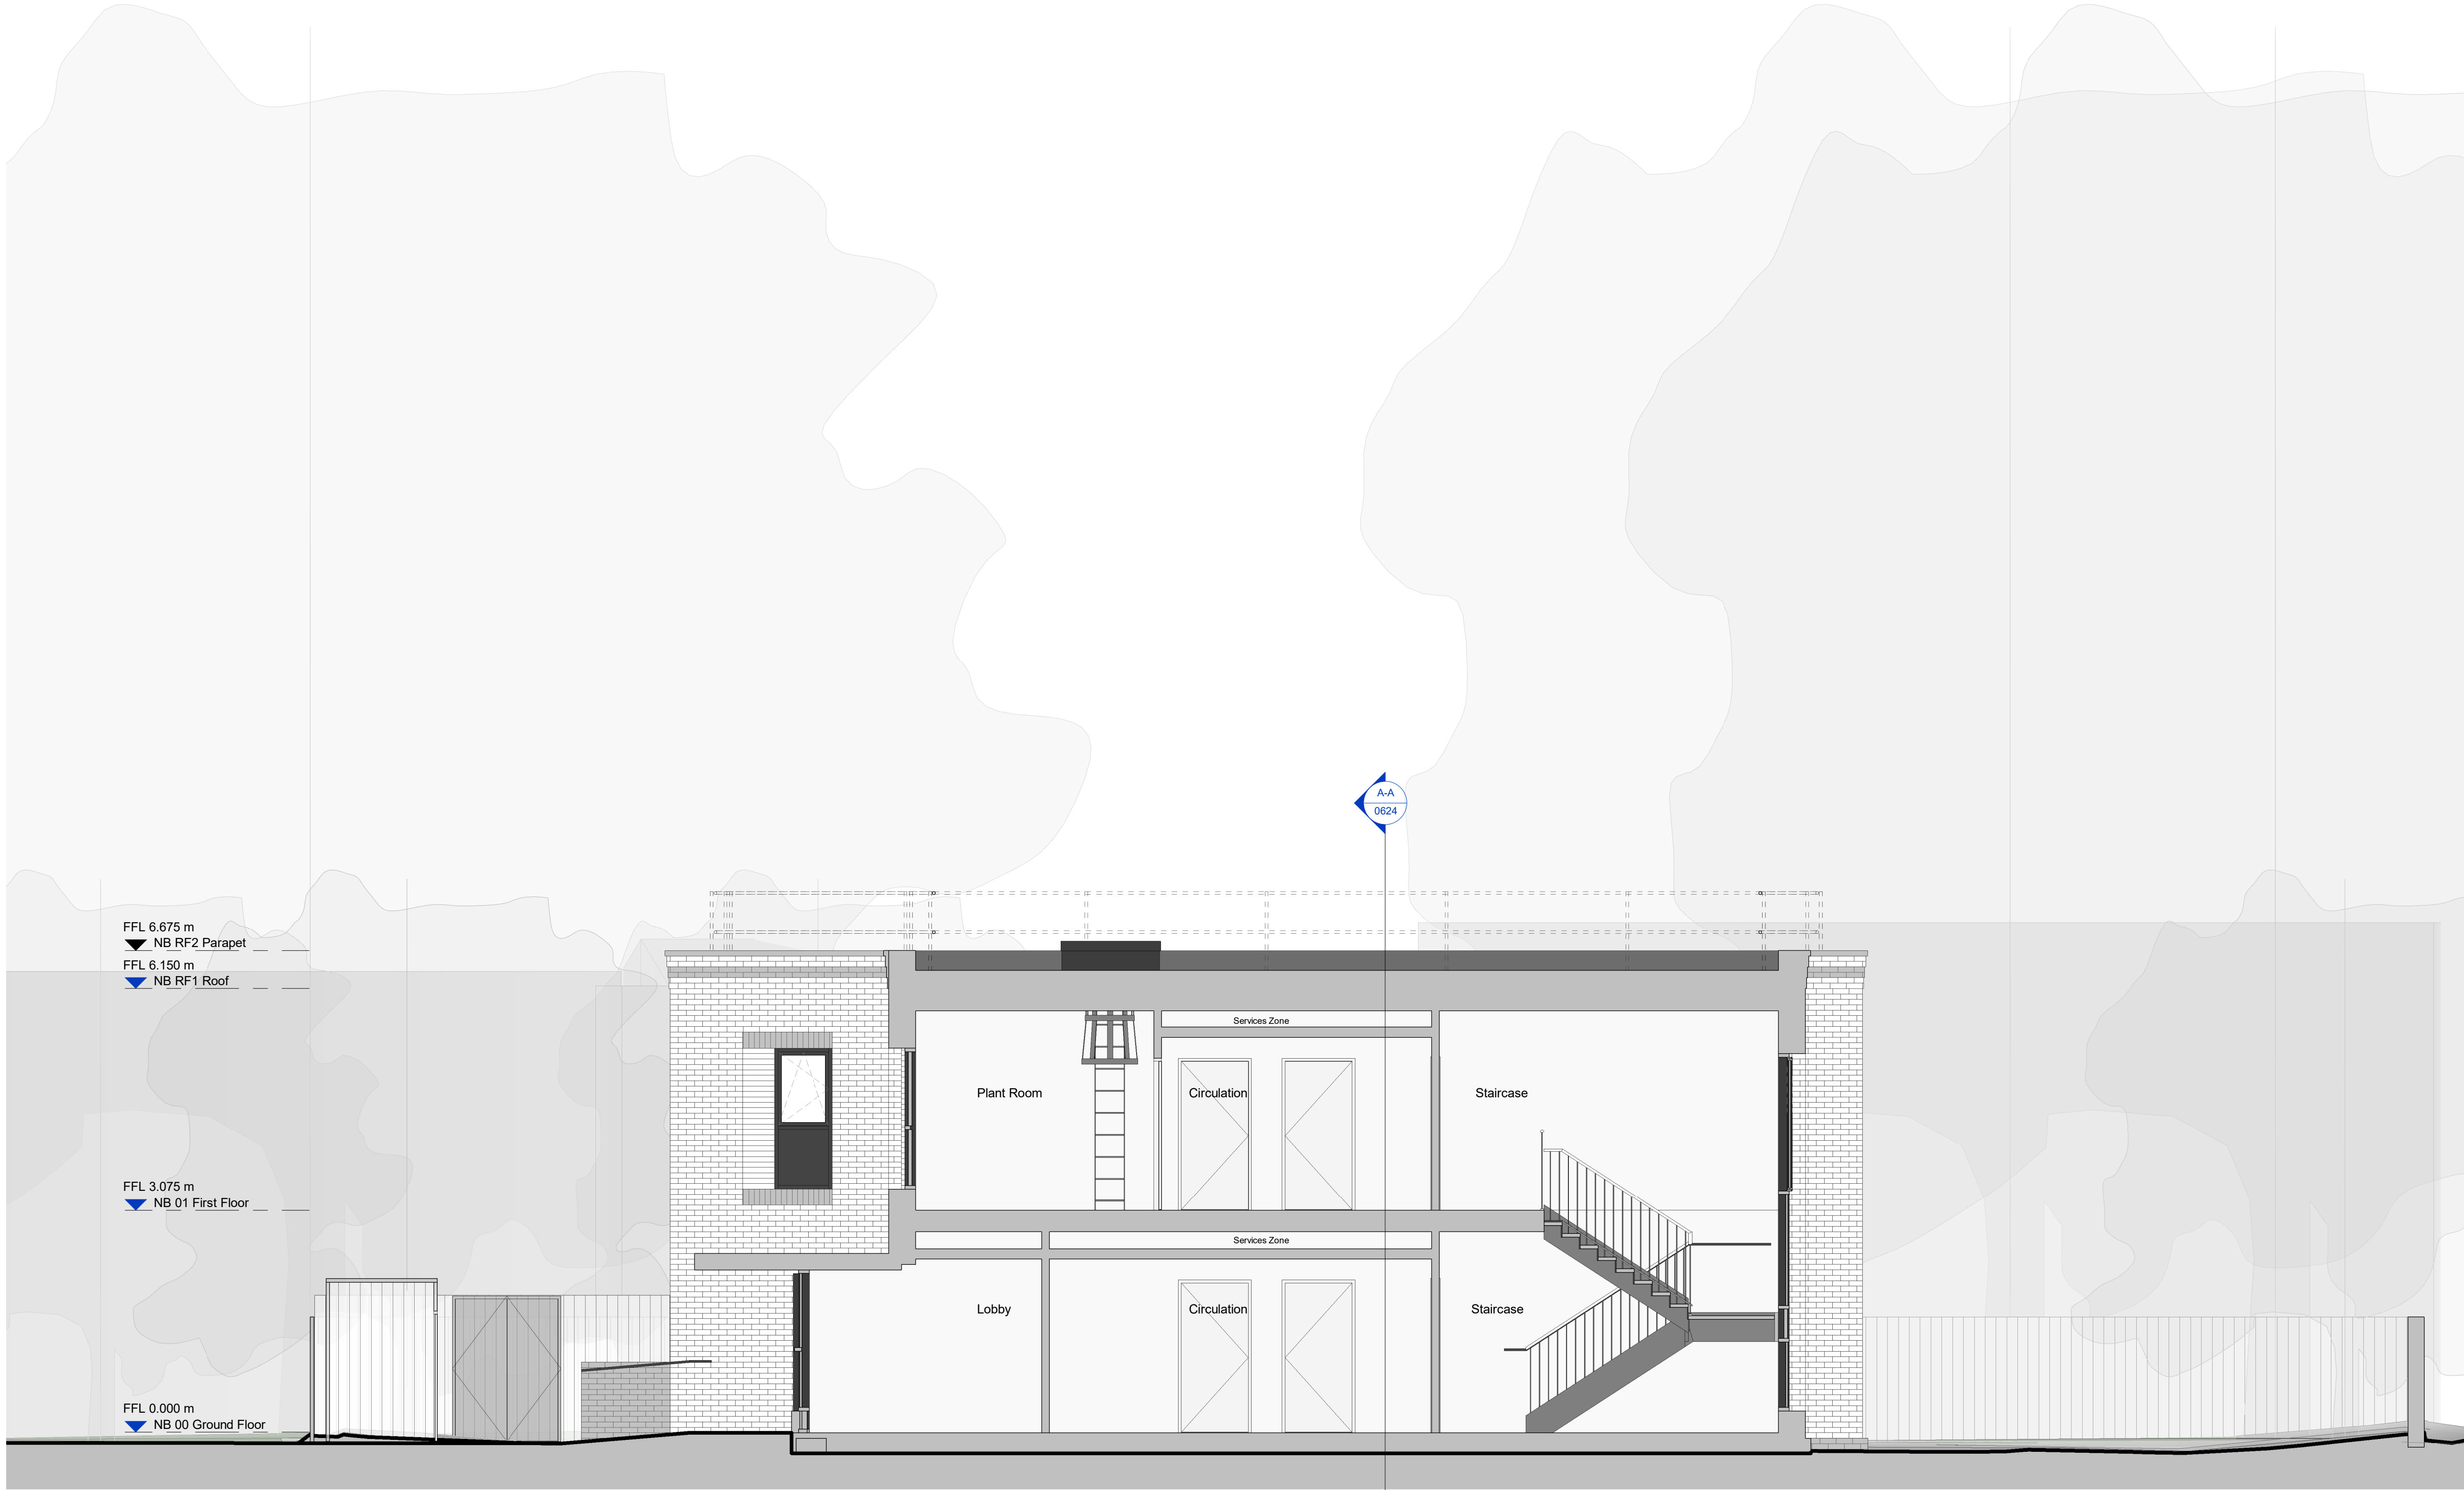

NB_Proposed Section B-B - New Build
Scale @ 1 : 50

Scale Bars		TO BE USED ONLY AS GUIDANCE				
1:100	mm	0	1000	2000	3000	5000
1:200	mm	0	500	1000	1500	2500
1:500	M	0	5	10	15	25
1:1250	M	0	10	30	50	70

NOTES

- All dimensions and levels are to be checked on site.
- Any discrepancies are to be reported to the architect before any work commences
- This drawing shall not be scaled to ascertain any dimensions. Work to figured dimensions only.
- This drawing shall not be reproduced without express written permission from AEW.
- Title overlay drawings and ownership boundaries are produced using all reasonable endeavors. AEW cannot be responsible for the accuracy or scale discrepancy of base plans supplied to them.
- All works are to be undertaken in accordance with Building Regulations and the latest British Standards.
- All proprietary materials and products are to be used strictly in accordance with the manufacturers recommendations

This drawing contains the following model files: -

12392-AEW-XX-XX-M3-A-0001

CDM 2015

Client notified of duties: 30/03/2021
Principal Designer: CPC Project Services

Unless noted below, all known hazards have been highlighted on the drawing.

Note:
Potential for air vents to be provided in external walls - subject to M&E strategy & TBC by M&E engineer.

Rooftop Edge Protection note:
Edge protection will be a folding guardrail for periodic maintenance. The upright position has been indicated in dashed lines for illustration.

P04	14/02/23	Rooftop edge protection updated	MH	PBH
P03	21/10/22	Planning issue	MH	PBH
P02	09/09/22	Updated for Planning	MH	PBH
P01	07/07/22	Initial Issue	MH	PBH
Rev	Date	Description	Drawn by	Checked By

Status Purpose of Issue
S2 For Planning

drawing stage Stage 3

client

Great Places / Cube Homes

project

The Rossett, Palatine Road,
Manchester

drawing title

NB_Proposed Section B-B - New Build

date 06/07/22 drawn MH
scale @ A1 1 : 50 checked PBH

Rev P04

Dwg No 12392-AEW-NB-ZZ-DR-A-0625

aew architects
0161 214 4370
www.aewarchitects.com