


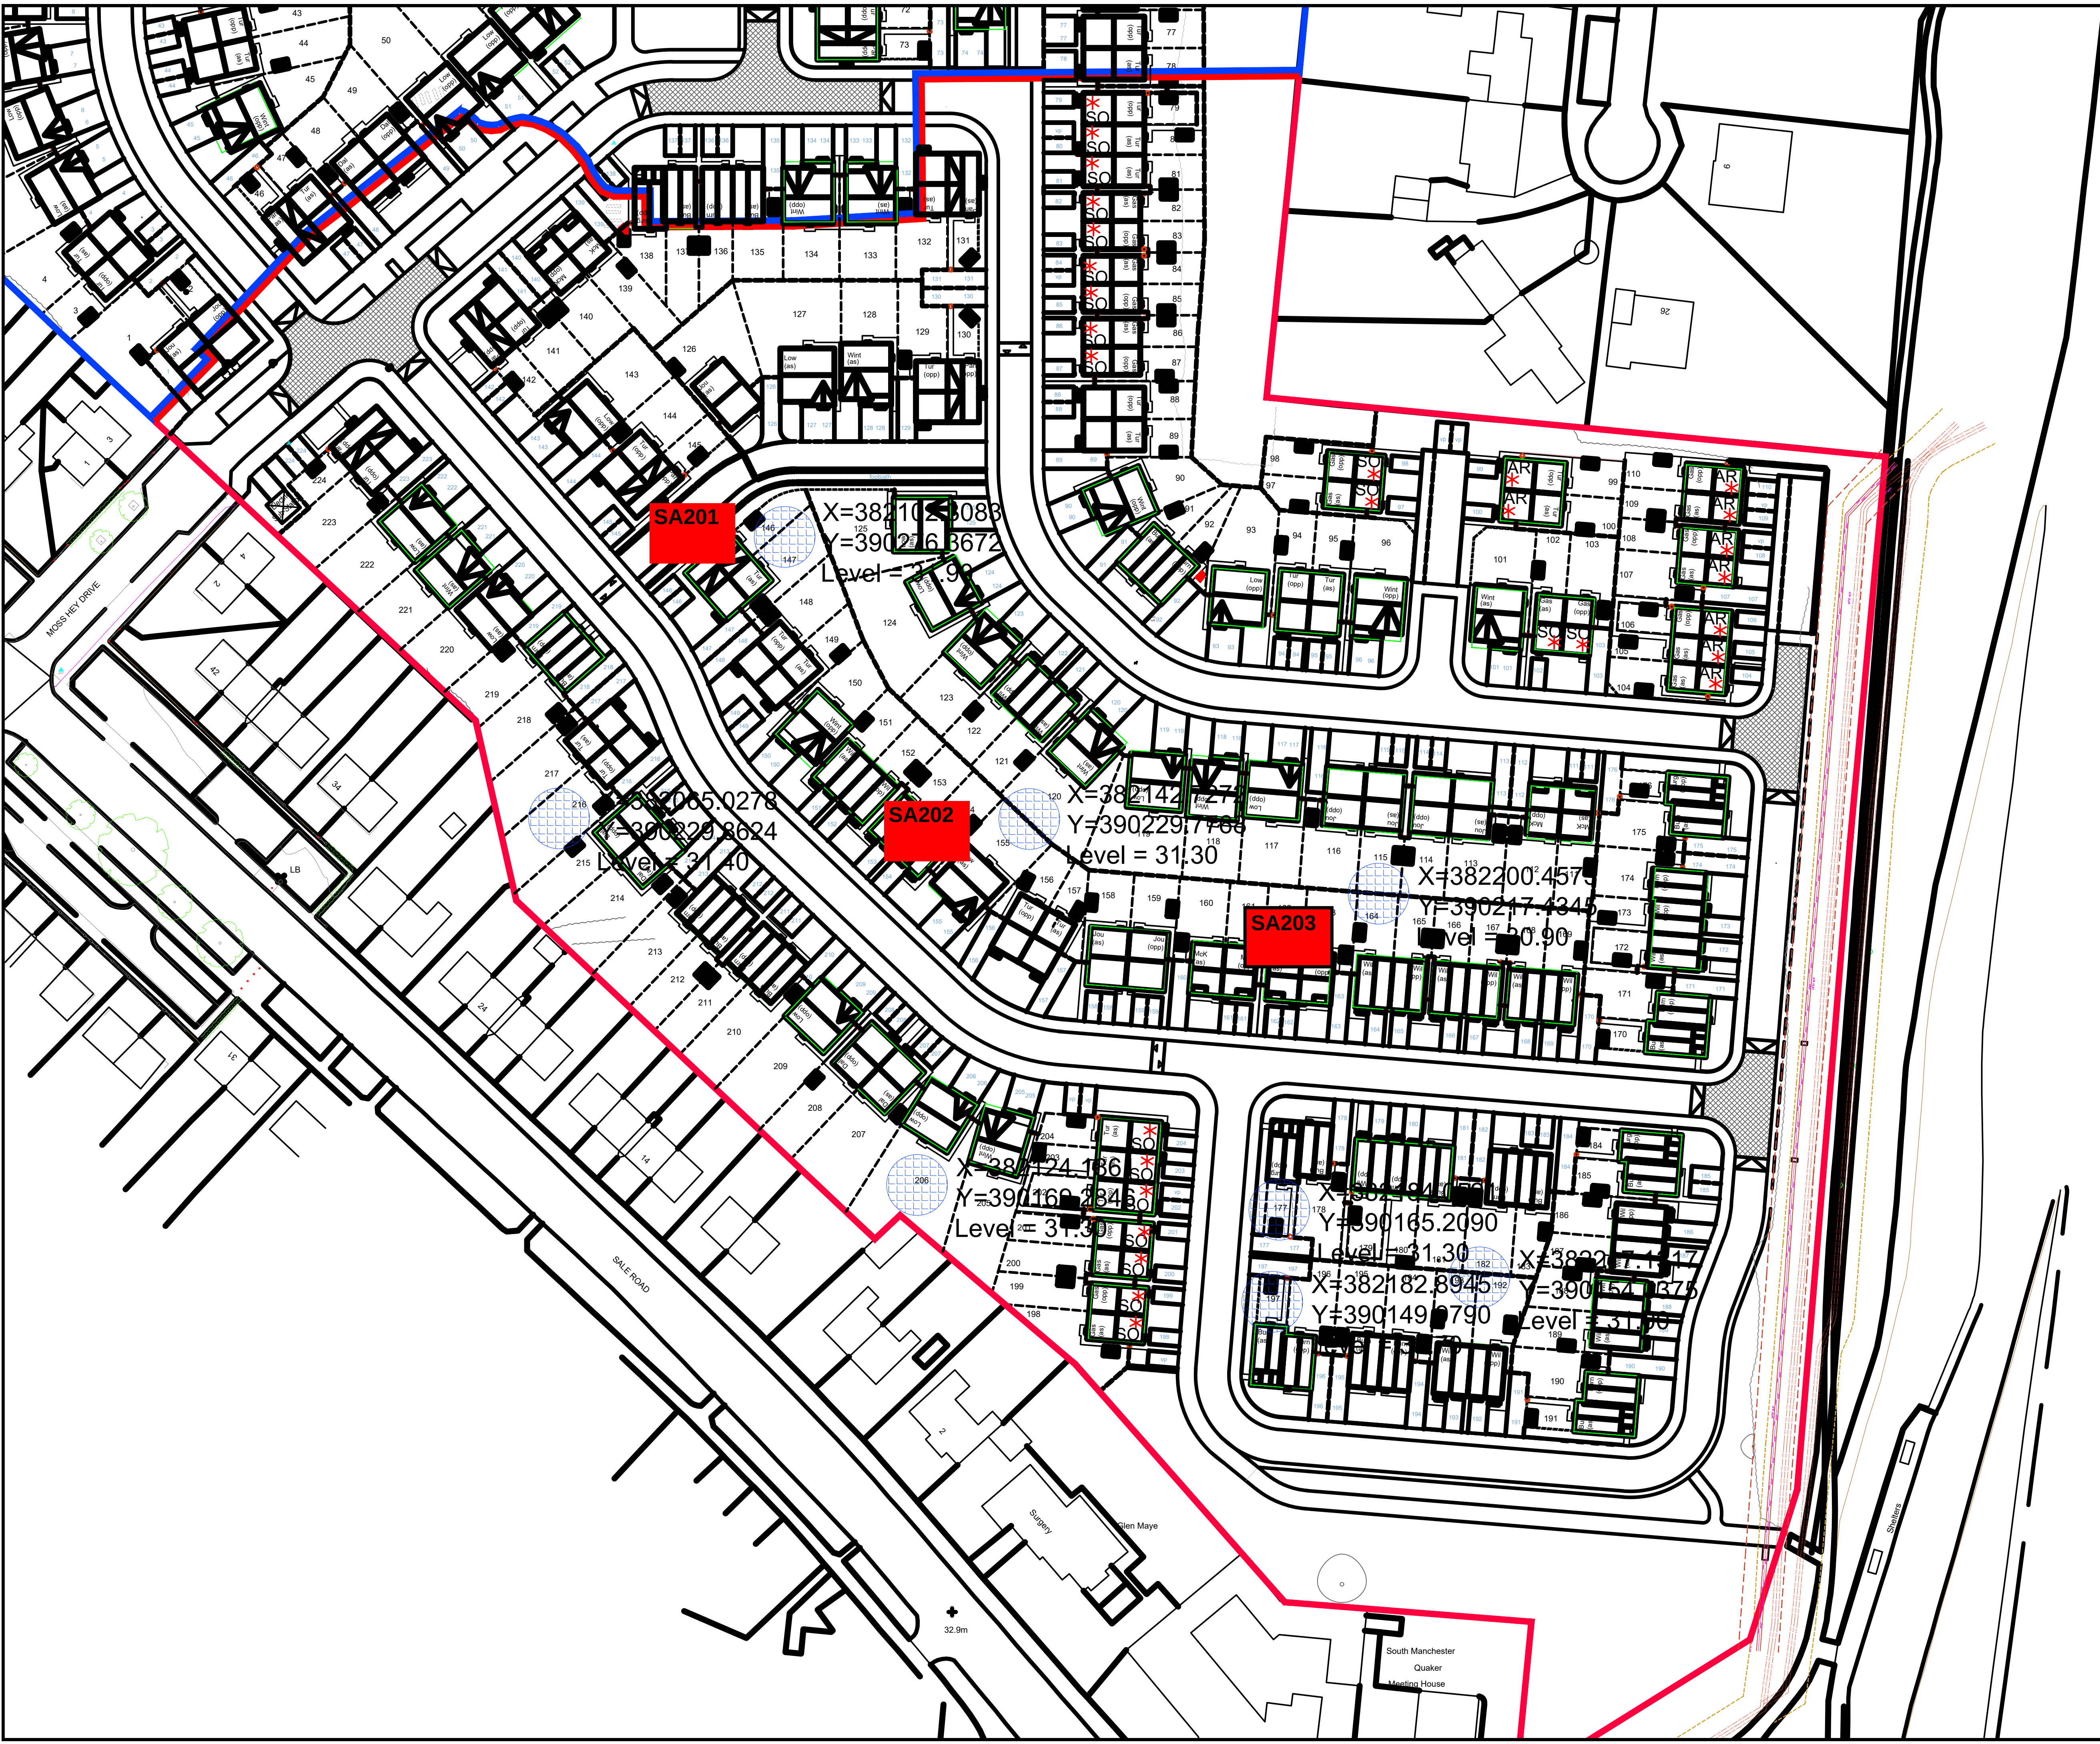

Drawing Key:

 Denotes Testing Locations

Rev	Description	Drawn	Date
A	Levels added	RA	04.07.22



Miller Homes Limited - North West Region
103 Dalton Avenue
Birchwood Park
Warrington, WA3 6YF

www.millerhomes.co.uk

Project Title

Varsity Quarter

Drawing Title

Soakway Testing Locations

Scale	Drawn By	Checked By	Authorised By
1/500	SL		
Date	Date	Date	Date

Job No.	Revision No.	Revision
		A

Original Sheet Size A1 Do Not Scale From This Drawing