


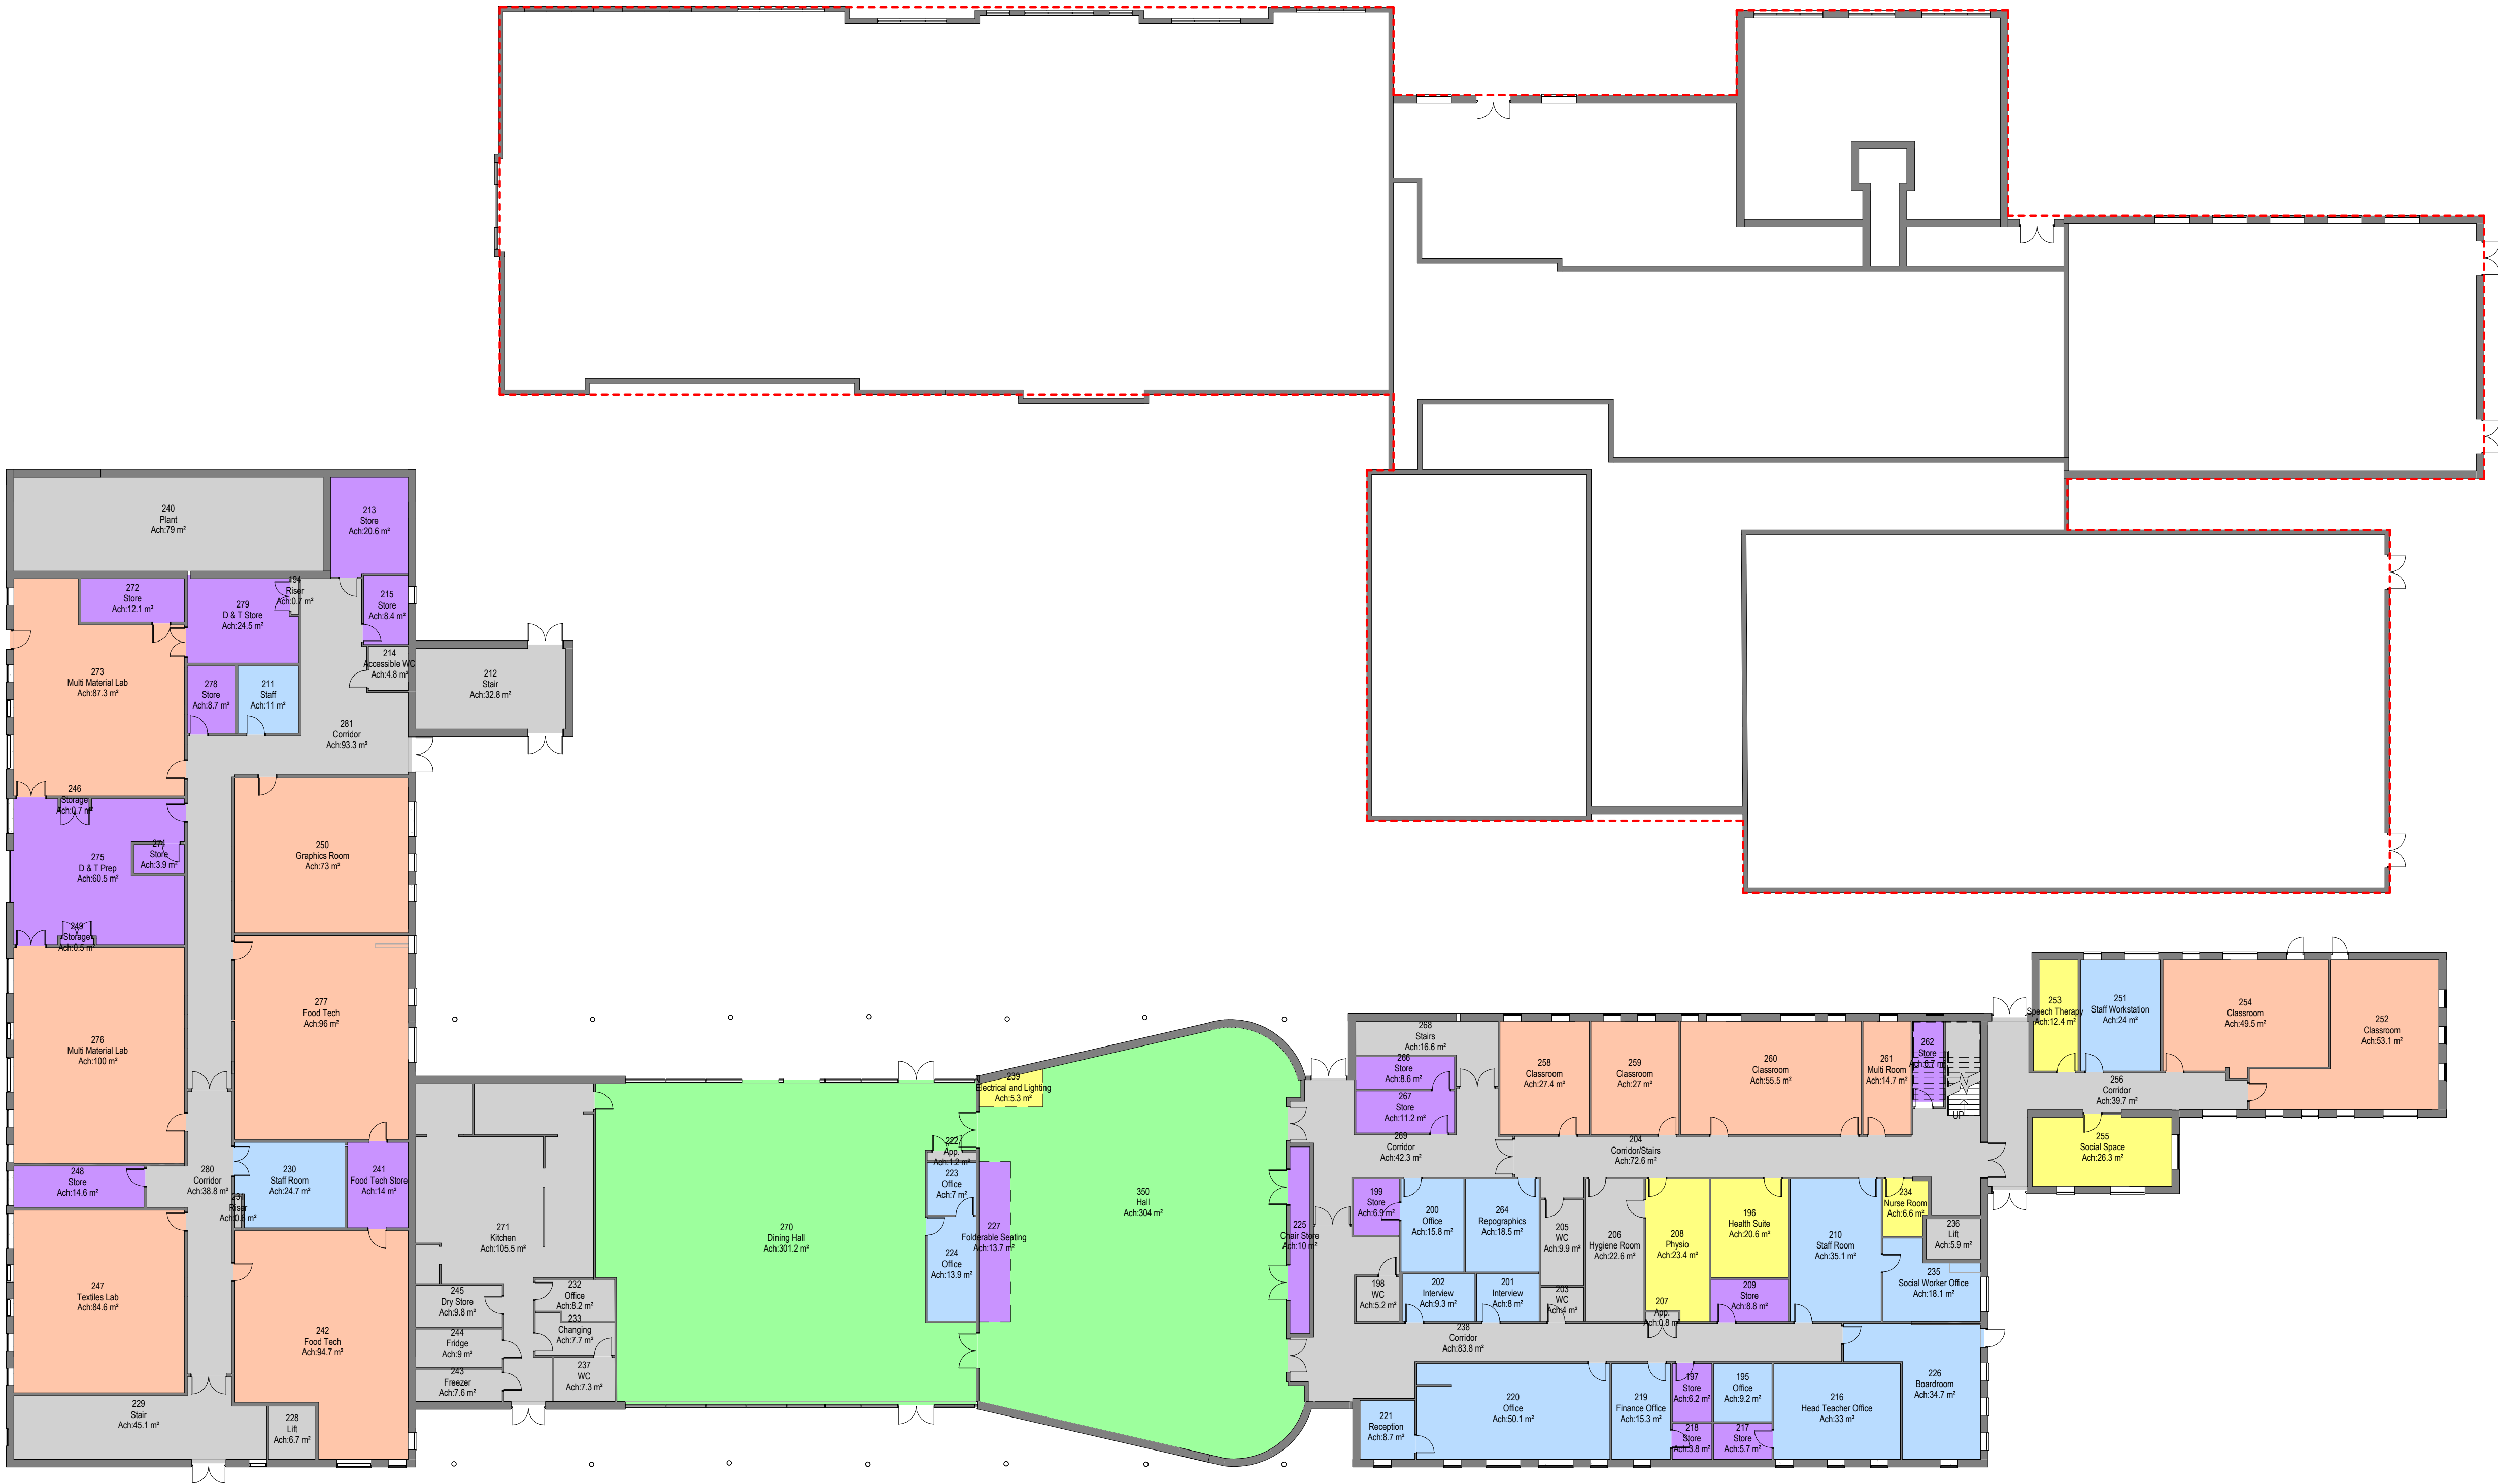

Notes:

- This drawing is copyright.
- Do not scale dimensions from this drawing.
- This drawing is to be read in conjunction with all other relevant drawings.
- All discrepancies on this drawing are to be reported to the architect.
- Do not modify any element of this drawing.
- Use drawing only for purpose(s) issued.
- This drawing may contain colour.

Scale Bar

0 2m 6m 10m

Scale: 1:200

North Point

Key Plan

Hazard

HAZ-xx

To warn of significant hazards or information that is unusual

To be read in conjunction with all other consultant's information

Refer to CDM Schedule XXXX-IBI-WB-XX-SH-A-200-XXXX

The following external model files are included within this drawing:

No Survey Information is available to Existing Buildings

DEPARTMENT:

- Large spaces
- LRC
- Non net
- Staff
- Storage
- Teaching

P03	17/03/23	RIBA Stage 3 Issue	AJ	EA
P02	14/02/23	CEN4 Issue	EA	CP
P01	03/02/23	First Issue	EA	CP
Rev	Date	Revision Notes	Drawn	Review

Logos

Intelligence
Buildings
Infrastructure

www.ibigroup.com

Project

Dixons Newall Green Academy

Drawing Title

Existing Ground Floor GA Plan

Job Number	Date	Security Classification	Drawn By
142037	03/02/2023		EA
Scale@A1	Purpose	Reviewed By	
1 : 200	Suitable for Stage Approval	CP	
Drawing Number	Revision	Suitability	
FS00998-IBI-A-2-00-D-A-3190	P03	S4	