


Possible natural ventilation for stair lobby (tbc with M&E) though void below lift pit at upper-ground-floor level that would be sealed off from main lift shaft

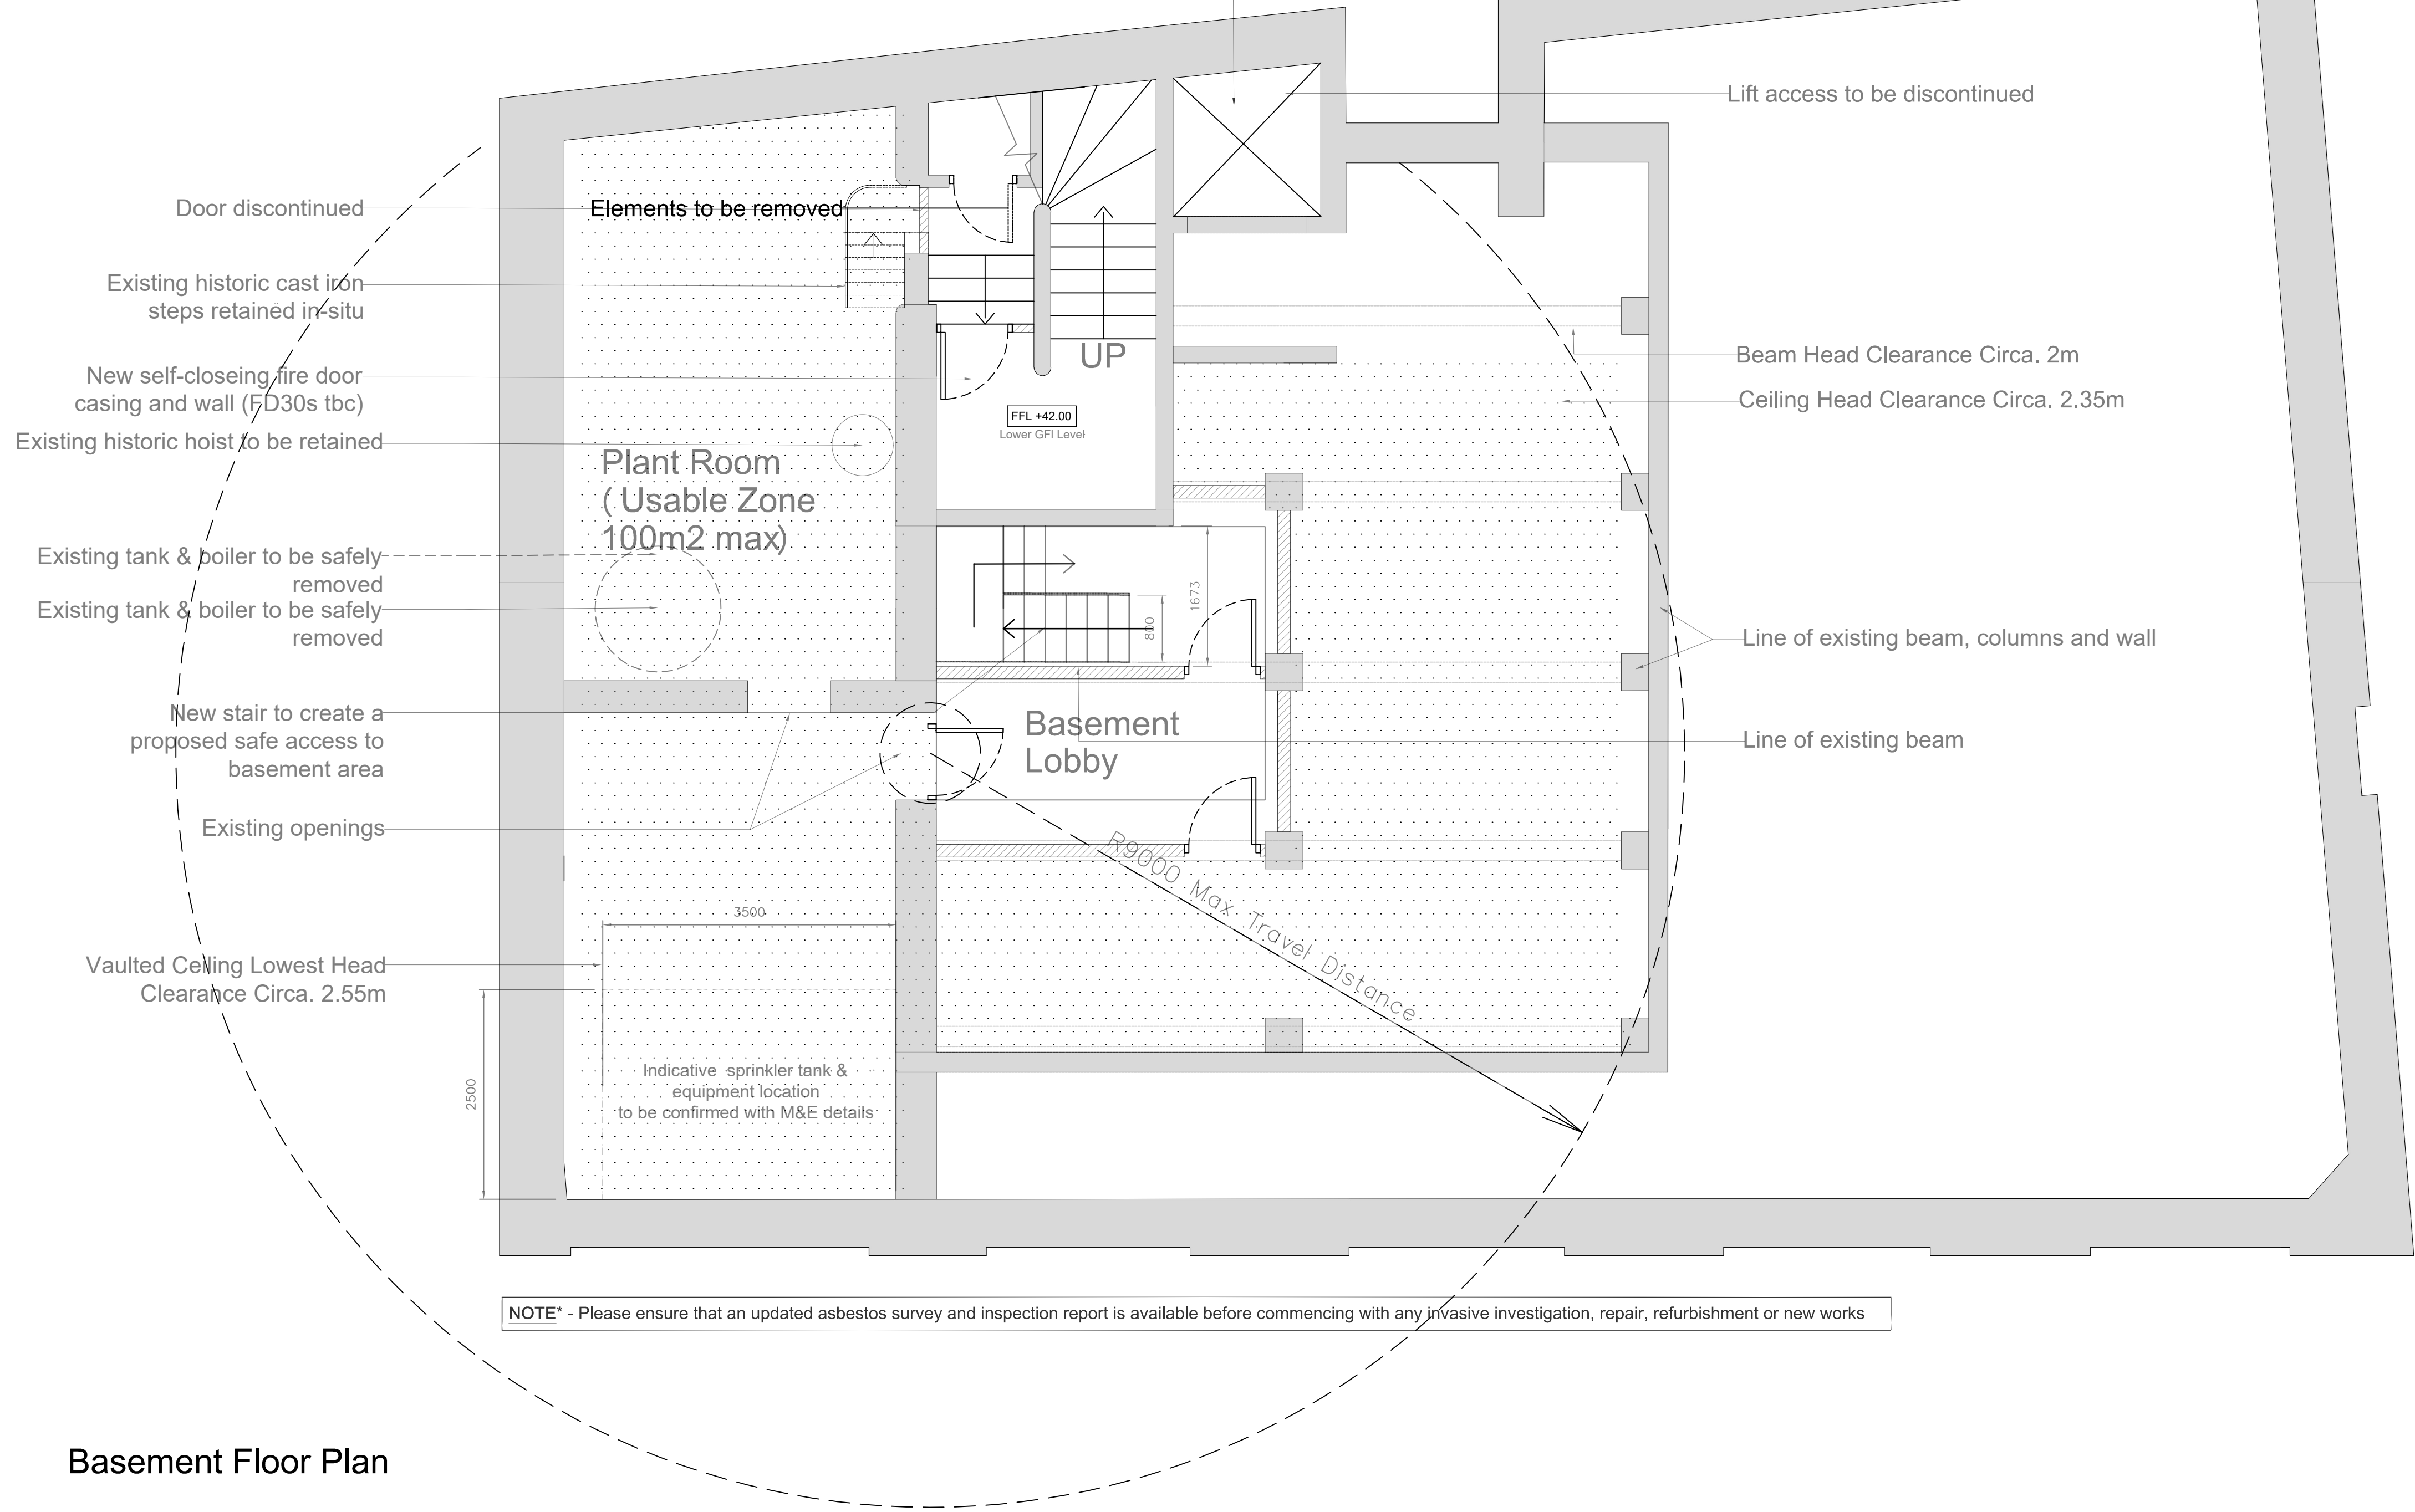

Basement Floor Plan