




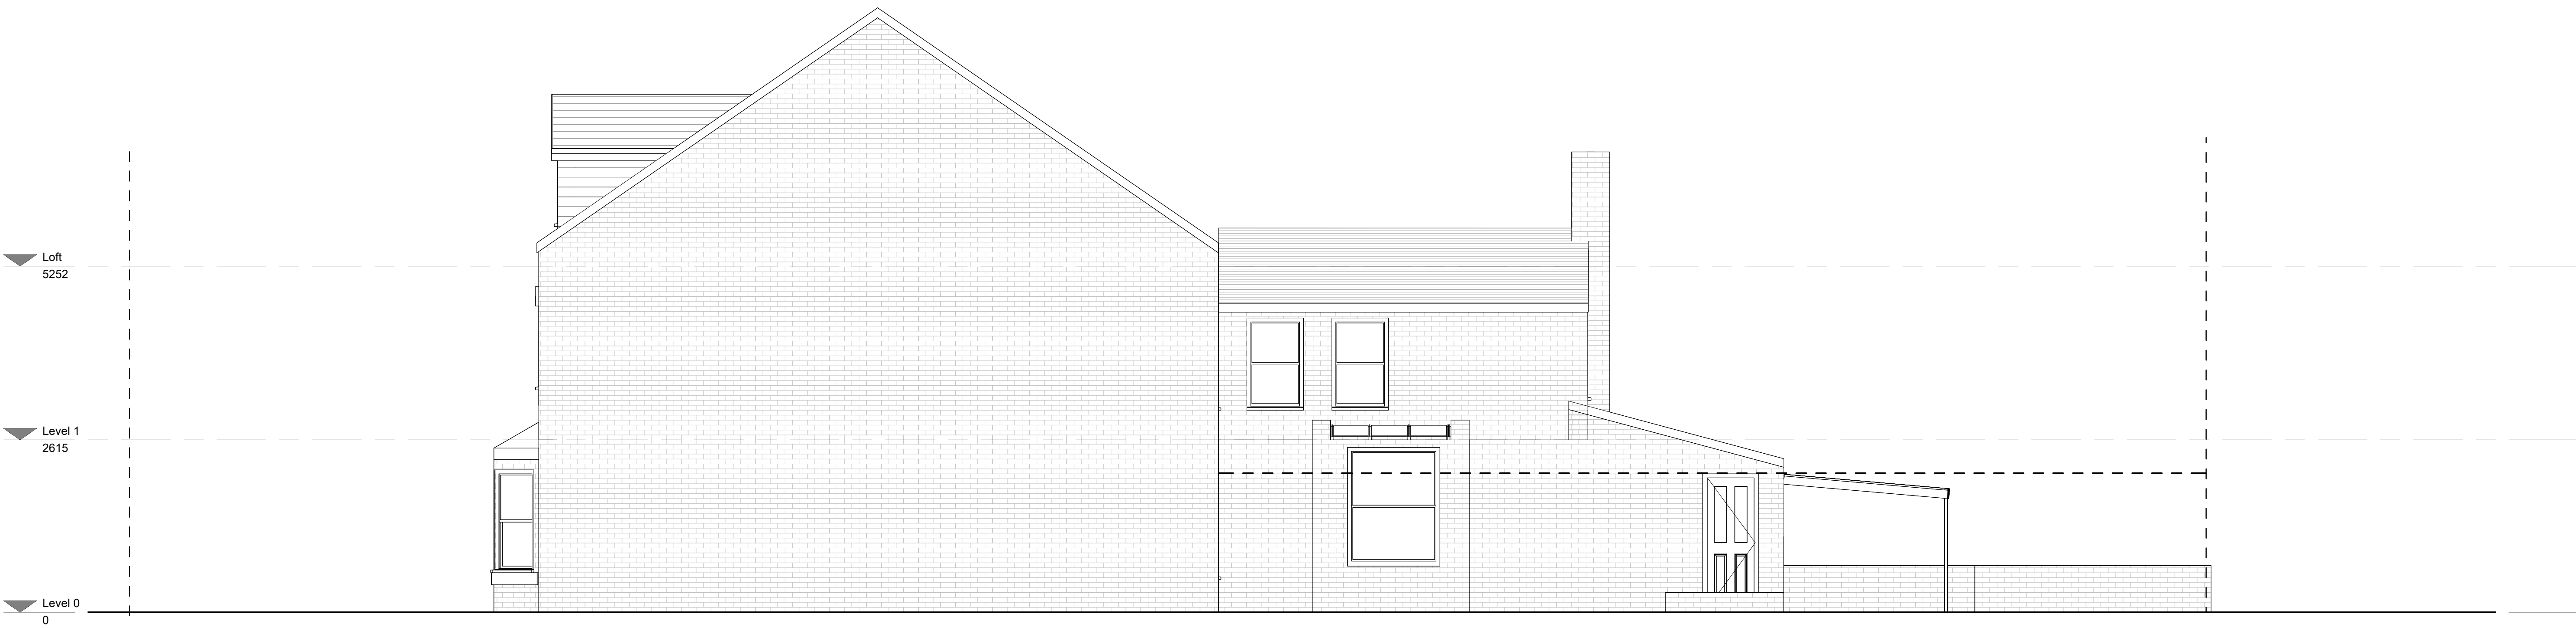

1 Existing Side 1 Elevation
1 : 50

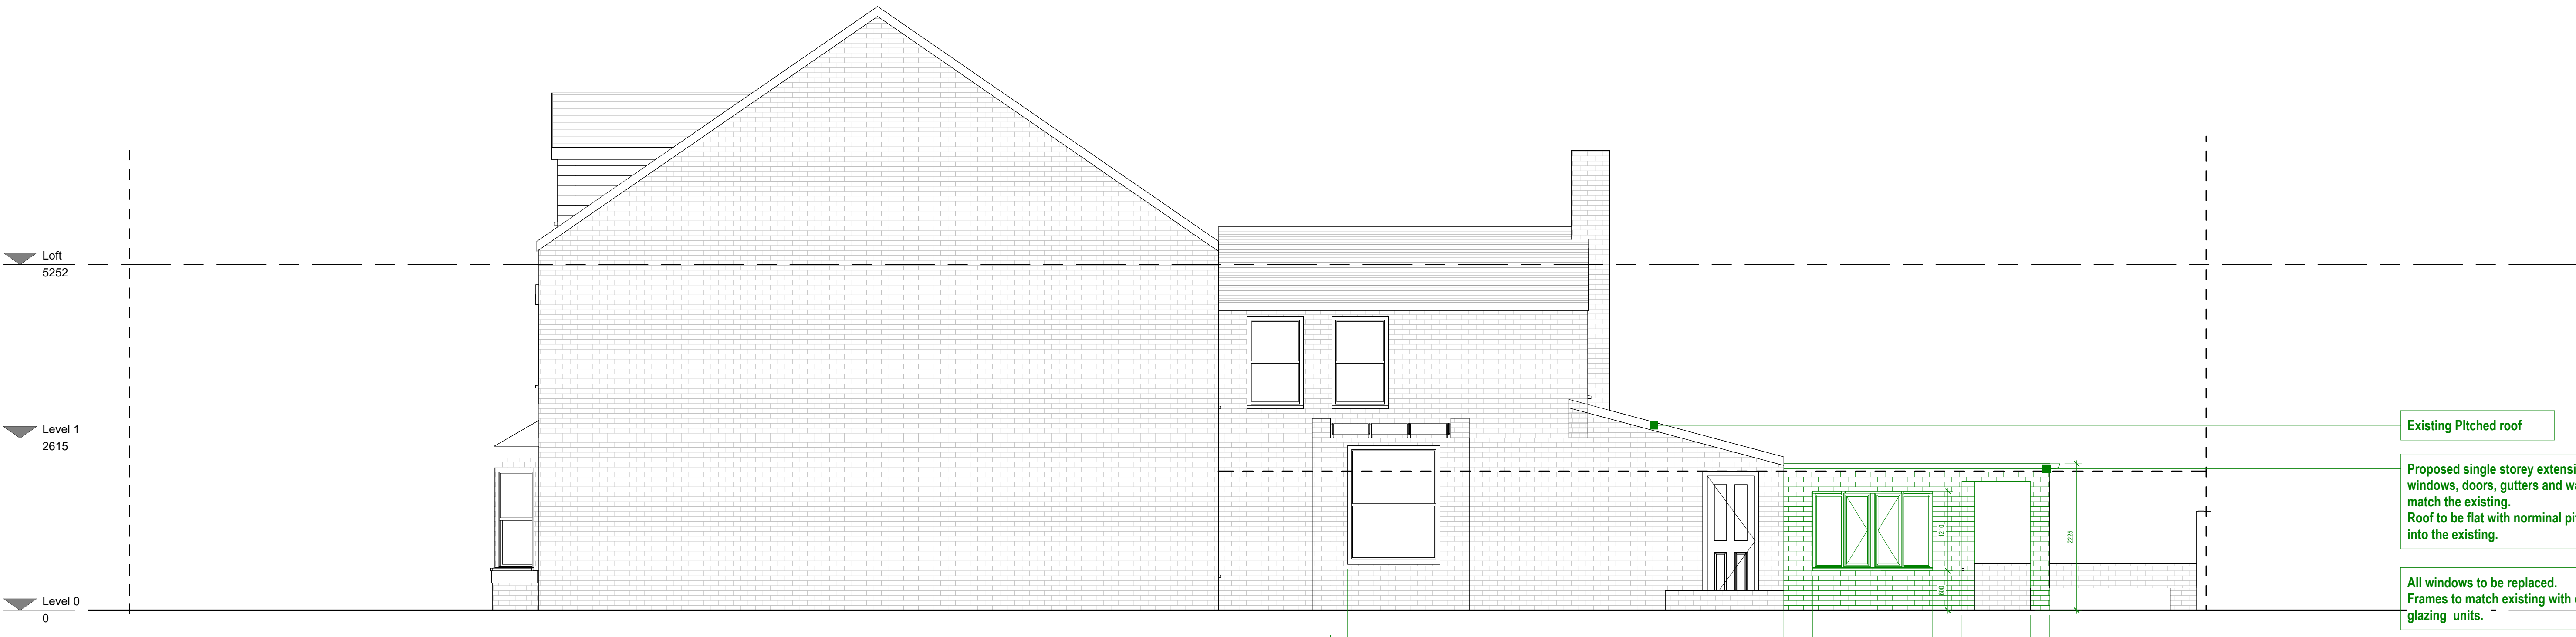

2 Proposed Side 1 Elevation
1 : 50

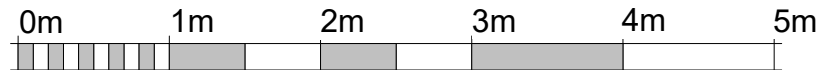

VISUAL SCALE 1:50 @ A1

M83	
Current: Ashdon Mansions	
Project Title: 1420 Ashdon Old Road, Manchester M11 1HL	
Drawing No: Existing and Proposed Side 1 Elevation A1	
Drawn By: Ashdon Mansions	Rev: 1
Checked By: Ashdon Mansions	Rev: 1
This drawing is the property of Ashdon Mansions and is not to be reproduced or used in any way without the written permission of Ashdon Mansions. The design is subject to change without notice.	