


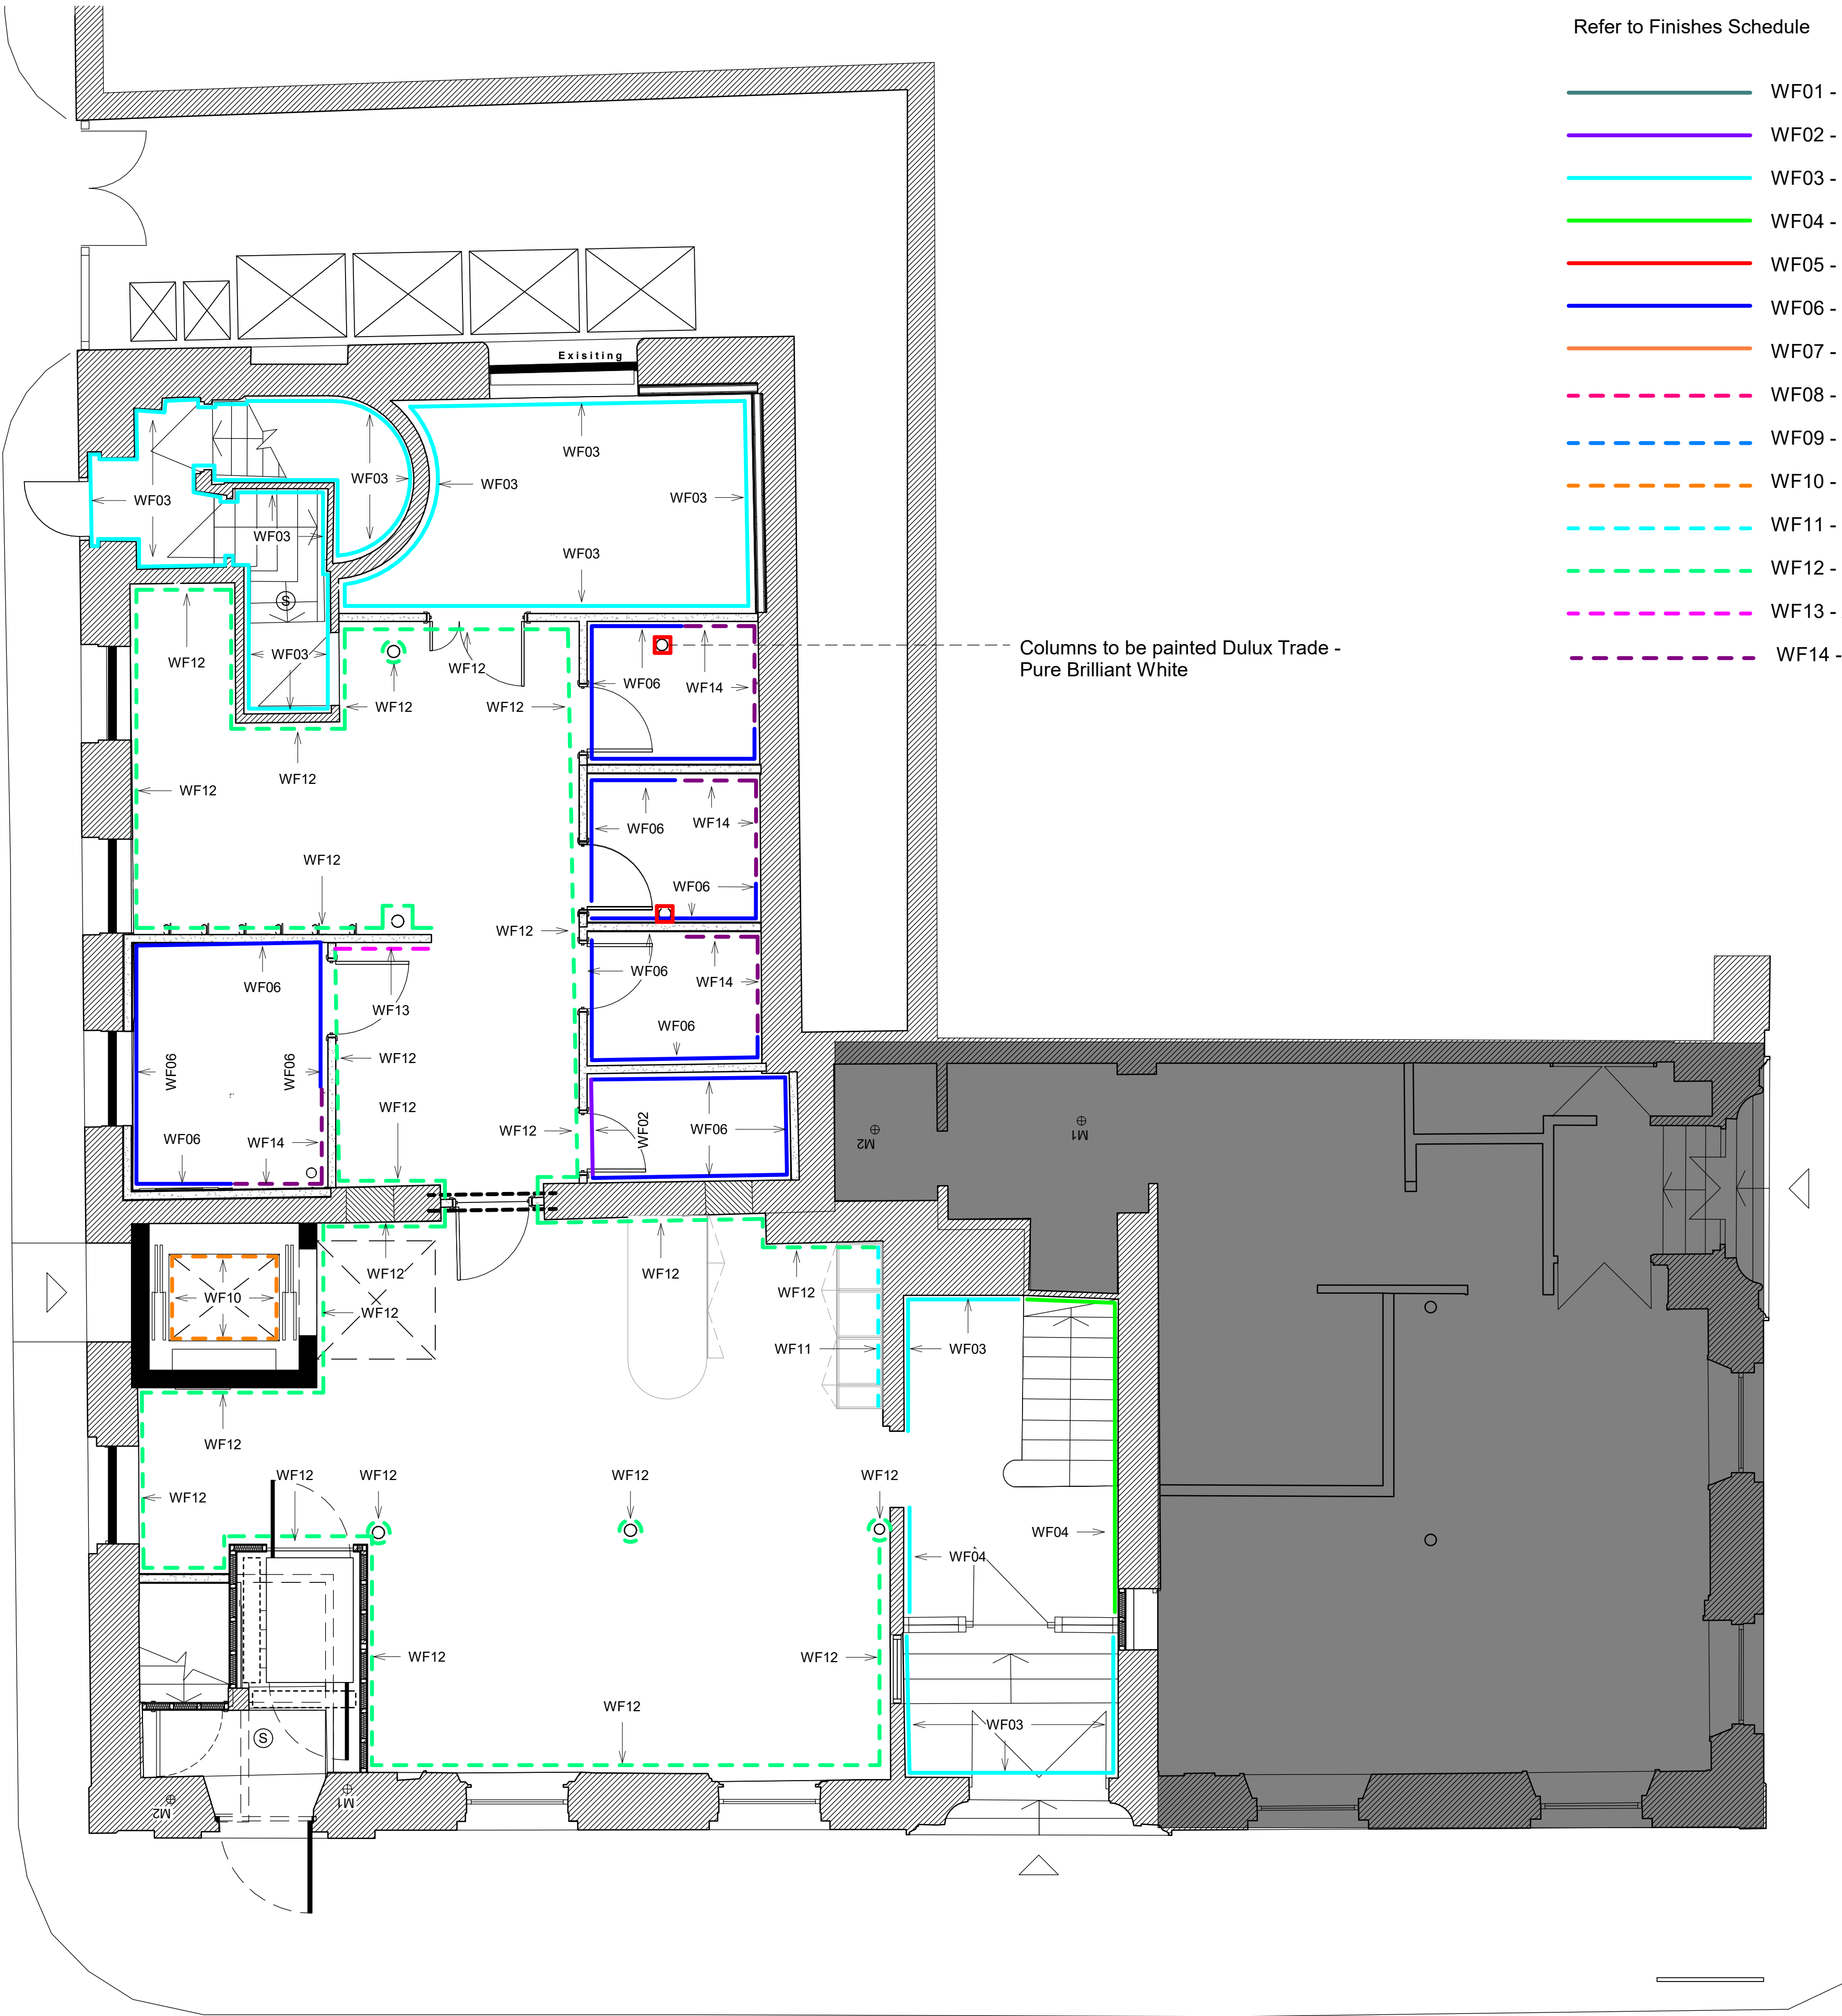

GFL Proposed Wall Finishes  
1 : 50

Wall Finishes Key:

All wall finishes to be painted Dulux Durable Pure Brilliant White Eggshell emulsion unless otherwise stated.

Refer to Finishes Schedule

- WF01 - Existing Exposed Brick
- WF02 - New Proposed Plastered Wall Painted White
- WF03 - Existing Plastered Wall Repaired and Painted White
- WF04 - 1/2 Height Light Green Paint - Dulux Trade 50GY 43/120
- WF05 - Original Timber boarding repaired and painted in Dulux Trade 50GY 43/120. Light green.
- WF06 - Full Height Tiles
- WF07 - Full Height Green Paint - RAL 6005, Dark green.
- WF08 - Full height IPS Panels - TBS Amwell, colour: Coastal Green
- WF09 - Full Height Light Green Paint - Dulux Trade 50GY 43/120
- WF10 - Lift Cart Interior - TBC when lift has been specified
- WF11 - Teapoint Backsplash - Off White Tiles
- WF12 - 3/4 Height Feature mid Green Paint - Dulux Trade 08GY 26/190
- WF13 - Artificial Plant Wall
- WF14 - Feature Tiles - Full Height



www.obiproperty.co.uk

All dimensions are in millimetres unless stated otherwise. No dimensions to be scaled from drawings. All dimensions to be checked on site prior to manufacture.

Any discrepancies between drawings and site conditions are to be reported to the contract manager.

This drawing is to be read in conjunction with all relevant Structural Engineers and Mechanical & Electrical Engineers drawings and specification.

© COPYRIGHT  
The copyright in this drawing is vested in OBI Property Ltd and no licence or assignment of any kind has been, or is, granted to any third party whether by provision of copies or originals of the drawings or otherwise unless otherwise agreed in writing.



General Notes

- All specifications must be approved by specialist / contractor / fire consultant / acoustician / building control.
- All specifications must be approved by client and are subject to review & approval by client & designer.
- All paint finishes to have sample applied on site and approved by client and designer.

Wall Finish Notes

- Refer to finishes schedule for further details.
- All wall finishes to be painted Dulux Durable Pure Brilliant White matt emulsion unless otherwise stated.
- For skirting finishes refer to Floor Finishes drawings
- GFL window frames to be painted Brilliant White.
- 1FL - 4FL window frames to be painted W07.
- All paint finishes to have sample applied on site and approved by client and designer.

- Issued for planning 18.04.23 ES SV

| REV | DESCRIPTION | DATE | BY | CHK |
|-----|-------------|------|----|-----|
|-----|-------------|------|----|-----|

CLIENT NAME

T&M Real Estate

PROJECT NAME

Lindencourt

DWG TITLE:

GFL Proposed Wall Finishes

DWG NO: 18\_000 REVISION: -

SCALE 1 : 50 @A1 DRAWN: ES

DWG STATUS:

Planning

© OBI Property Limited  
80 Mosley Street, Manchester, M2 3FX  
t: 0161 237 1717 e: info@obiproperty.co.uk

