




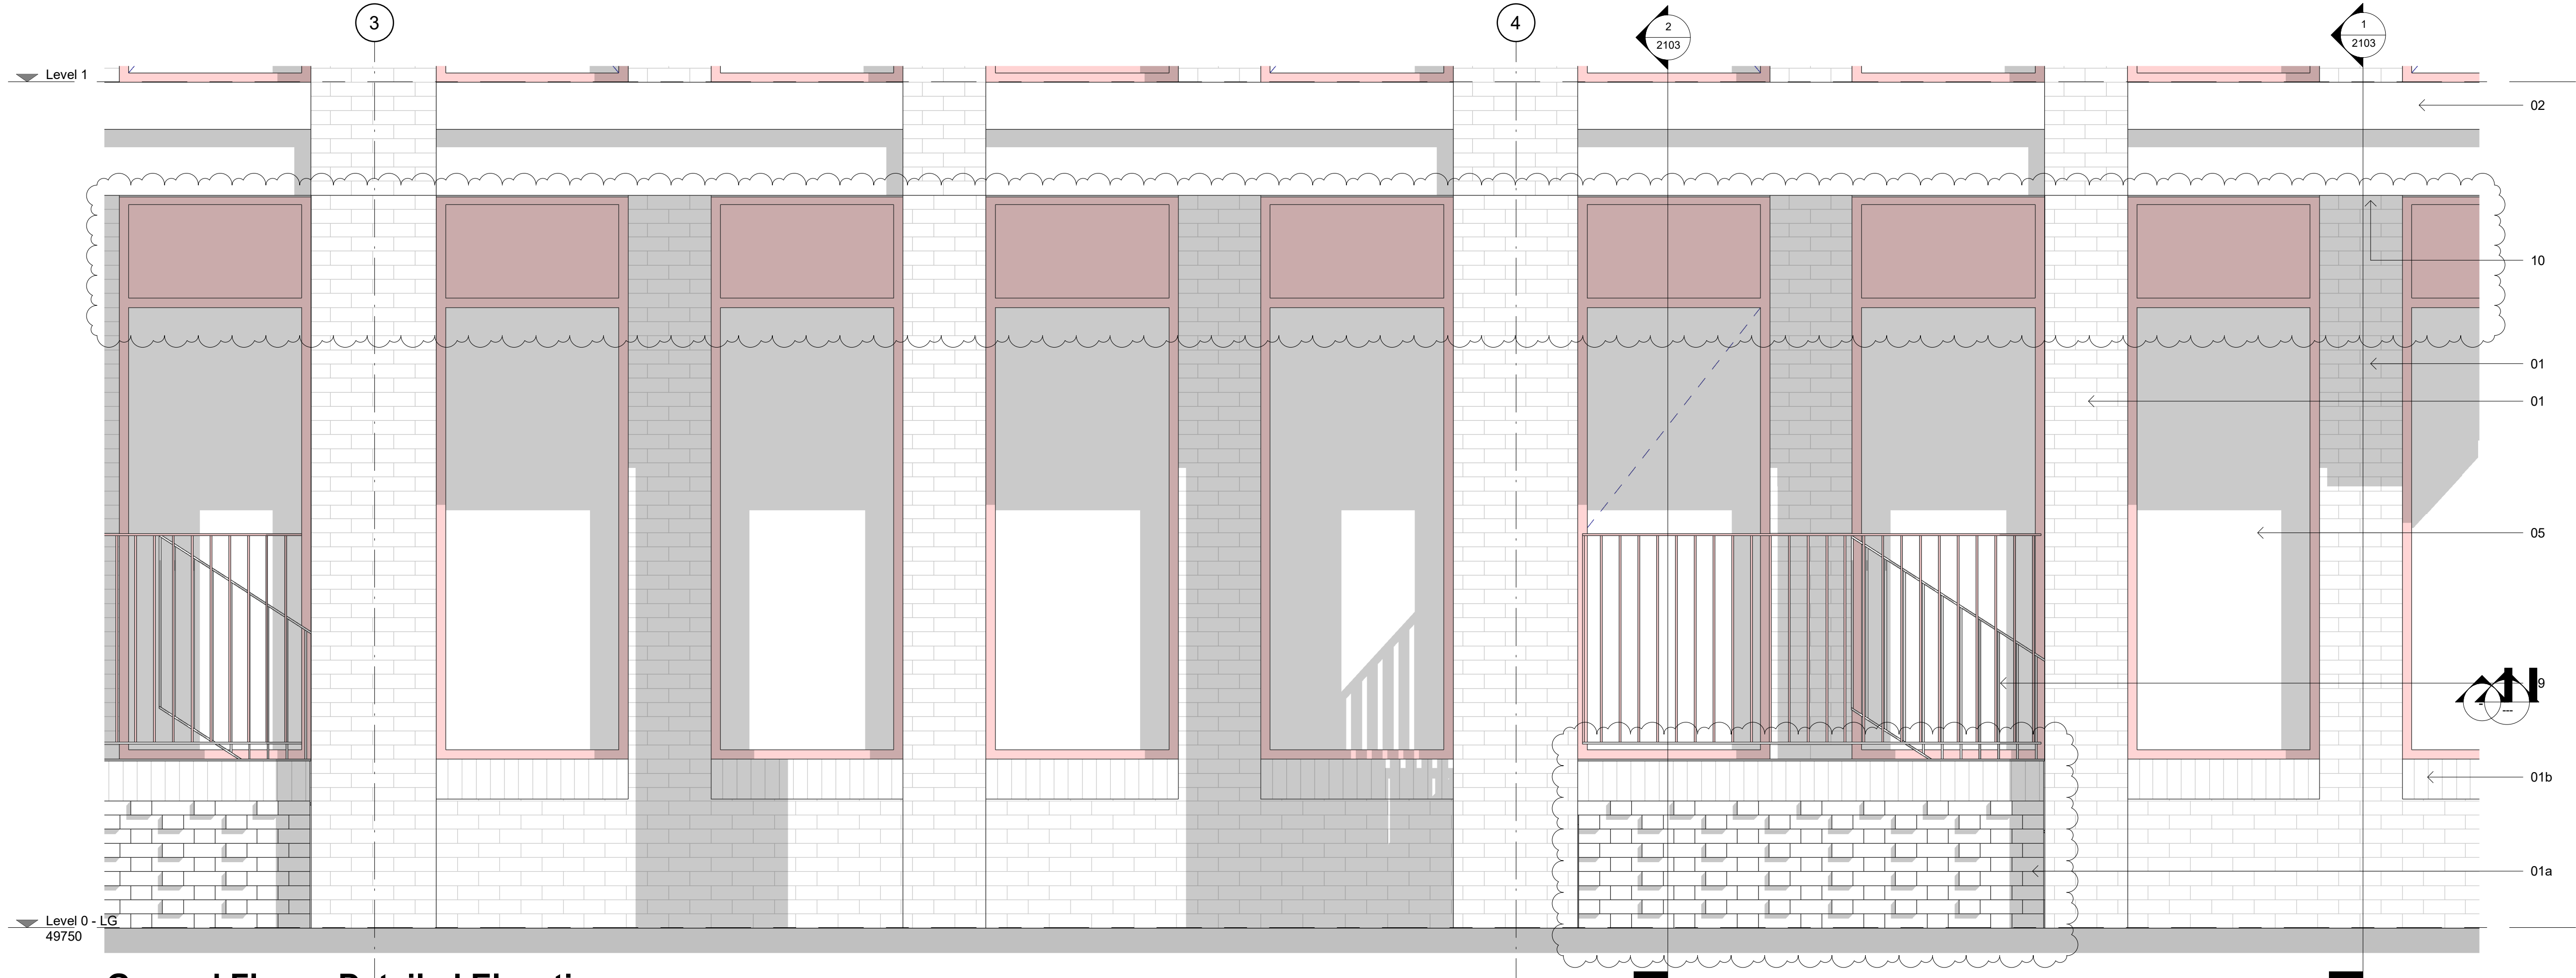

Ground Floor - Detailed Elevation
1 : 20

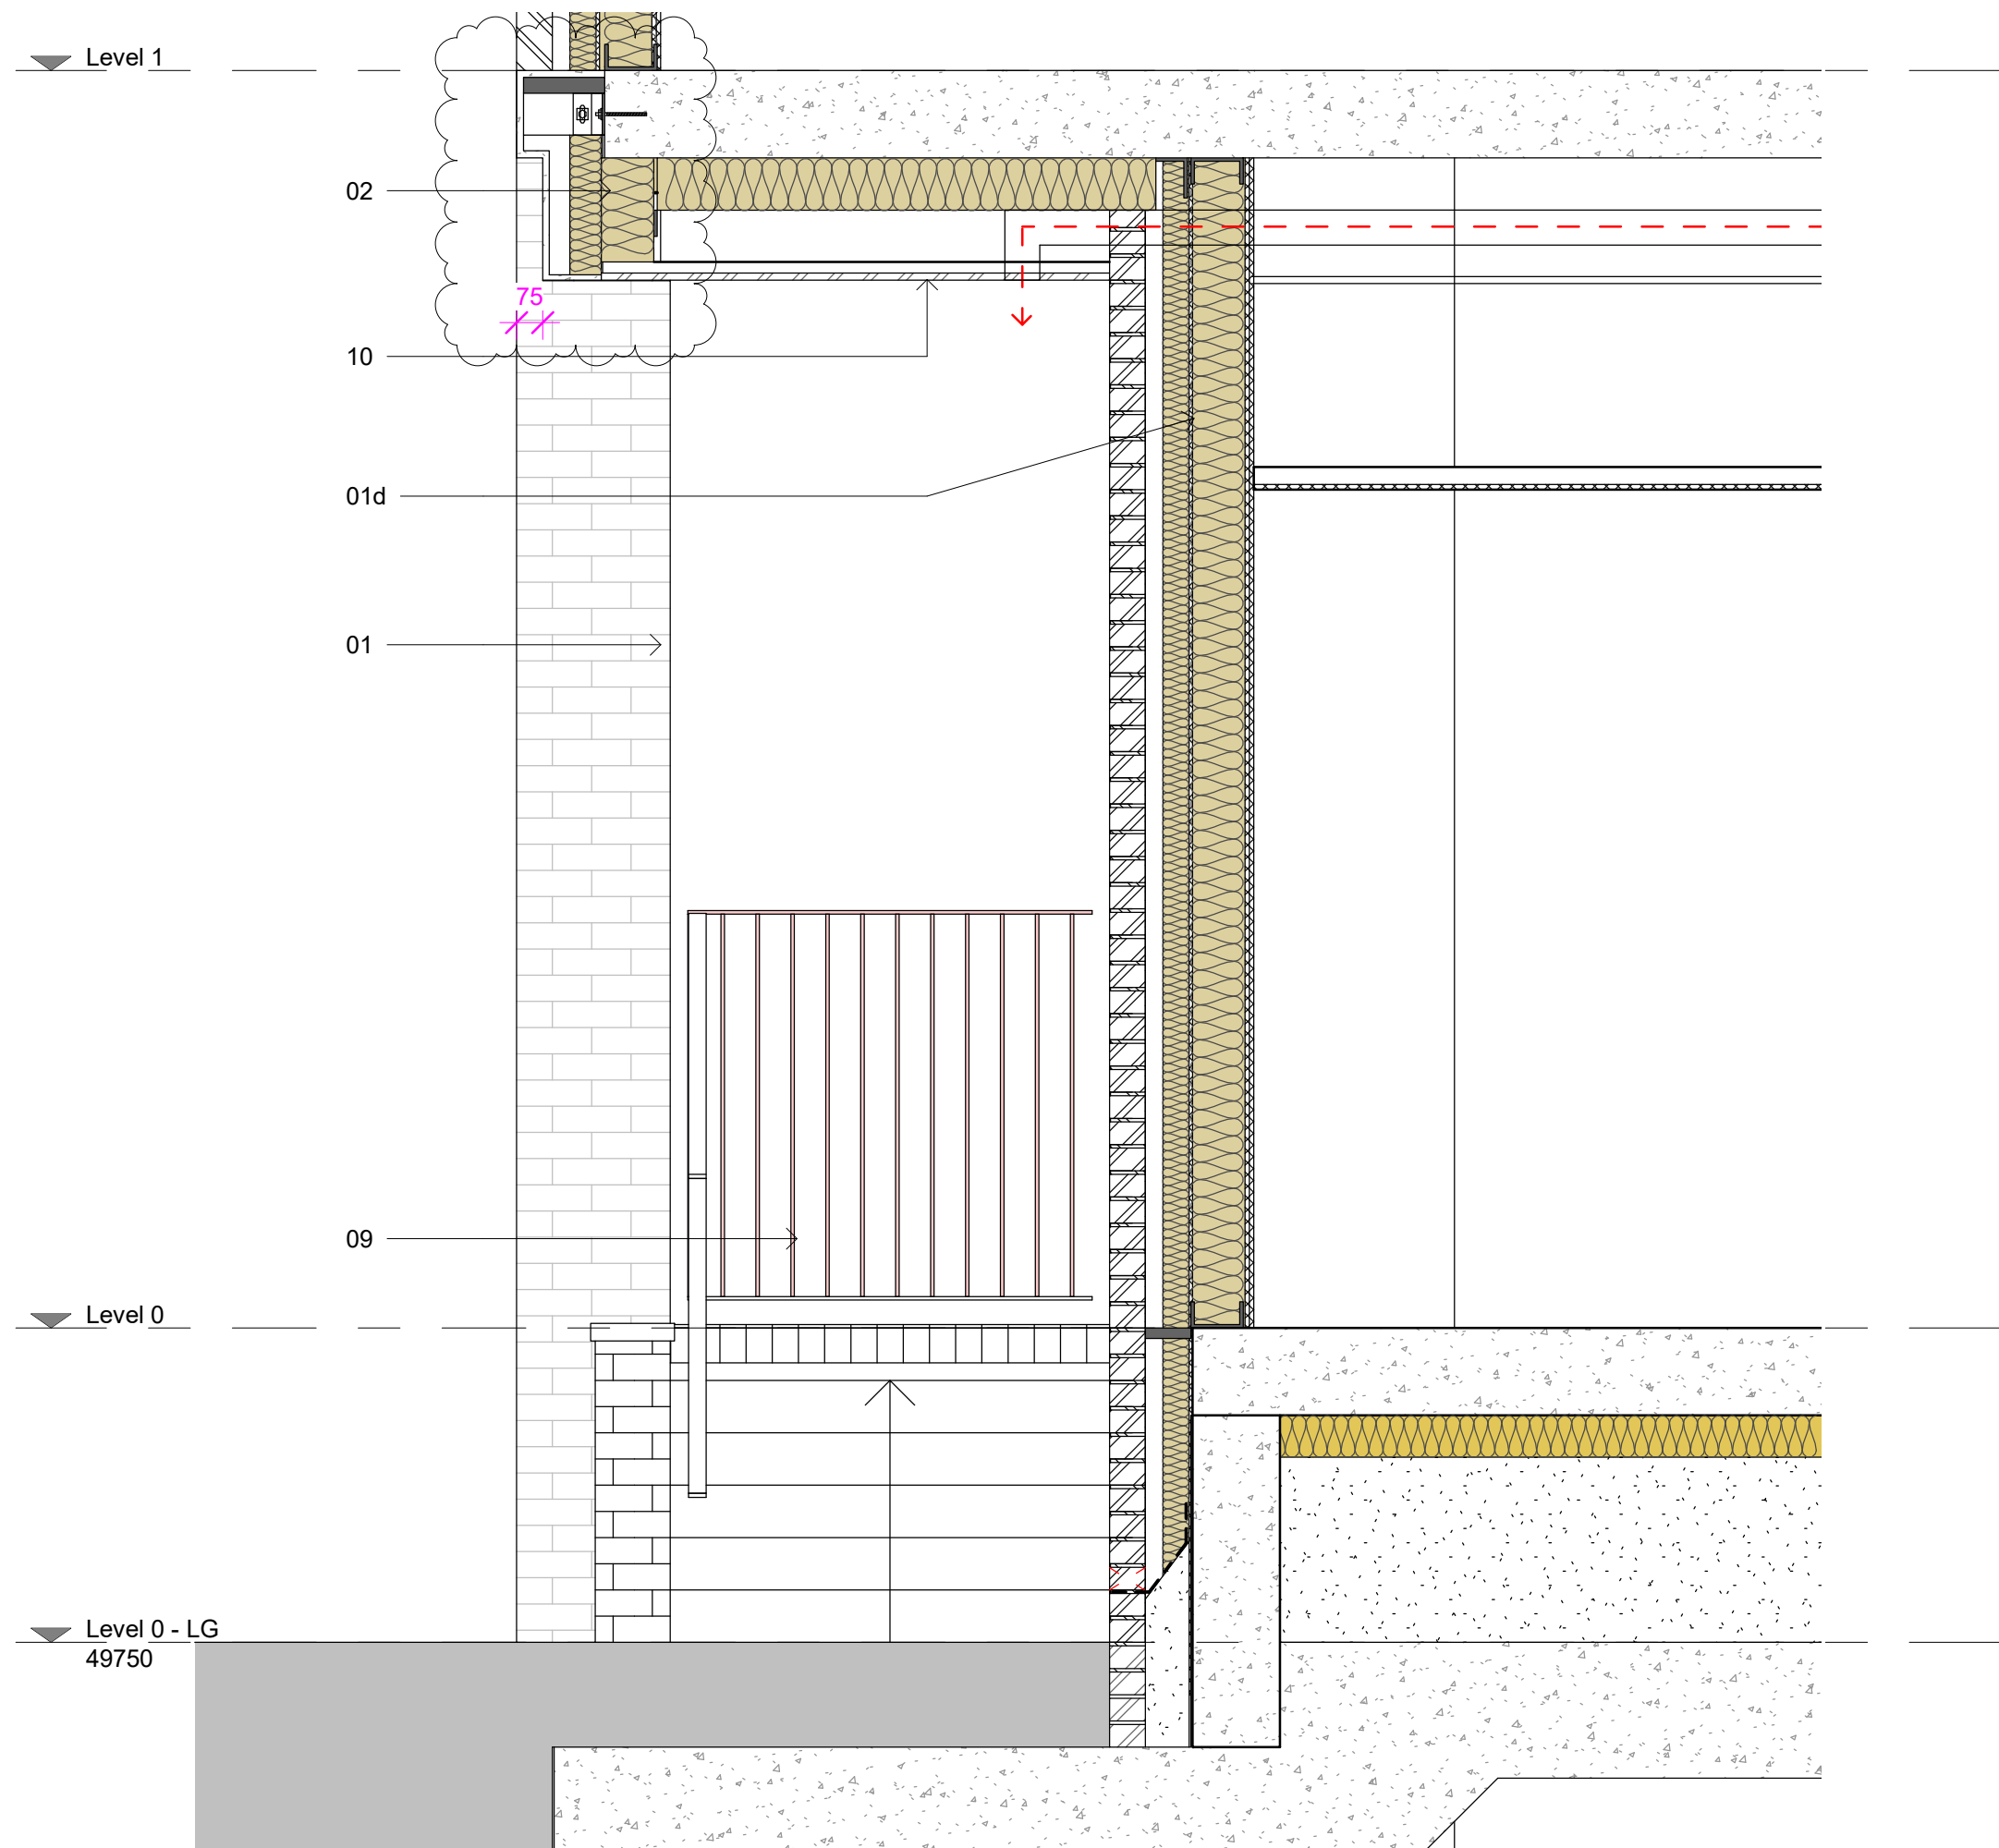

Section 01
1 : 20

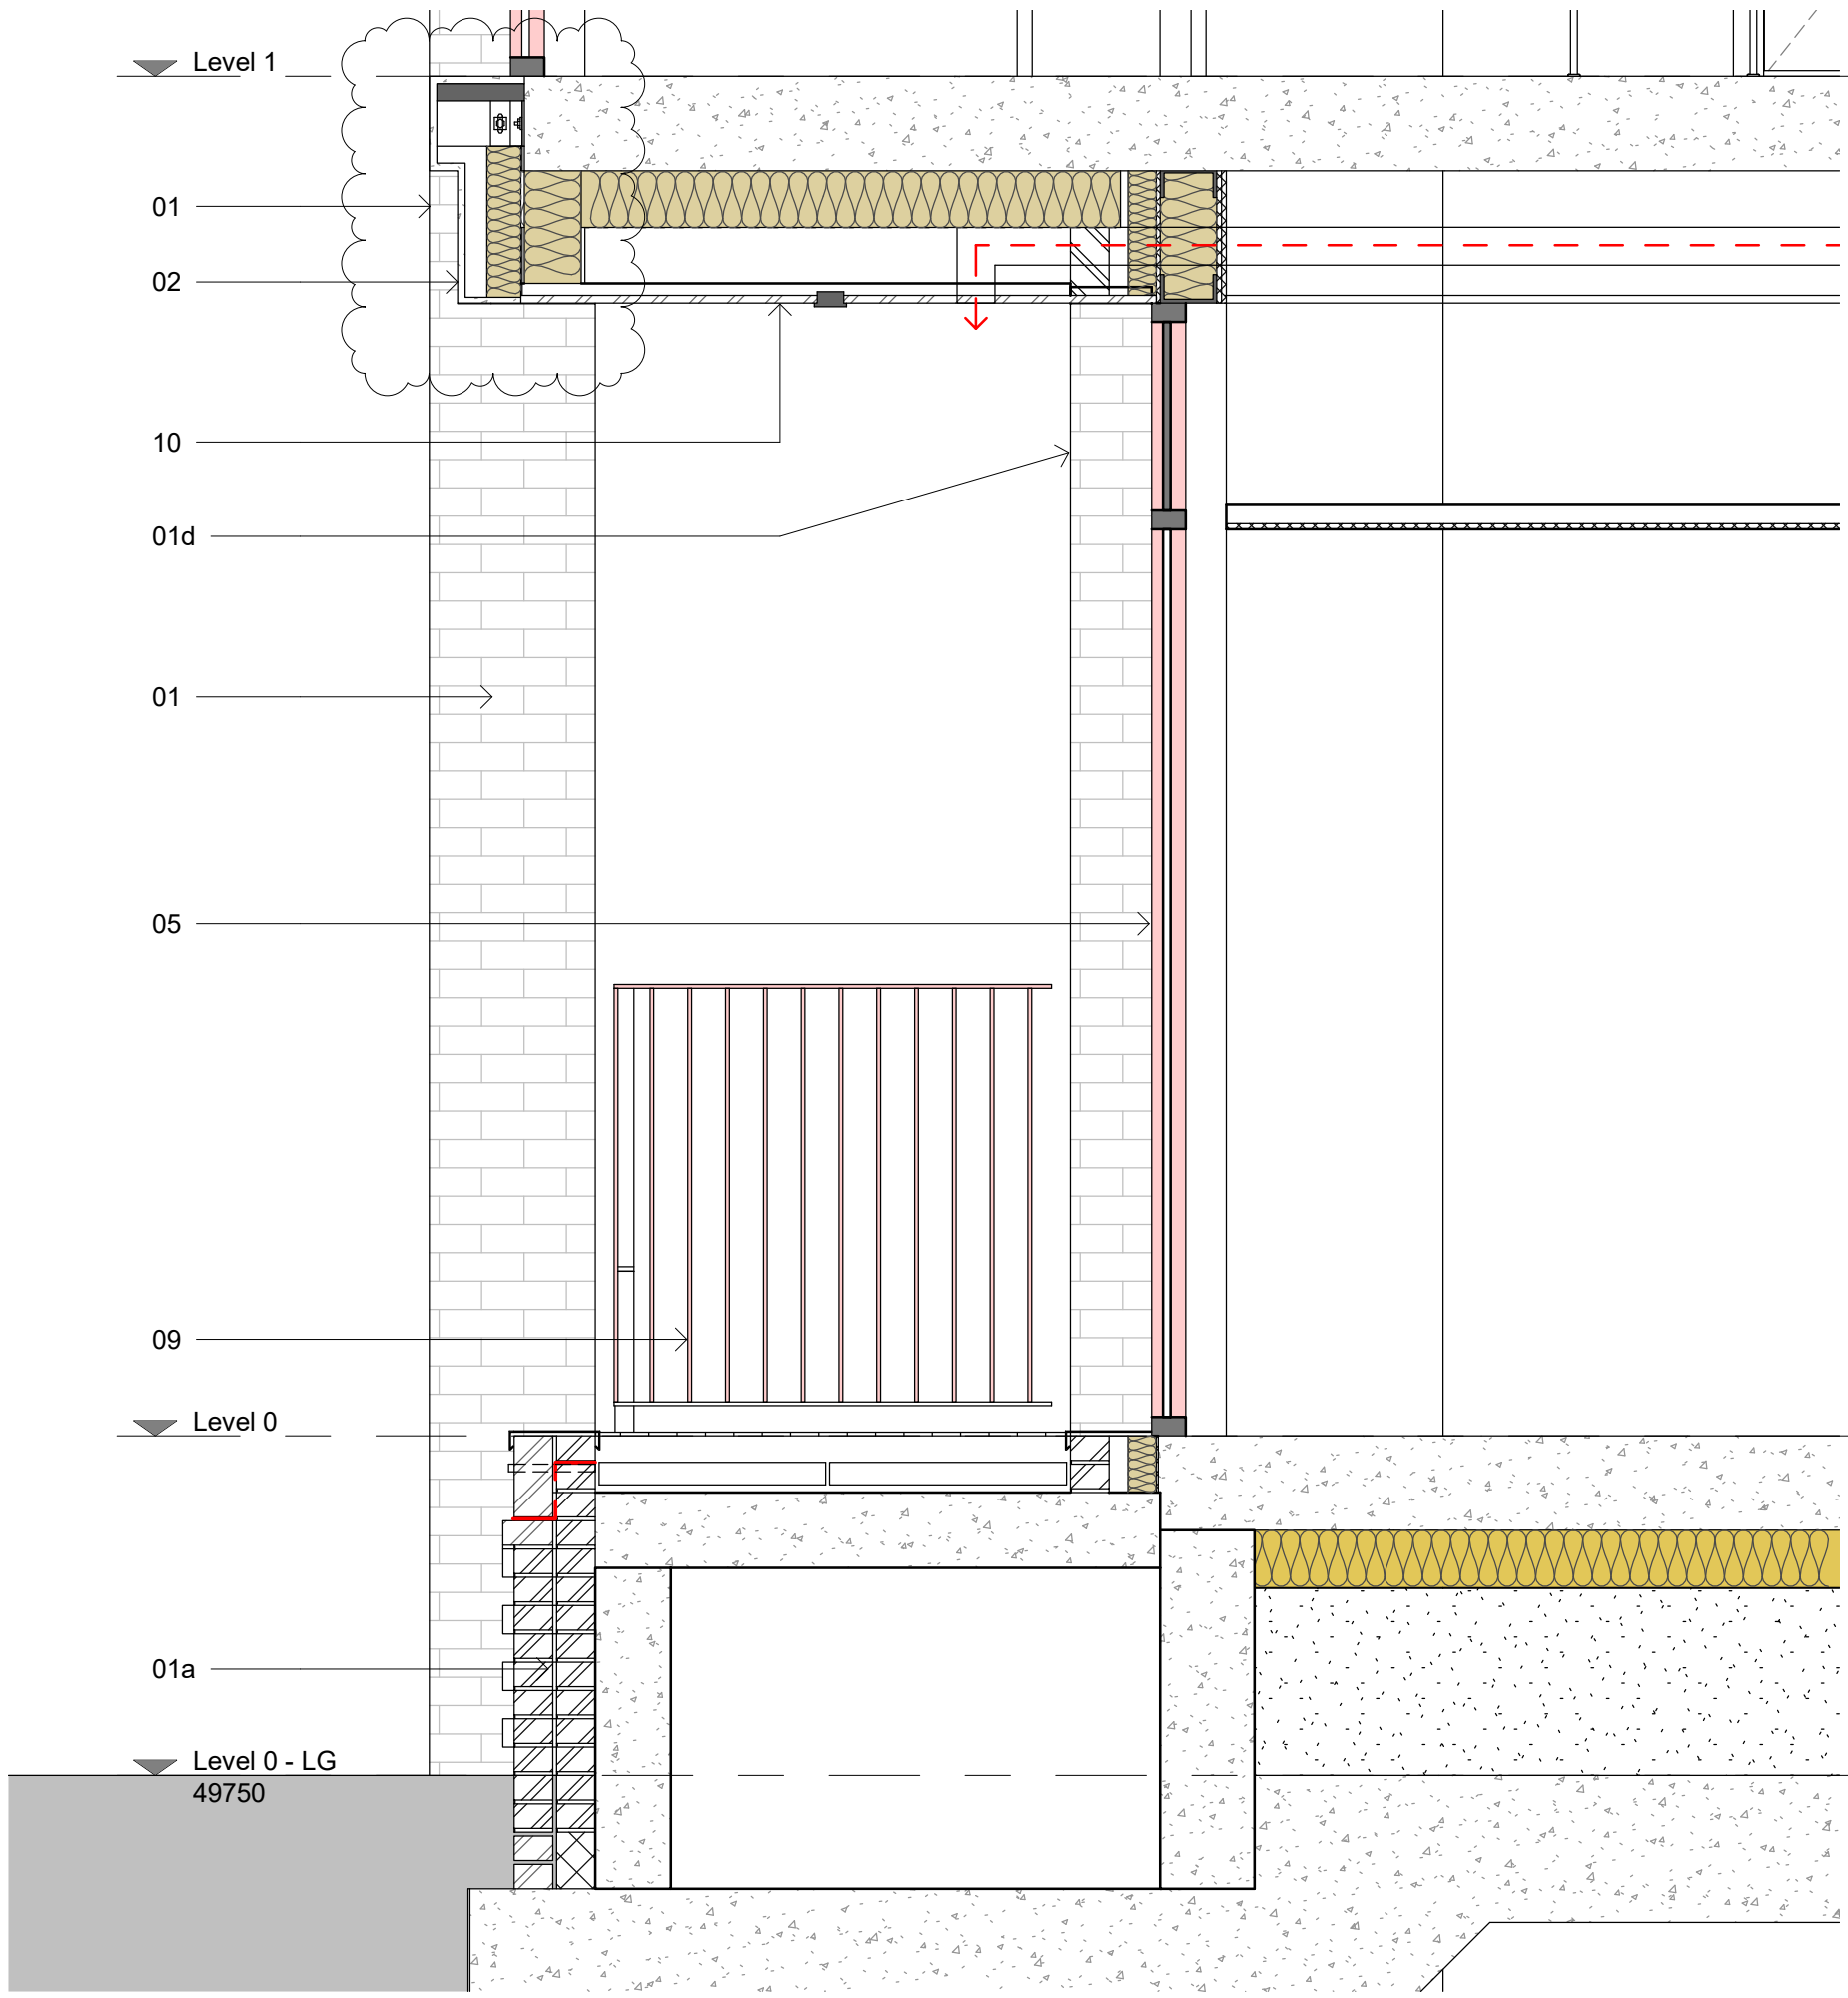

Section 2
1 : 20

- 01. Brickwork, weathered stock Light pink colour. Mortar colour to complement brick with bucket handle joints.
- 01a. Brickwork, as item 1. Feature detailing in protruding pattern. Refer to detail drawings
- 01b. Brickwork, as item 1. Soldier course at window sill
- 01c. Brickwork, as item 1. Recessed 20mm from front face of adjacent brick.
- 02. GRC Cladding with recessed arched detailing where indicated on drawings. Colour Light Pink
- 03. GRC Cladding with decorative recessed detail. Colour Light Pink
- 04. Aluminium infill panel. Interpon Powder Coated - Colour to match window frames
- 05. Aluminium window with clear glazing and Interpon powder coated frames, 65mm visible profiles to all mullions and transoms. Colour to compliment brickwork
- 06. Aluminium curtain wall system with clear glazing and Interpon powder coated frames to match windows. 50mm profiles to all mullions and transoms.
- 07. External metal door, Interpon powder coated, Colour and finish to match window frames. Fully louvred where indicated on drawings.
- 08. Aluminium Sill, Interpon powder coated colour and finish to match window frames.
- 09. Balustrade, flat metal bar (nominal 40 x 10mm) Concealed side fixed. Interpon powder coated colour and finish to match window frames.
- 10. Aluminium soffit panel, Interpon powder coated colour and finish to match window frames.
- 11. Aluminium parapet capping, Interpon powder coated colour and finish to match window frames.
- 12. Aluminium Louver, to form part of the curtain walling system. colour and finish to match window.
- 14. GRC Arched soffit panel, Colour and finish to match GRC Cladding.

Rev	Description	Date	By
P1	Planning	11/12/19	GB
P2	Re-issued for planning approval	02.10.20	GB
P3	Non Material Amendment - Changes clouded, Window types & Juliet balustrades redistributed, ground floor services & plant and exhaust louvres redistributed, rooftop plant amended.	02.09.22	