


This document and its contents are the property of the Purchaser/Employer and Crookes Walker Consulting. They may not be copied or reproduced in any way, in part or whole, without prior written approval of both parties. Violations will result in legal action.
This drawing shall be read in conjunction with the CWC Mechanical and / or Electrical Specification(s).
DO NOT SCALE FROM THIS DRAWING

DESIGNERS RISK ASSESSMENT

REFER TO APPENDIX 1 OF M&E SPECIFICATION FOR DESIGNERS RISK ASSESSMENT SCHEDULE

DRAWING BACKGROUND(S):

ARCHITECTS: BW-GA-06 REV T1

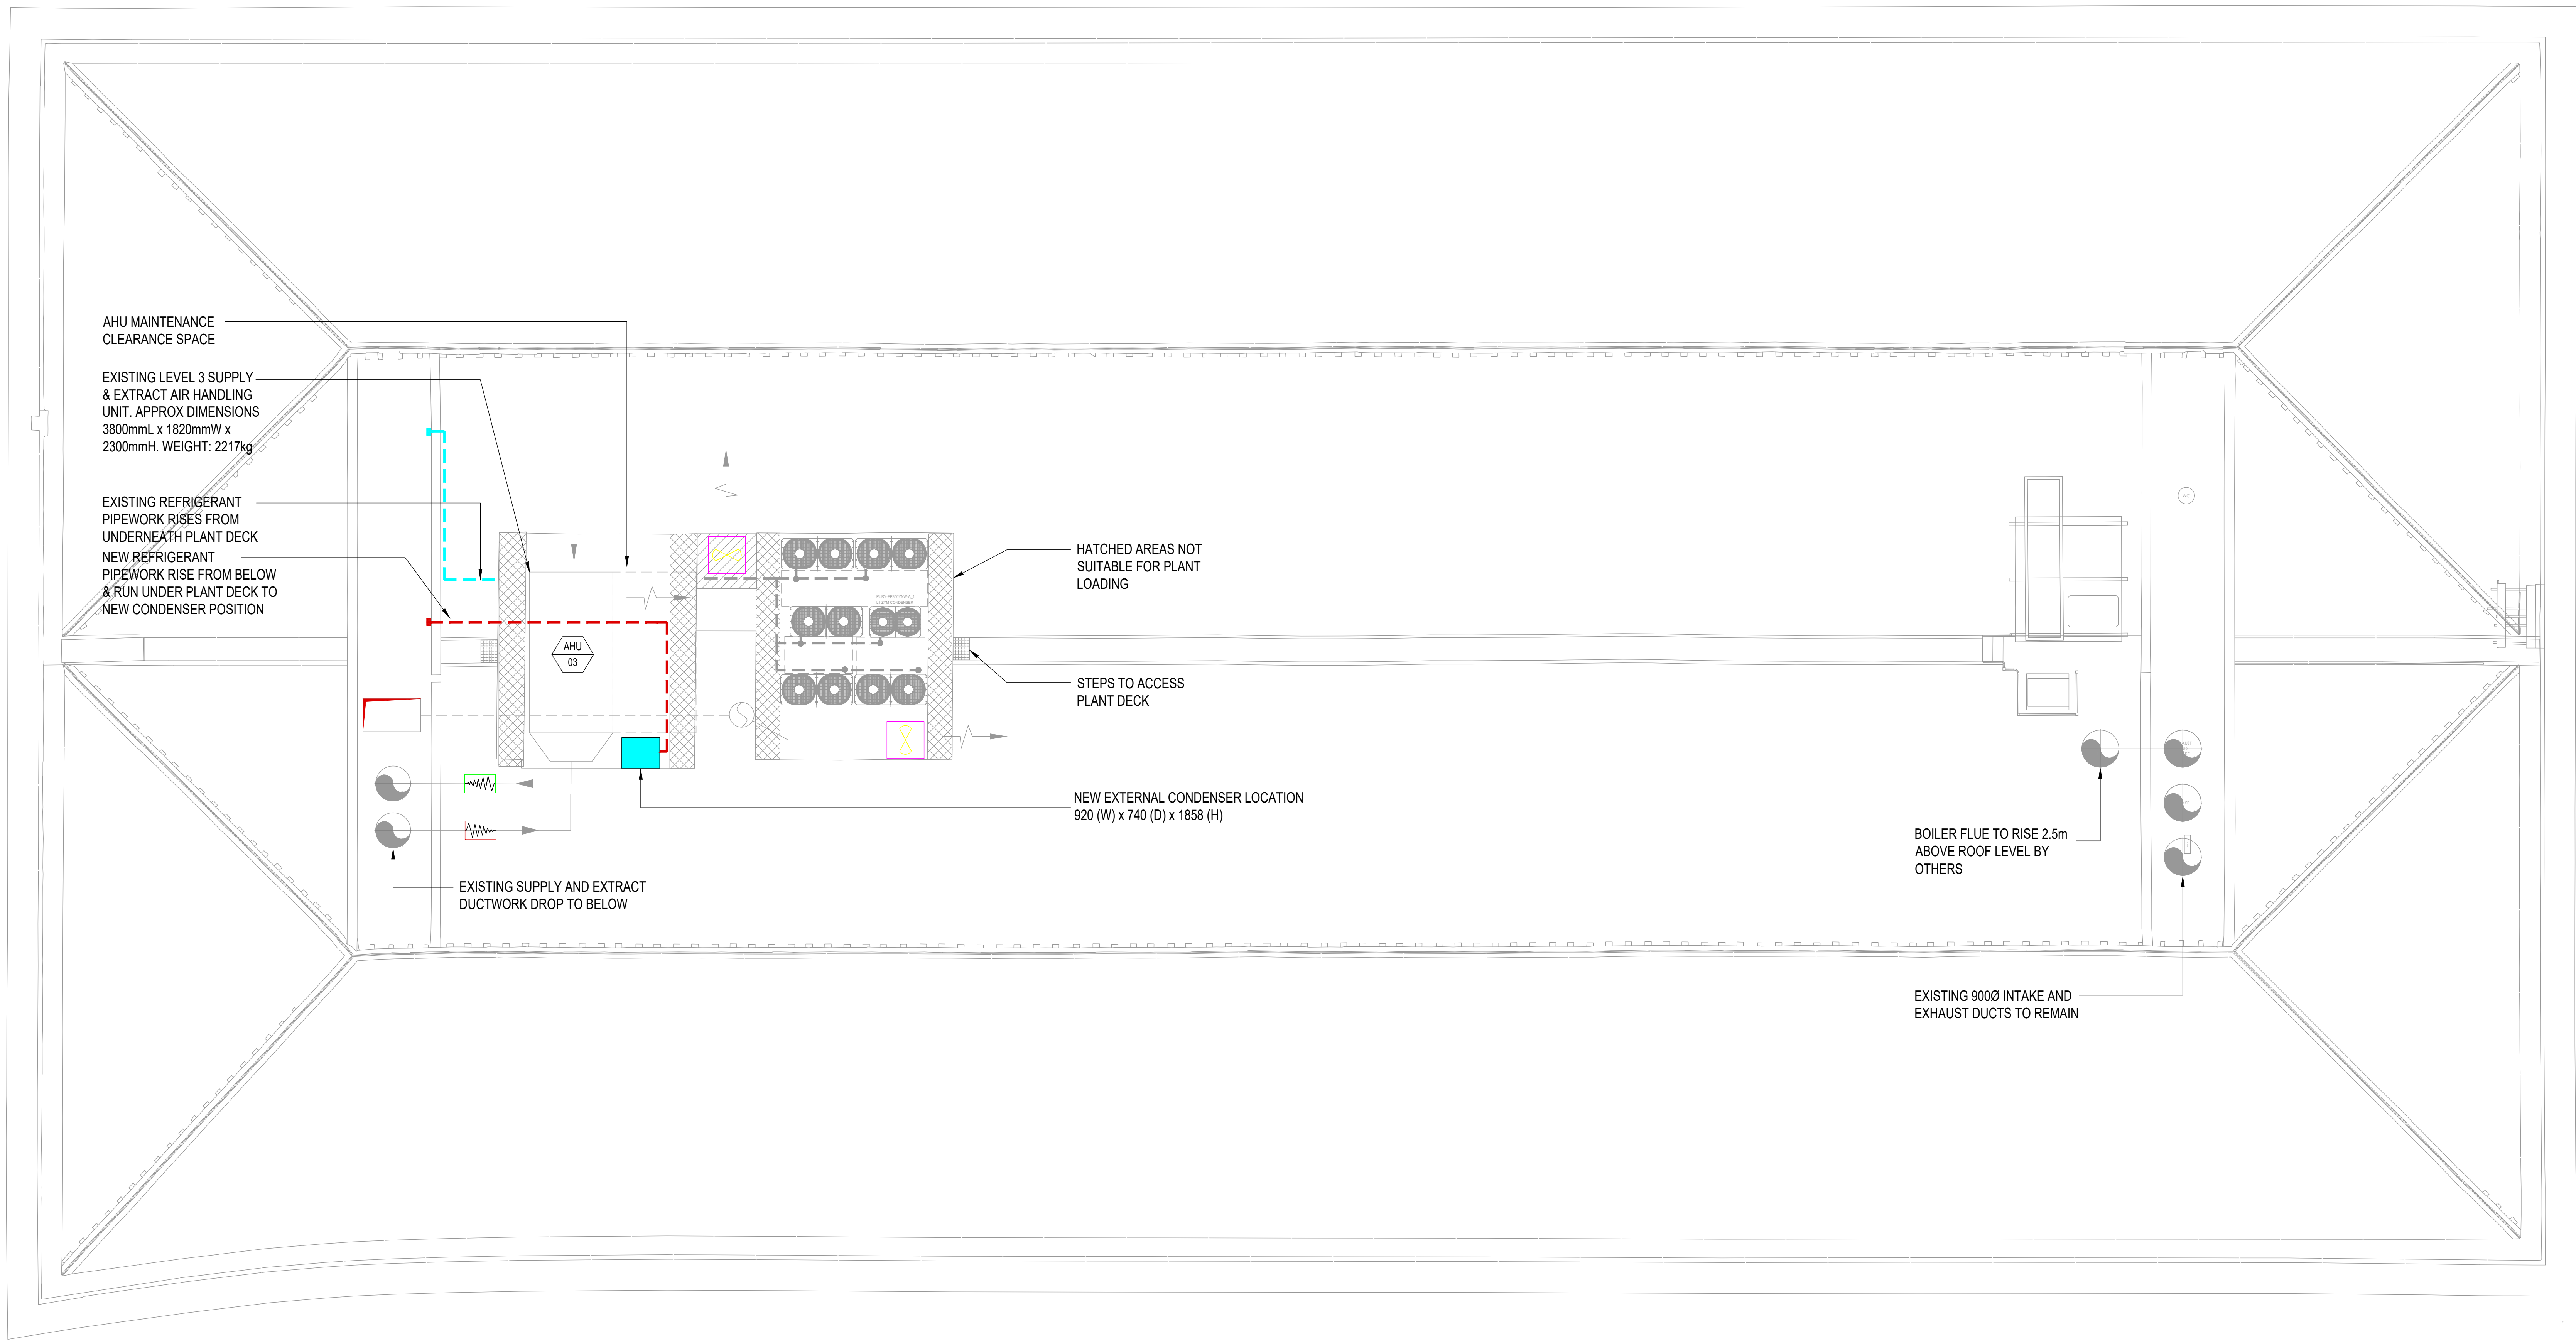

A MECHANICAL SERVICES
ROOF LEVEL 1:100

T1	22.04.22	TENDER ISSUE	RH	JP
Rev	Date	Description	Eng	Chk

Alberton House, 30 St Mary's Parsonage
Manchester M3 2WJ
Tel: 0161 834 9999

The Plaza, Old Hall Street,
Liverpool L3 9QJ
Tel: 0151 600 5409

55 Colmore Row, Birmingham B3 2AA
Tel: 0121 262 4046
E-mail: admin@cwcon.co.uk
Website: www.cwcon.co.uk

Client

Allied London

Project

BONDED WAREHOUSE
TESCO MOBILE FIT-OUT

Drawing Title

ROOF LEVEL MECHANICAL
SERVICES LAYOUT

Status	TENDER		
Project No.	Drawn	Scale / Paper Size	
2609	RH	1:100 @ A1	
Drawing No.	Rev		
2609-RF-5701	T1		