


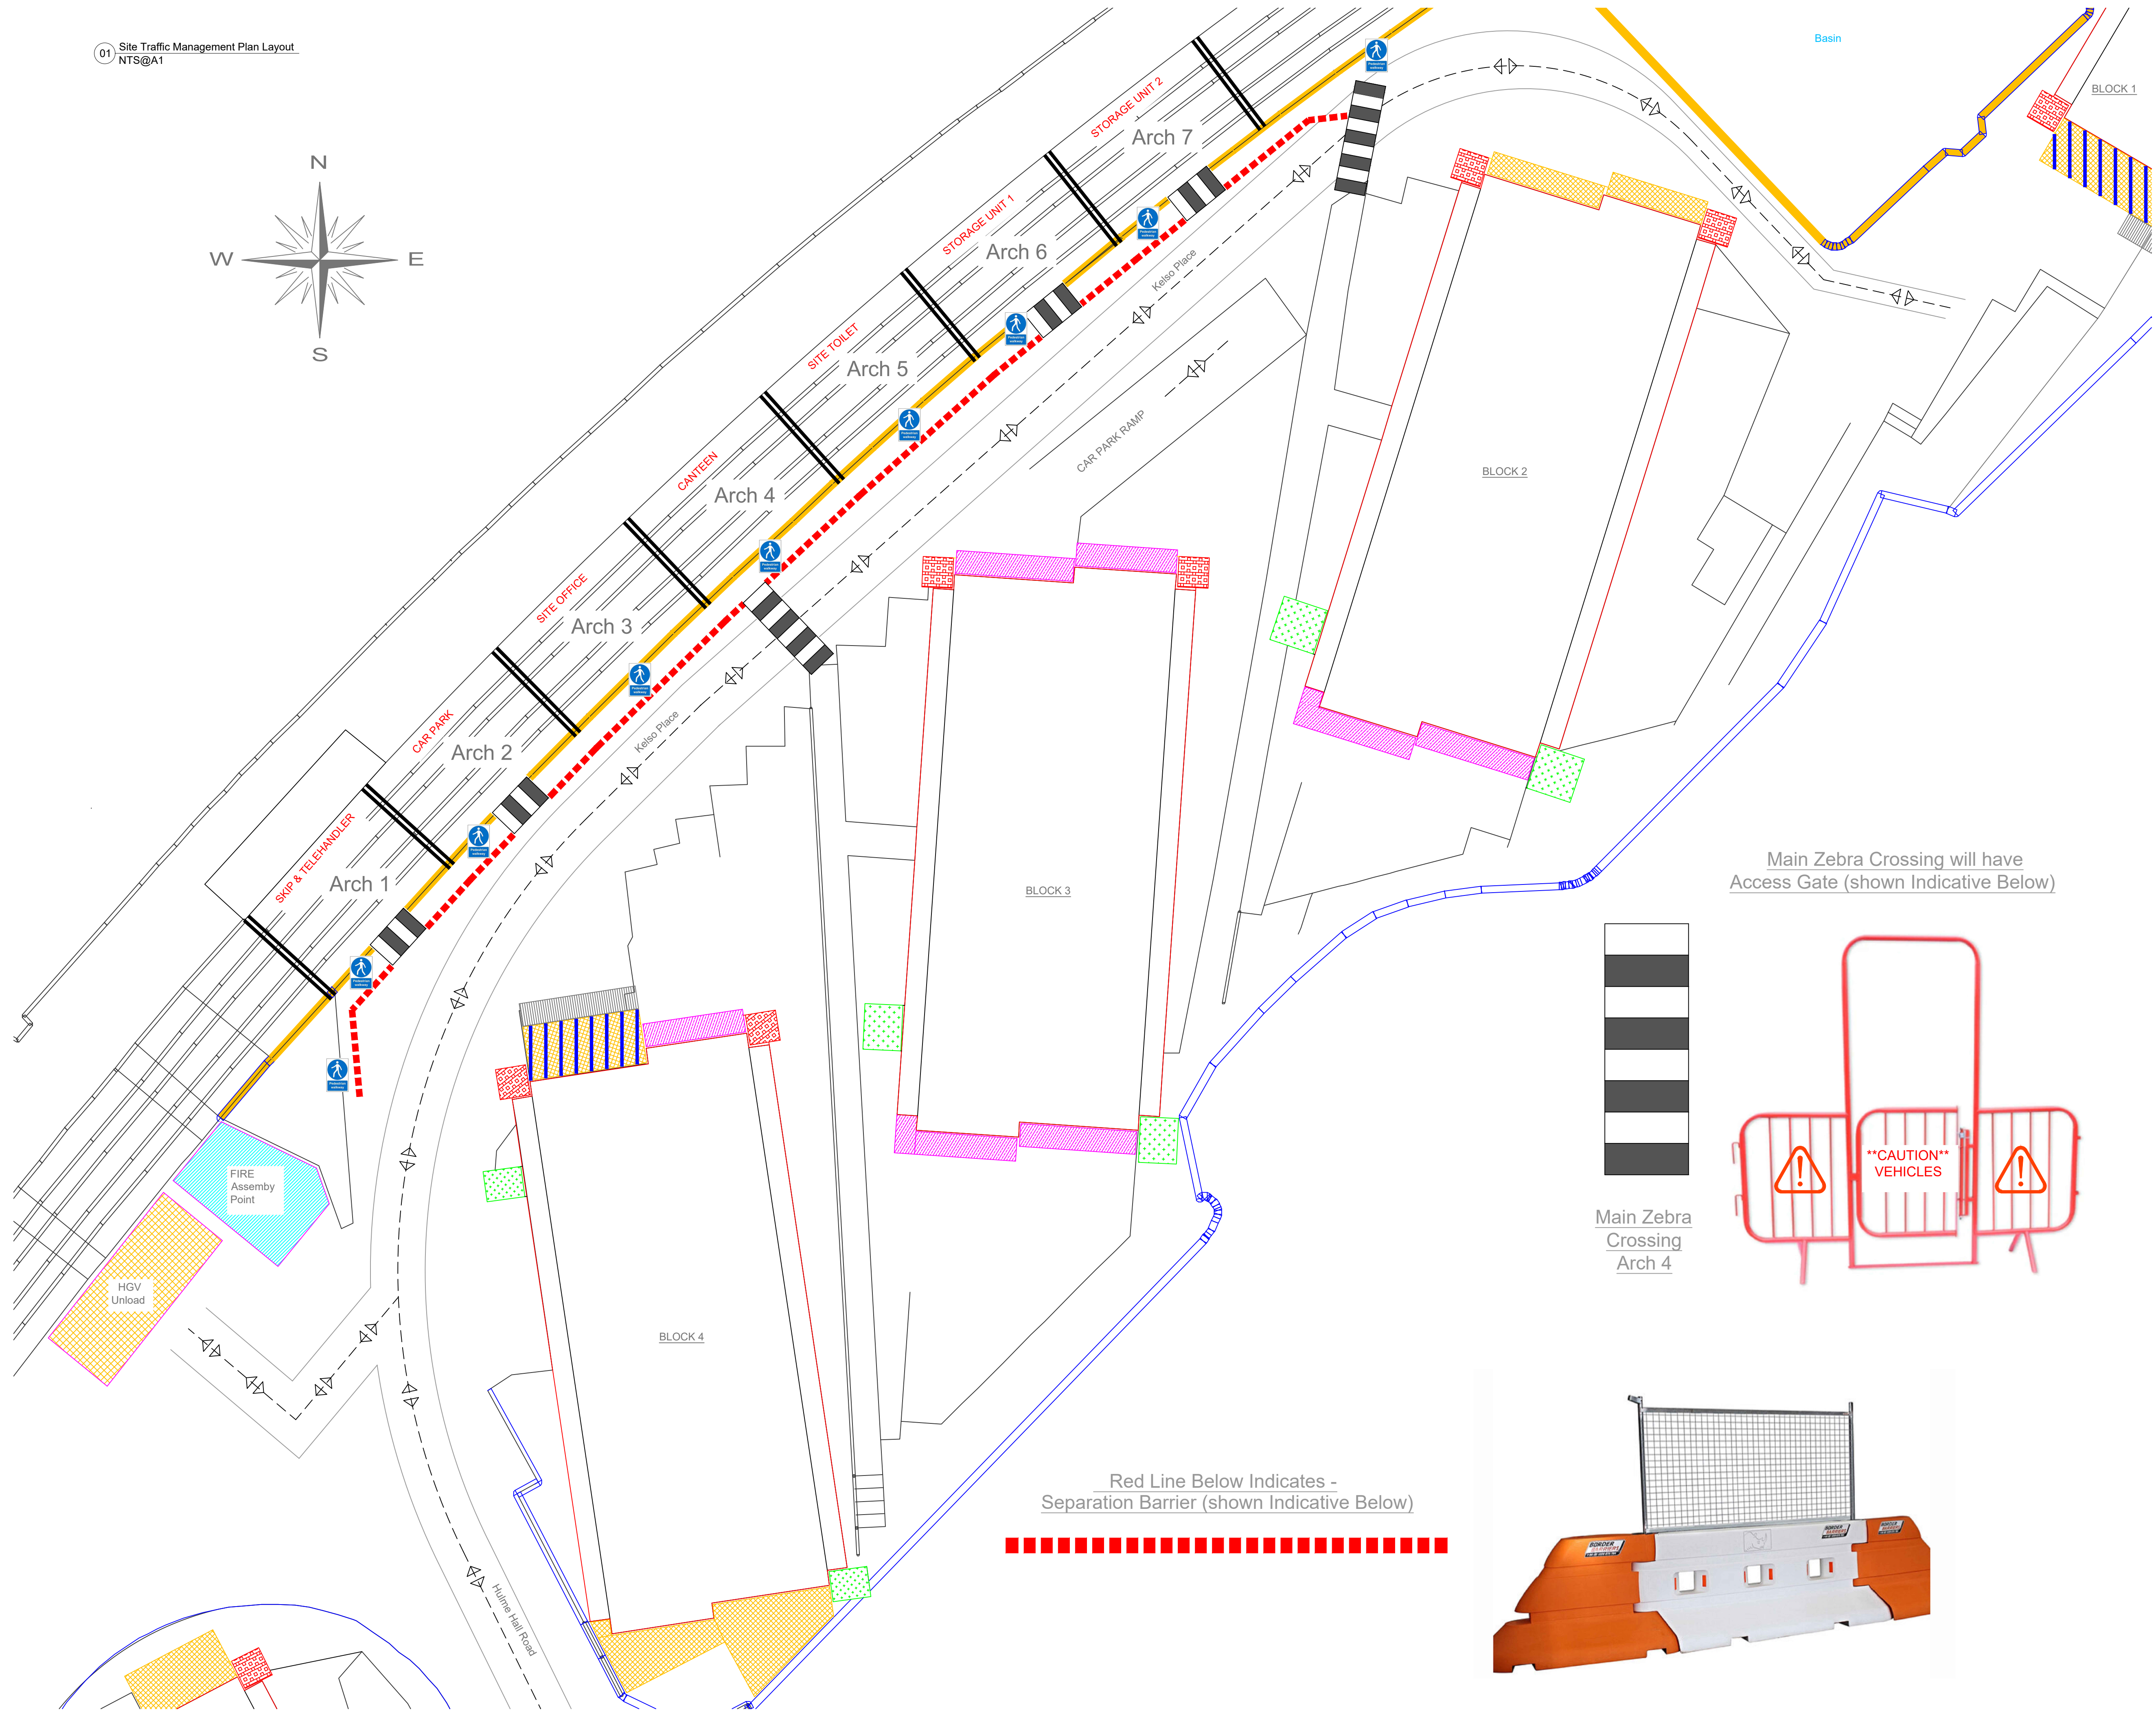
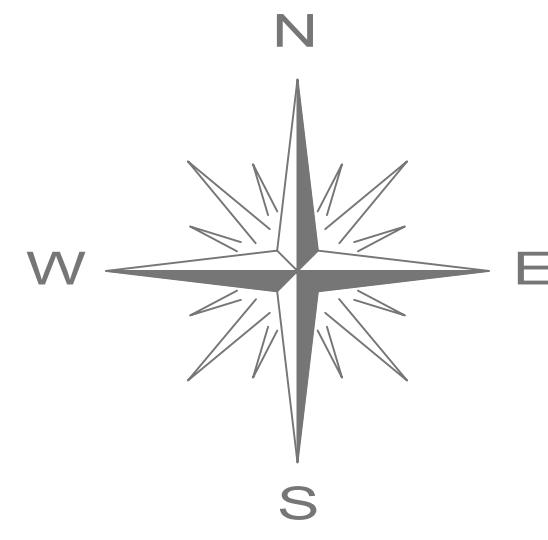


 

Red Line Below Indicates -
Separation Barrier (shown Indicative Below)

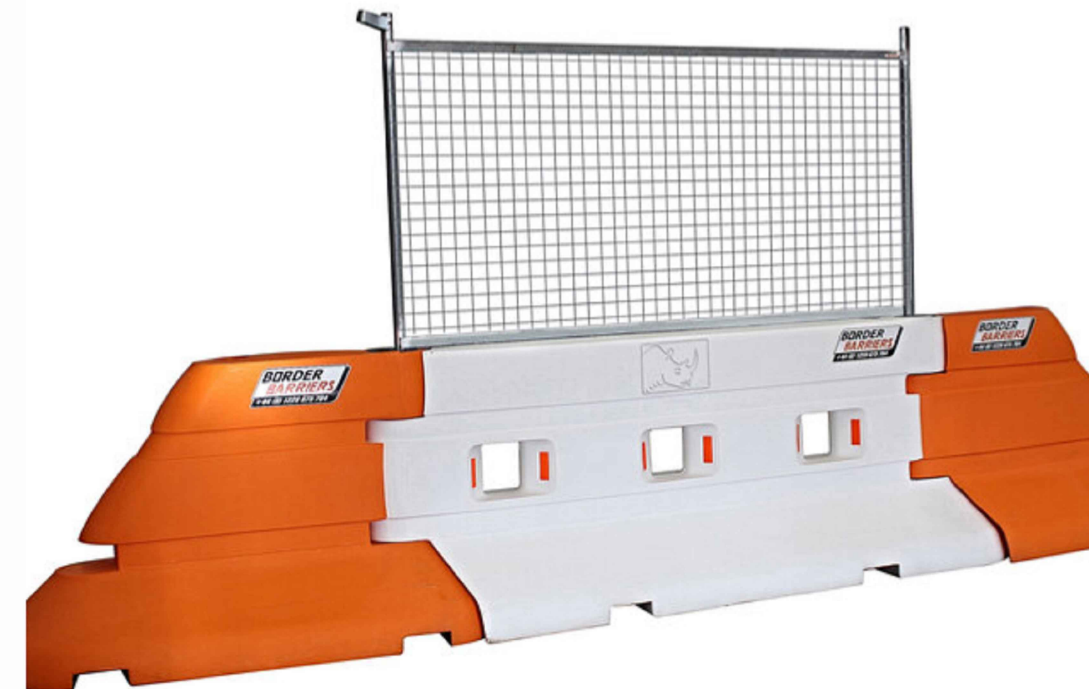

Main Zebra
Crossing
Arch 4

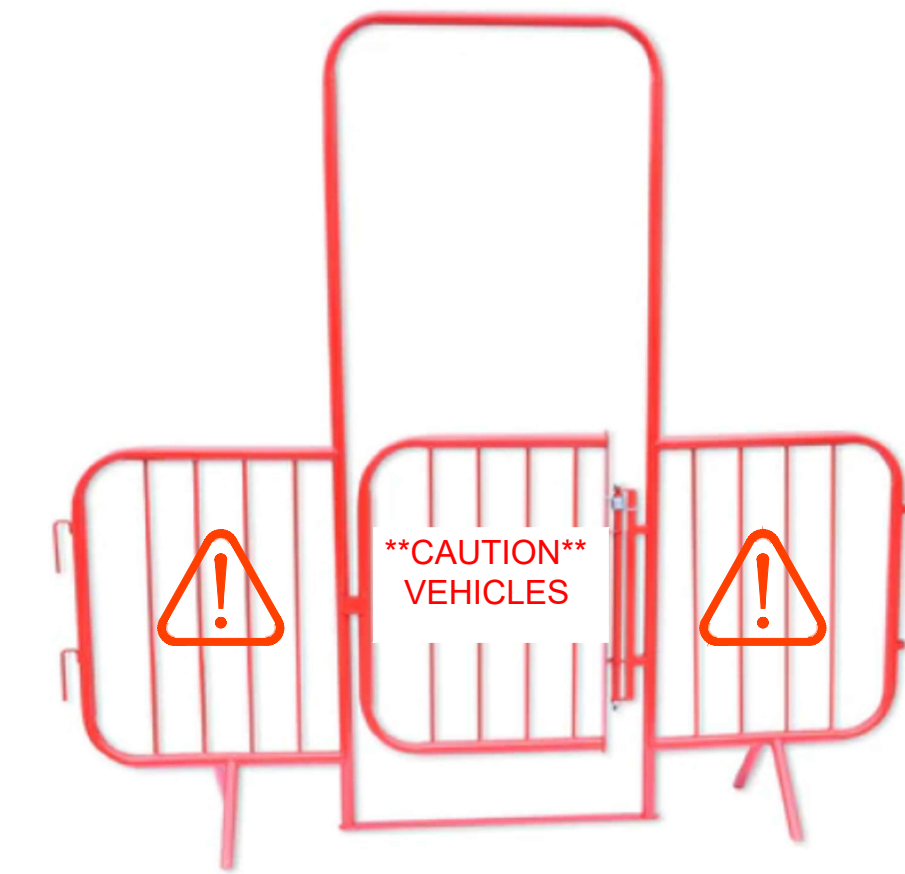

DO NOT SCALE

NOTES

1. ANY DISIMILAR MATERIALS TO BE ISOLATED WITH BARRIER TAPE
2. ANY DOUBT OF THE CONTENTS OF THIS DRAWING PLEASE CONTACT THE DESIGN OFFICE
3. THIS DRAWING TO BE READ IN CONJUNCTION WITH ALL OTHER CONTRACT DRAWINGS

Mini Zebra Crossing
Between Barrier Openings
Arch 1,2,6 & 7



Access/Resident Walkway

A	JH	Zebra Crossing Added	21.03.23	
REV	BY	DESCRIPTION	DATE	CHKD
INFORMATION ONLY				
DRAWING STATUS				
		starfish construction group		
Head Office				
10 Jerviston Street New Stevenston Motherwell ML1 4LY		Tel: 01698 833556 Fax: 01698 833558 www.starfishltd.com		
Northern England				
Greater Manchester Depot Acrefield House Exchange Street Bolton BL1 1RS		Tel: 01203 382161 www.starfishltd.com		
London				
6th Floor Southside 105 Victoria Street London SW1E 6QT		Tel: 0203 457 2861 www.starfishltd.com		
CLIENT				
Easton Bevins				
PROJECT				
St Georges Island - Manchester				
DRAWING TITLE				
Site Traffic Management Plan Layout				
DATE Mar - 2023		SCALE NTS @ A1		
DRAWN JH		CHECKED JMcC		
PROJECT No.		DRAWING No.		REVISION
91941		L - 200		A