


SHIP CANAL HOUSE, MANCHESTER

GROUND FLOOR - DEMOLITION LAYOUT

This drawing is the property of **bluesky** Design and must not be copied or otherwise reproduced. All dimensions must be checked on site before commencing work. This drawing was produced using AutoCAD 2019.

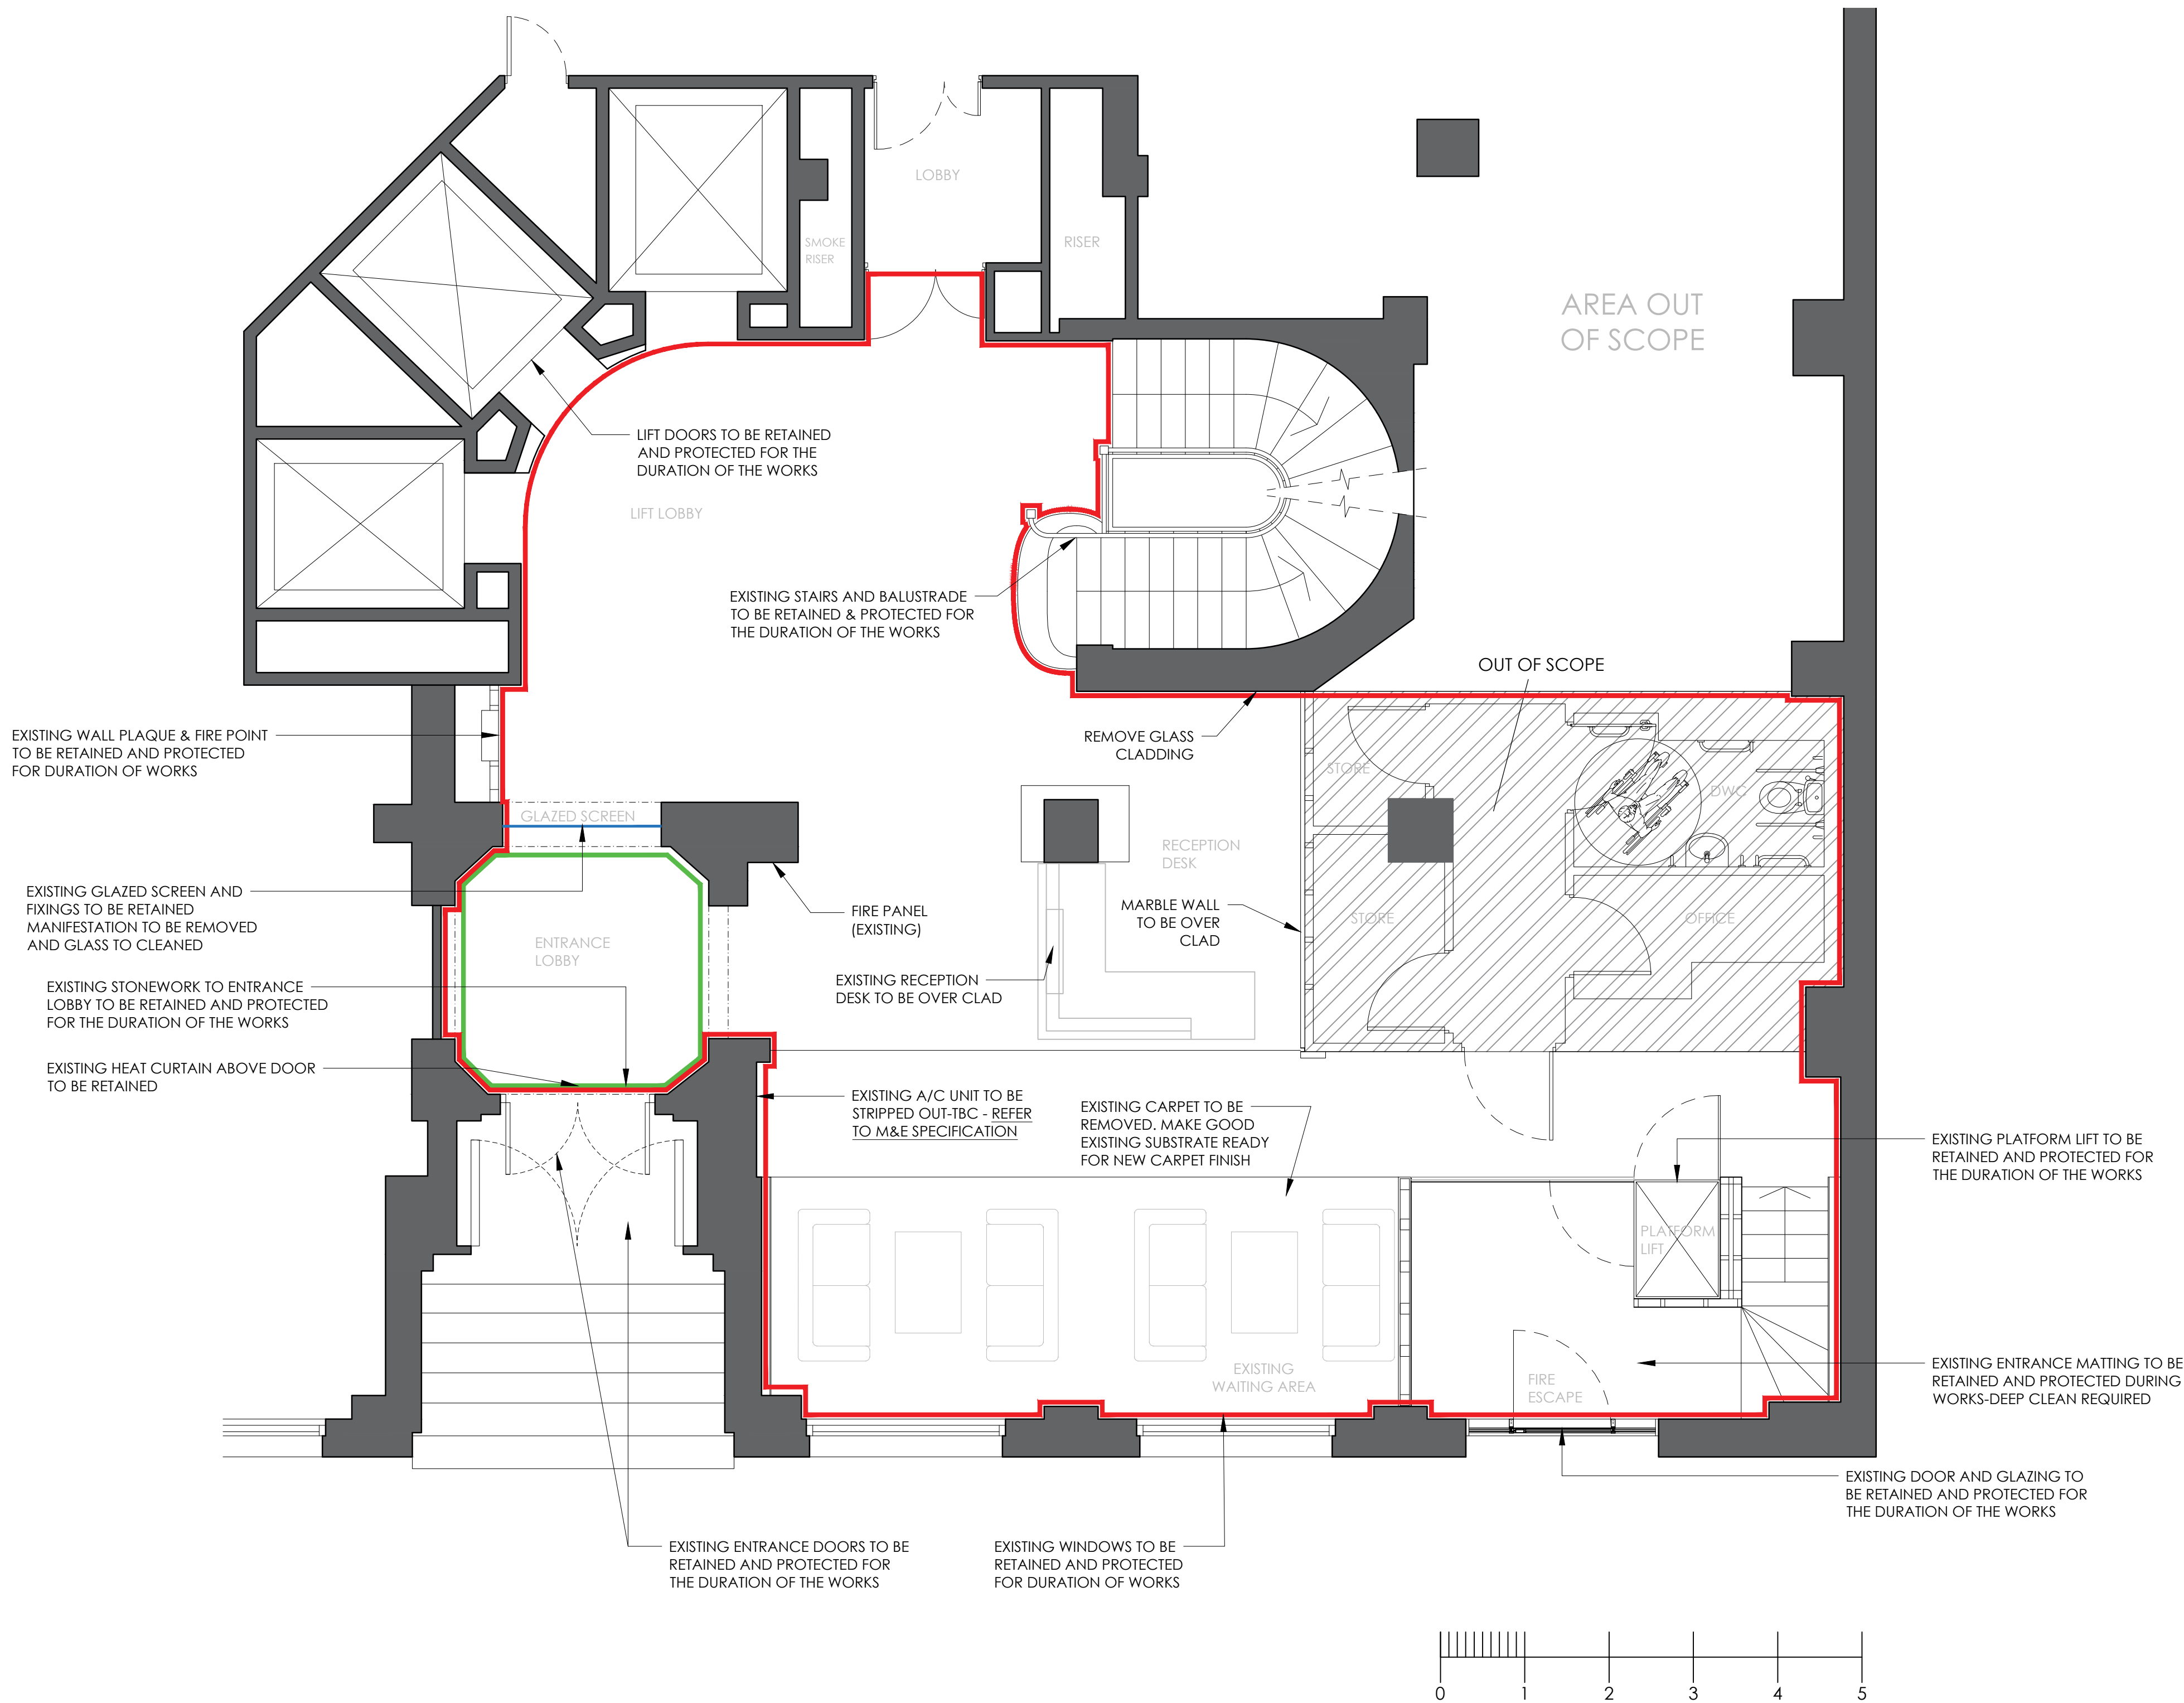

DEMOLITION NOTES

Carpet flooring to be removed and surface made good to receive new finishes.

Existing stairwell and balustrade to be retained and protected for the duration of the works.

Existing entrance doors to be retained and protected for the duration of the works.

- RED LINE INDICATES EXTENT OF REFURBISHMENT WORKS
- GREEN LINE INDICATES EXTENT OF EXISTING LOBBY STONEMWORK TO BE RETAINED AND PROTECTED

FOR CEILING STRIP OUT REFER TO DRAWING 1308-0G-EX-CL-01

Rev	Date	Description	Initials
D	06.04.23	UPDATES FROM CLIENT MEETING	PB
C	21.03.23	NEW SCHEME DESIGN FOR COSTING	PB
B	13.12.22	HERITAGE ISSUE	ST
A	05.12.22	NOTE ADDED ISSUED FOR TENDER	ST

FOR TENDER

Client:	GROSVENOR
Project:	SHIP CANAL HOUSE CAT A REFURBISHMENT
Address:	KING STREET MANCHESTER
Drawing Title:	GROUND FLOOR DEMOLITION LAYOUT
Date:	25.11.2022
Project Number:	1308
Scale:	1:50@A1
Drawn by:	ST
Drawing Number:	1308-0G-DE-01D