


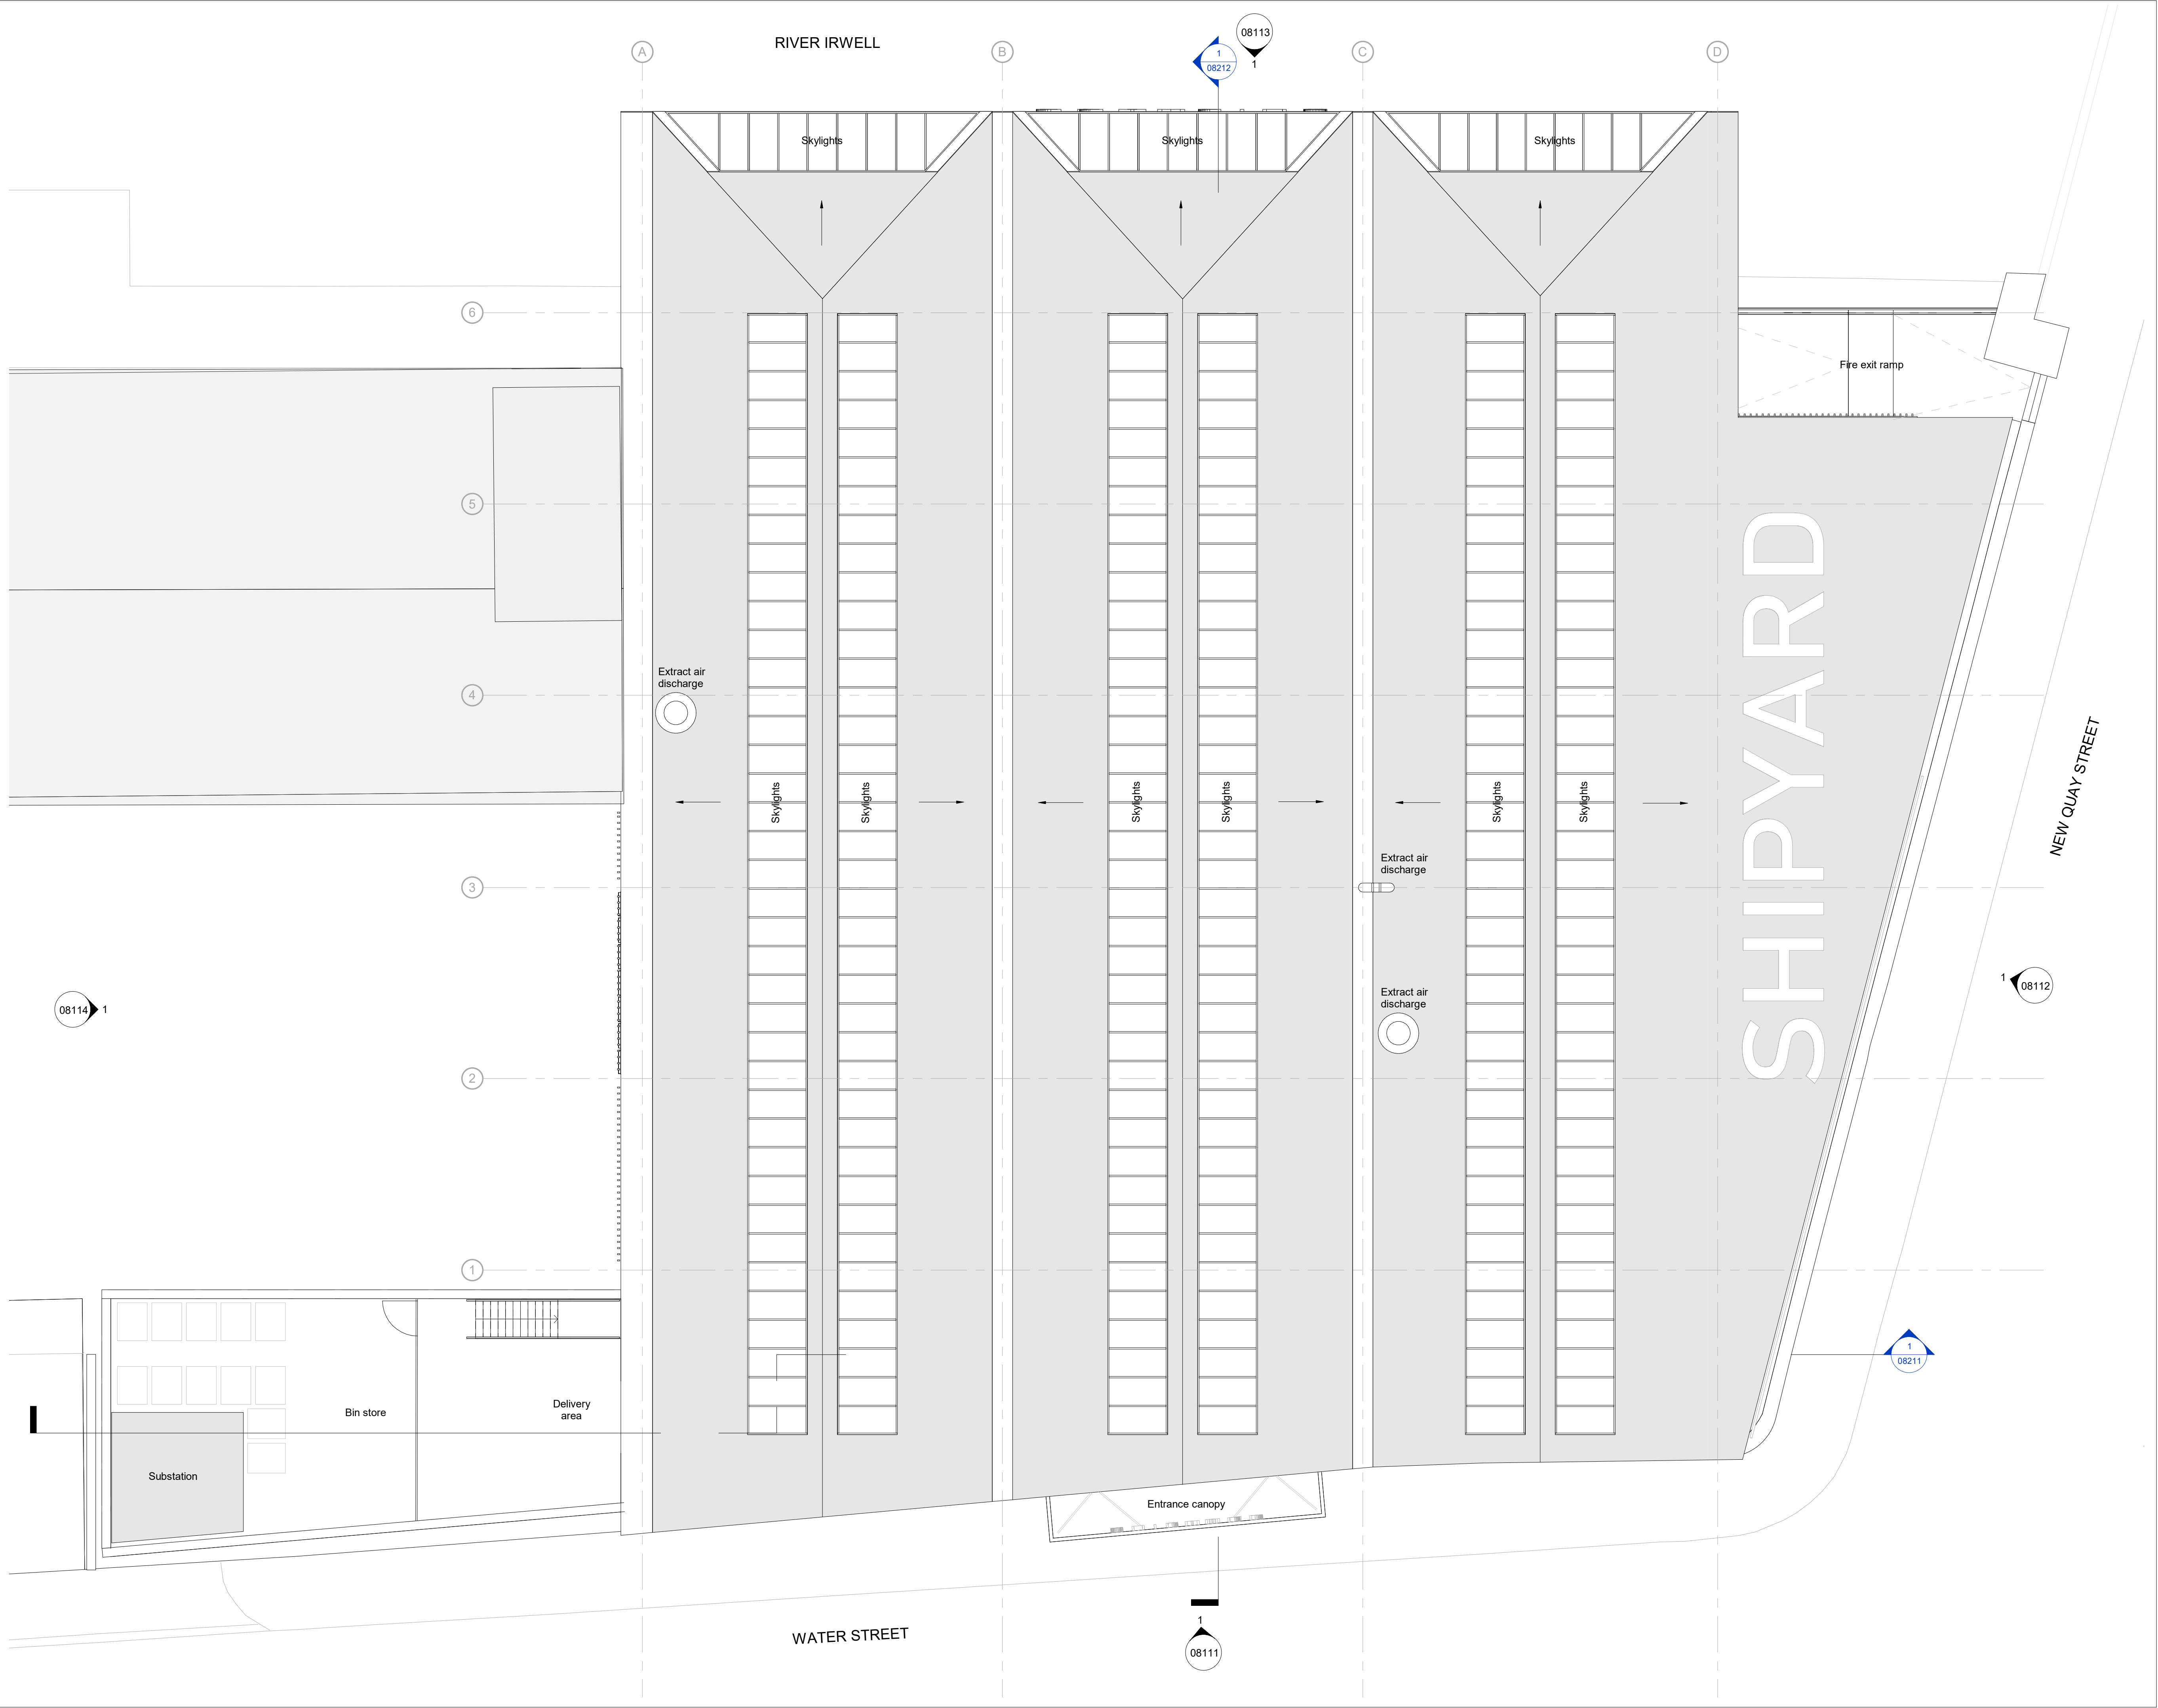

Notes

Do not scale from this drawing.

All dimensions are to be checked prior to construction and any discrepancies are to be identified to the Architect.

Copyright reserved.

A18/01/23Issued for planningGL

Revisions

Status

PLANNING

Client

ALLIED LONDON

Project

SHIPYARD
WATER STREET
MANCHESTER

Title

Roof Level
Proposed GA plan

Scale

Size

Date

Drawn

Checked

1 : 100

A1

10/01/23

GL

NS

3DReid
www.3DReid.com
Architecture Interiors Masterplanning

3D
REID

Drawing No.

Rev.

200097-3DR-R1-DR-A-08024

A