


Raised Floor Area

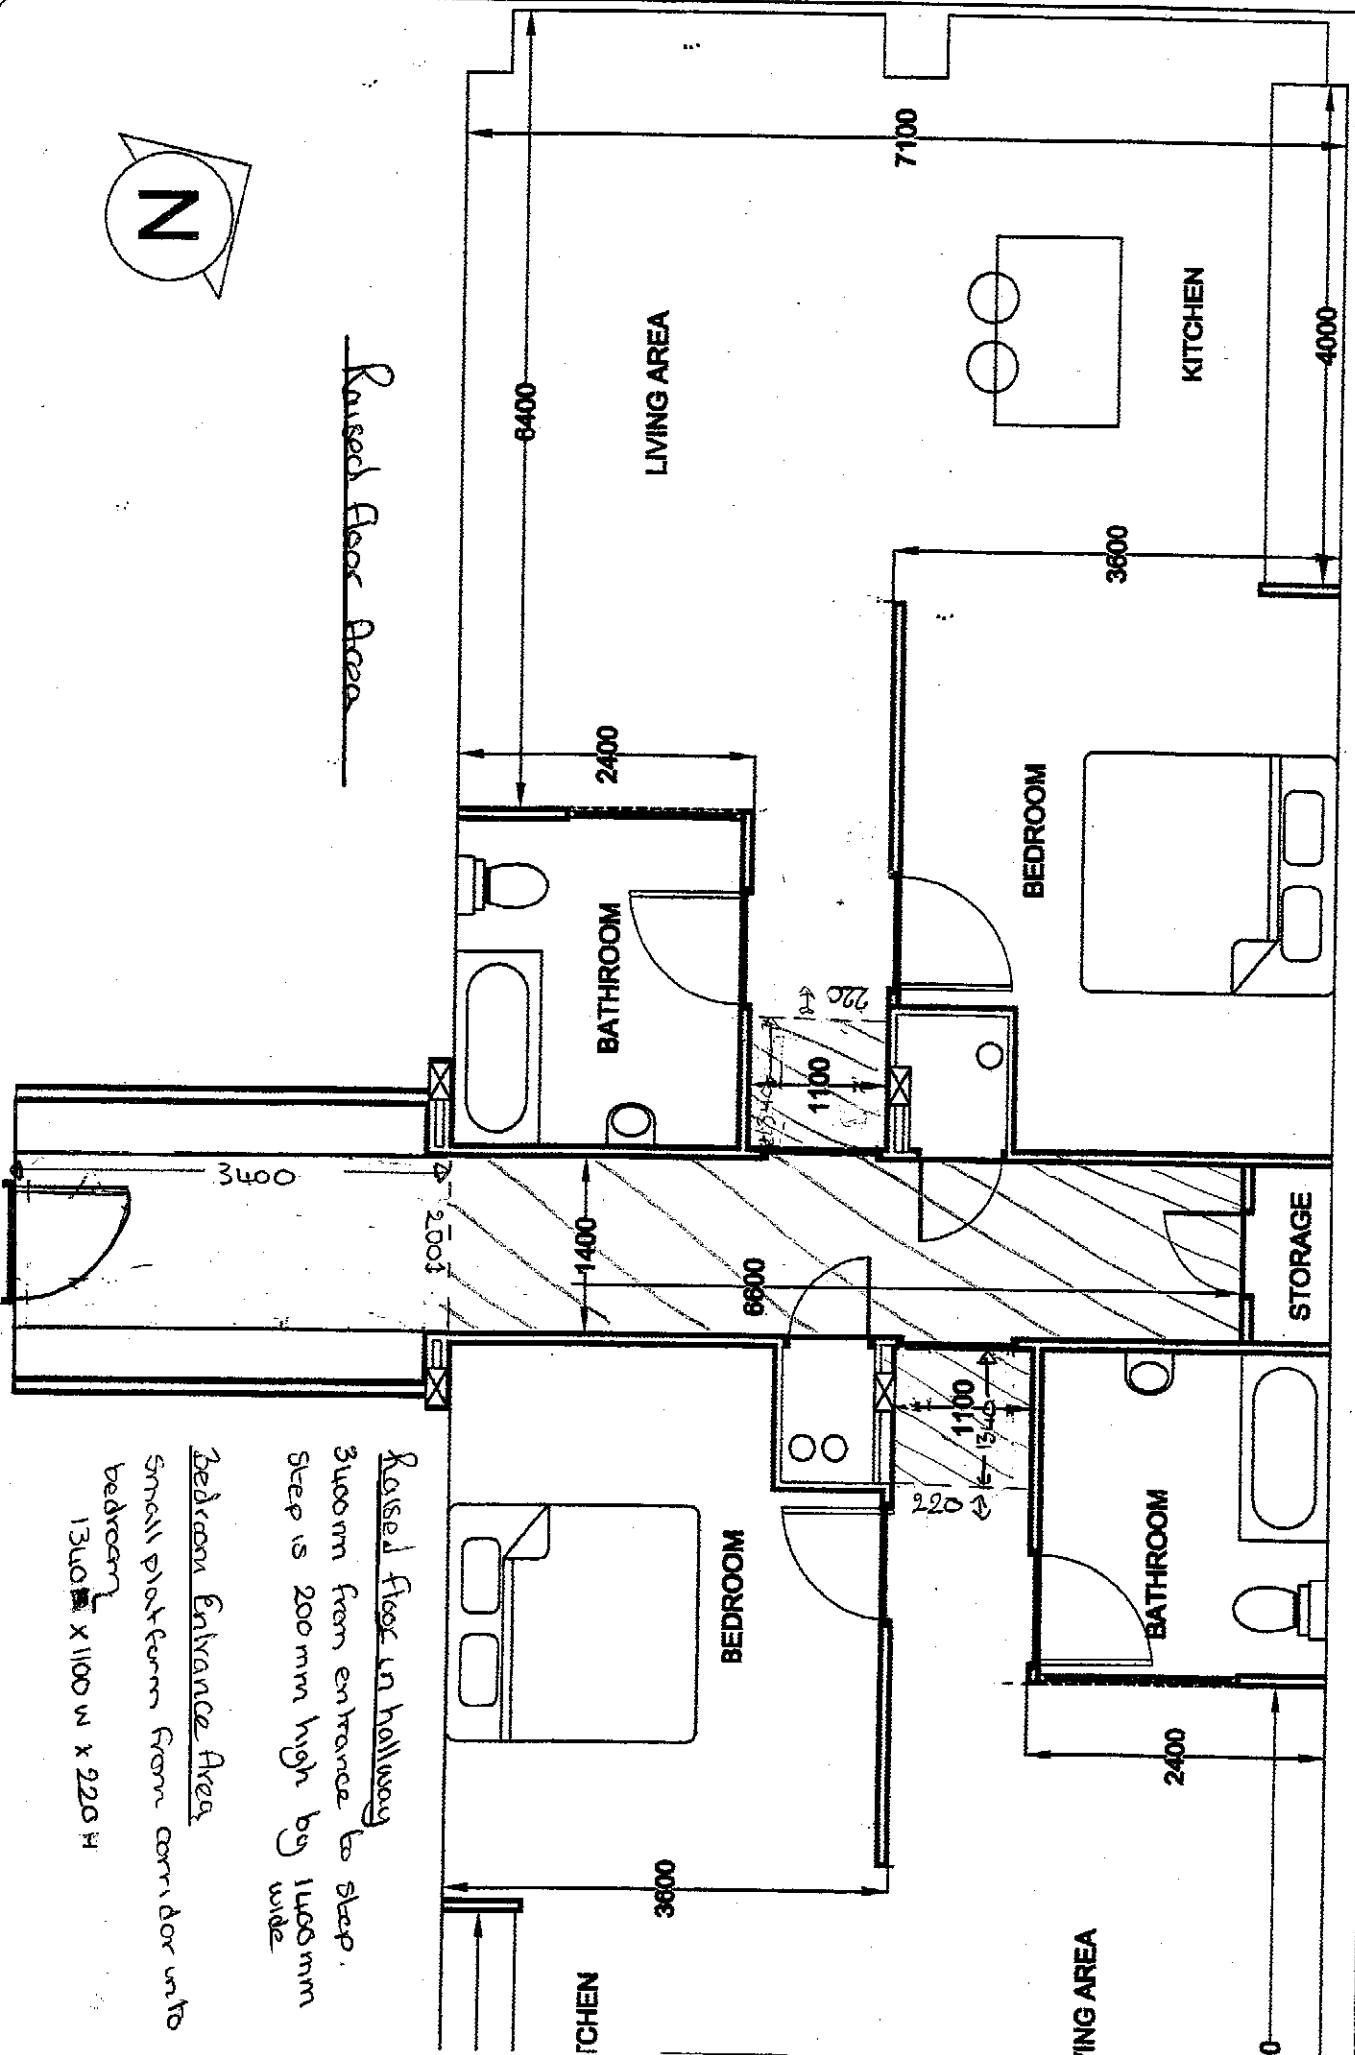

Raised floor in hallway
3400mm from entrance to step.
Step is 200mm high by 1400mm wide

Bedroom Entrance Area
Small platform from corridor into bedroom
13400mm x 1100mm x 220mm