


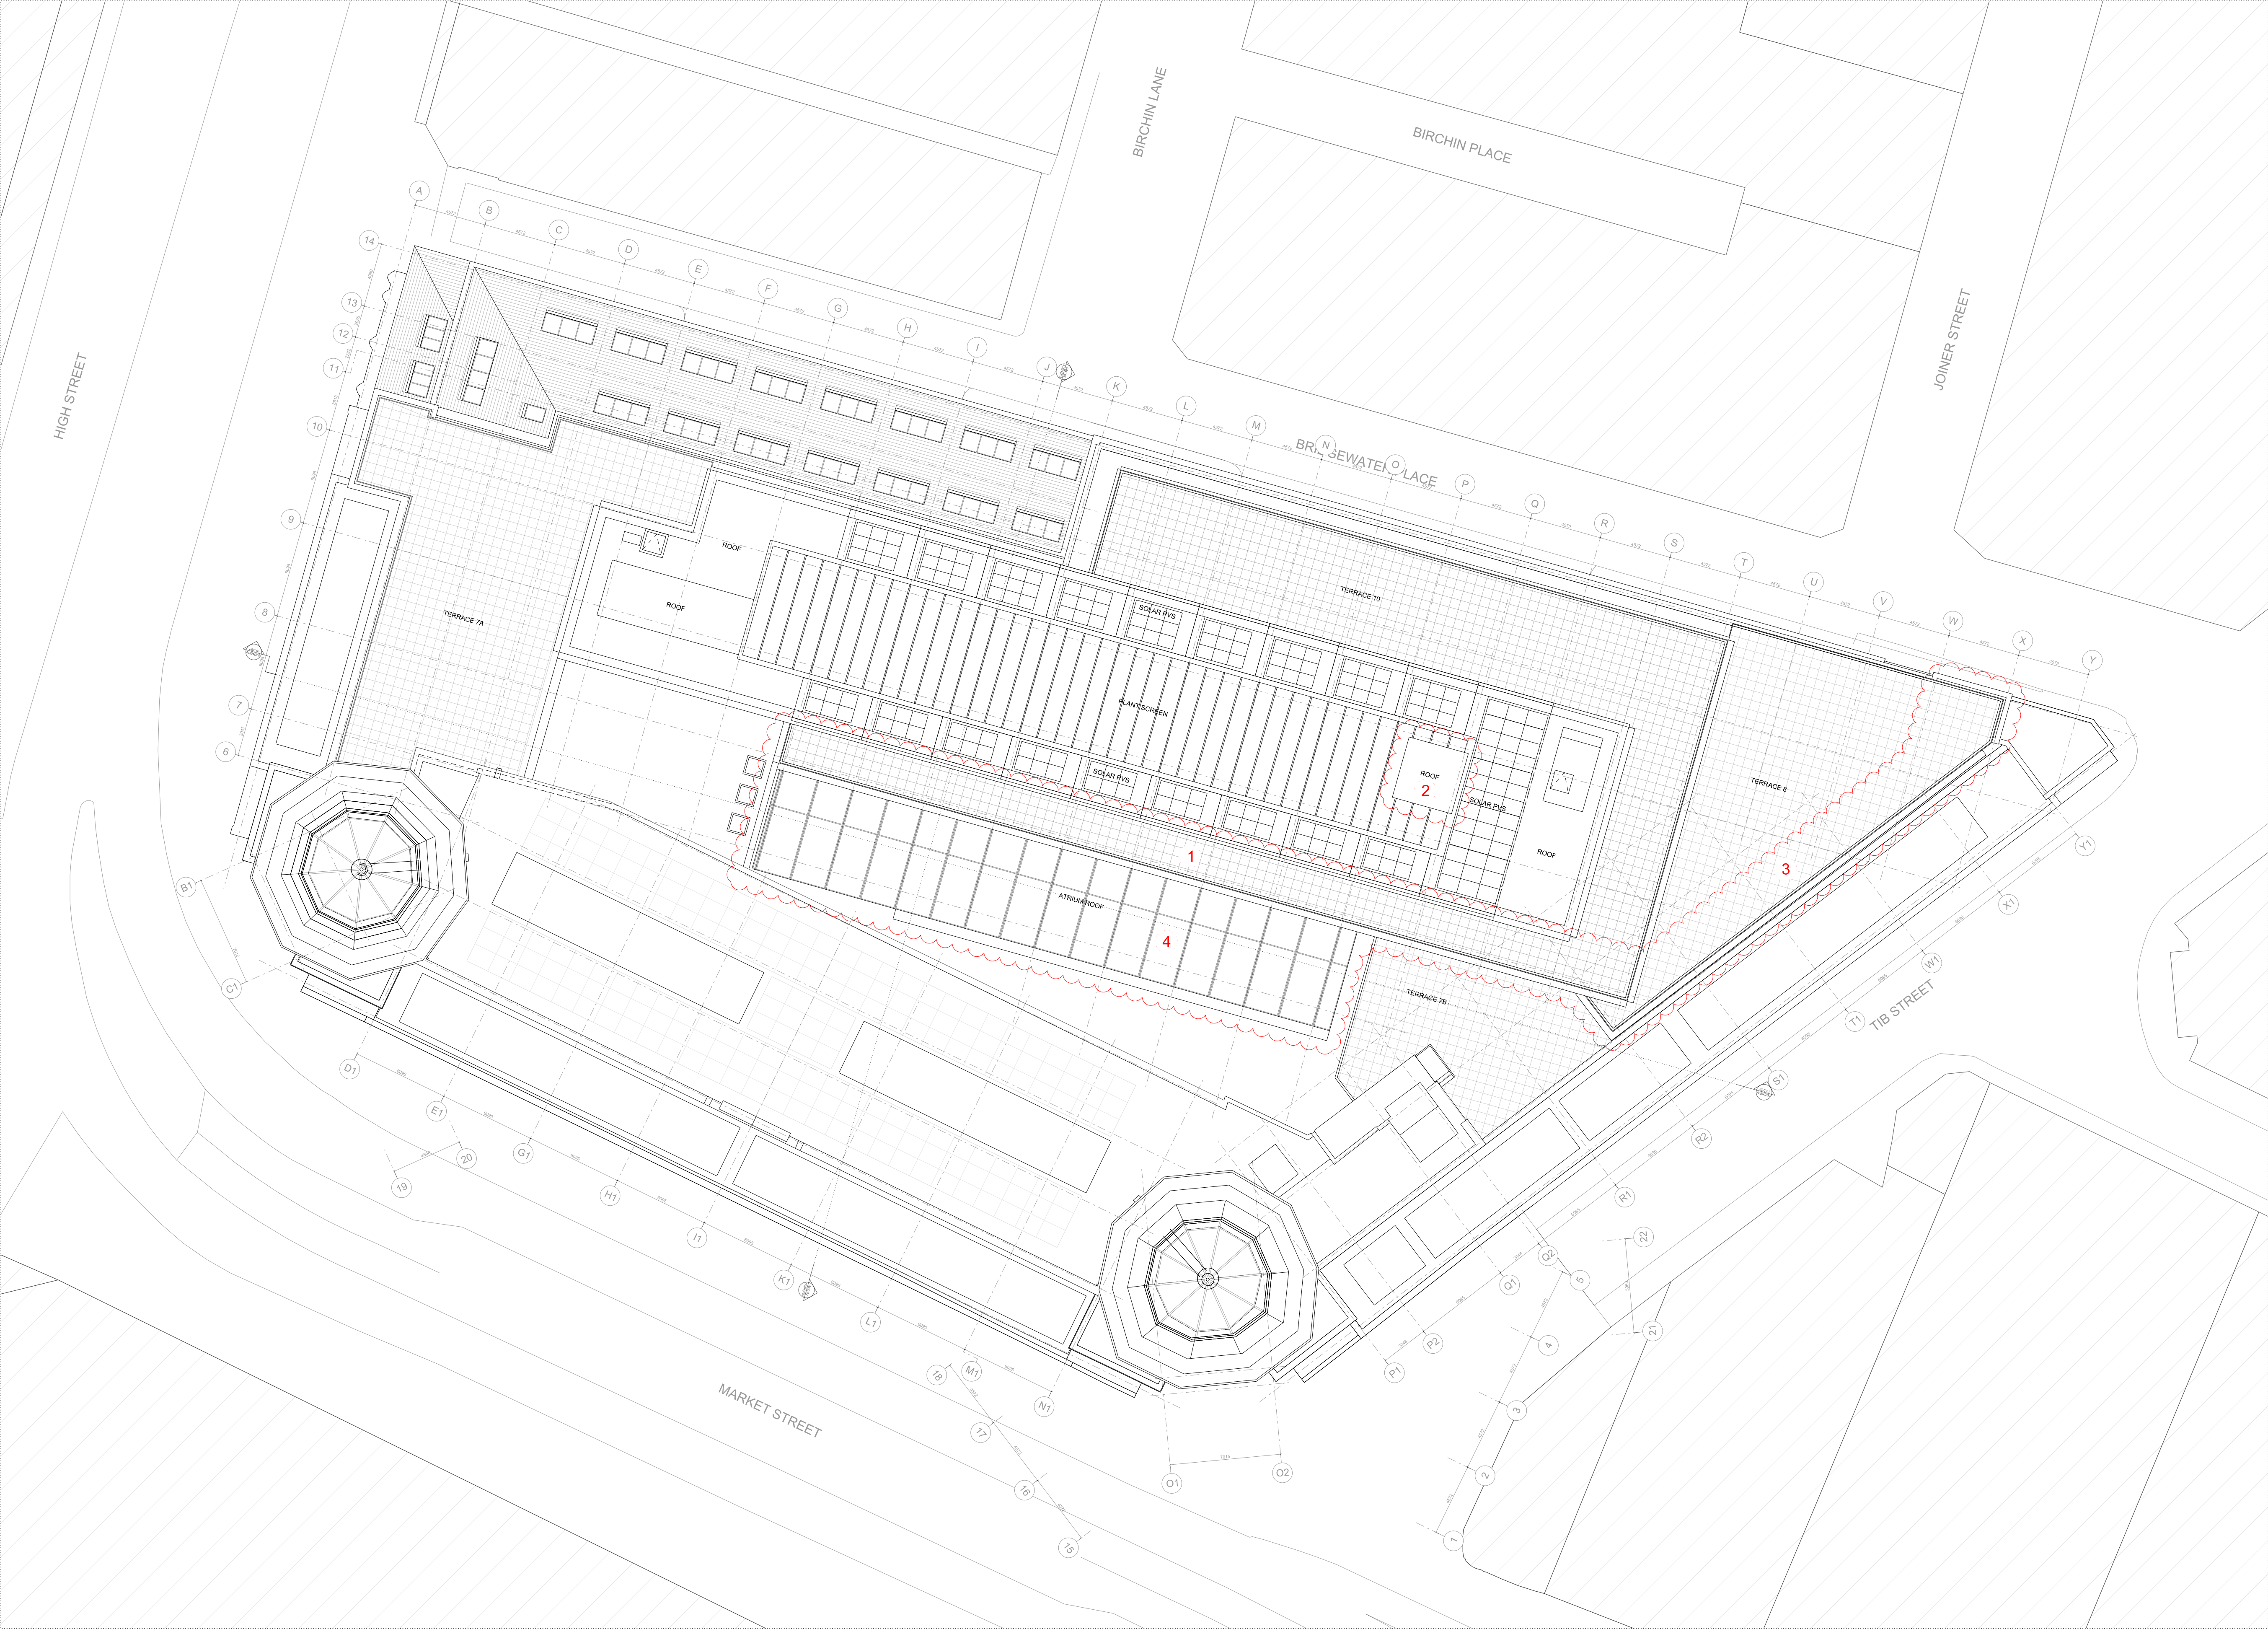

NOTES / REVISION

PRINCIPLE DESIGN DEVELOPMENT

1. Creation of a south facing terrace to respond to change in plan form below and mitigate increase in building height.

2. Roof form amended to stair core 2 to facilitate updated arrangement and additional goods lift to floors below.

3. Extended terrace to respond to change in plan form to floor below.

4. Atrium roof simplified to improve buildability.

0	2	4	6	8	10	
PROJECT RYLANDS BUILDING, MANCHESTER						
CLIENT CD9 PROPERTIES (MANCHESTER) LTD						
TITLE COMPARISON PLAN ROOF - NON MATERIAL AMMENDMENT						
SCALE 1:200@A1 1:400@A3					DATE APR 2023	
JOB No 1526		DWG No AL[05]2224			REV *	
ISSUE FOR PLANNING DOCUMENT						

JEFFREY BELL ARCHITECTS

Jeffrey Bell Architects
3 Cobourg Street
off Fairfield Street
Manchester
M1 3GY

t +44 (0)161 228 0651
e studio@jeffreymbellarchitects.co.uk