




3FL - Elevation 6
1 : 20

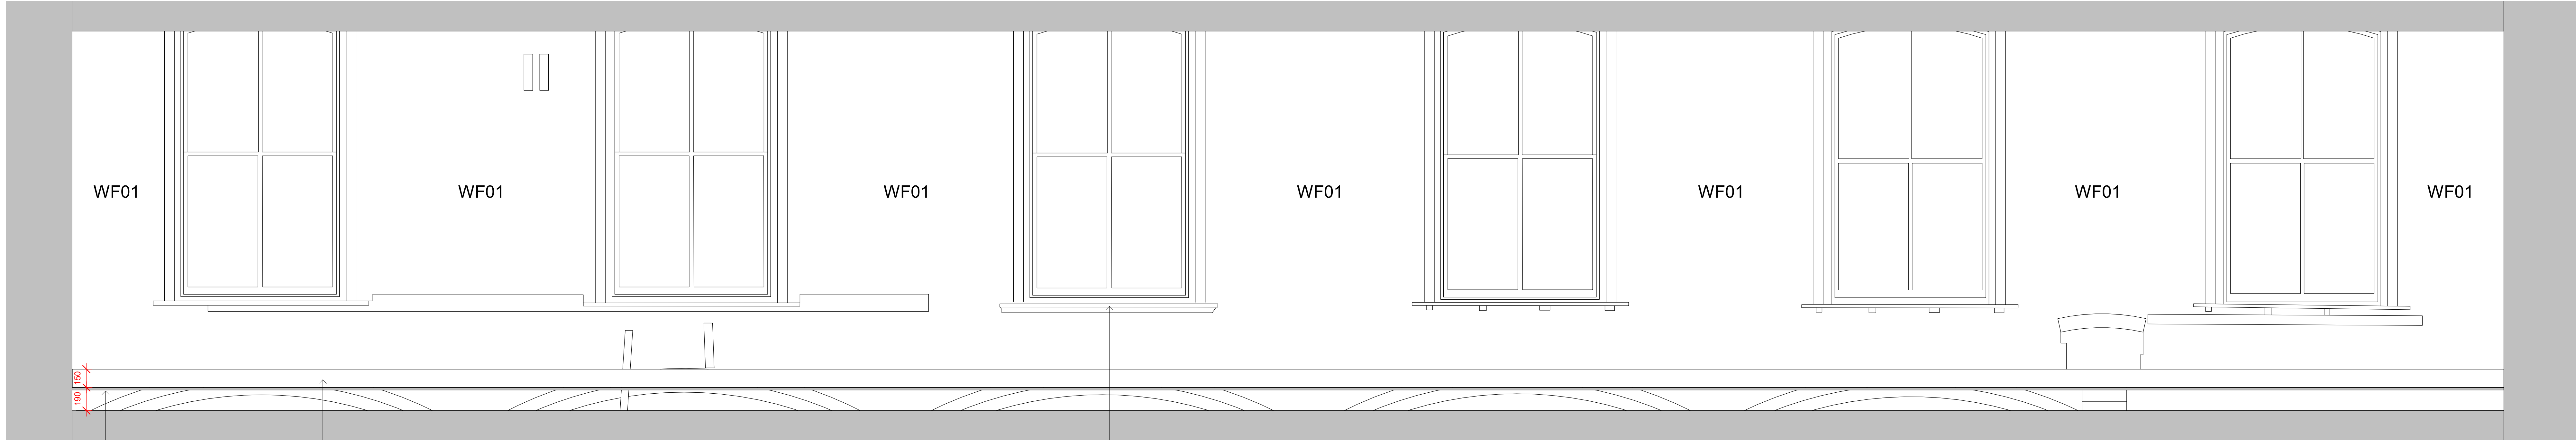

3FL - Elevation 7
1 : 20

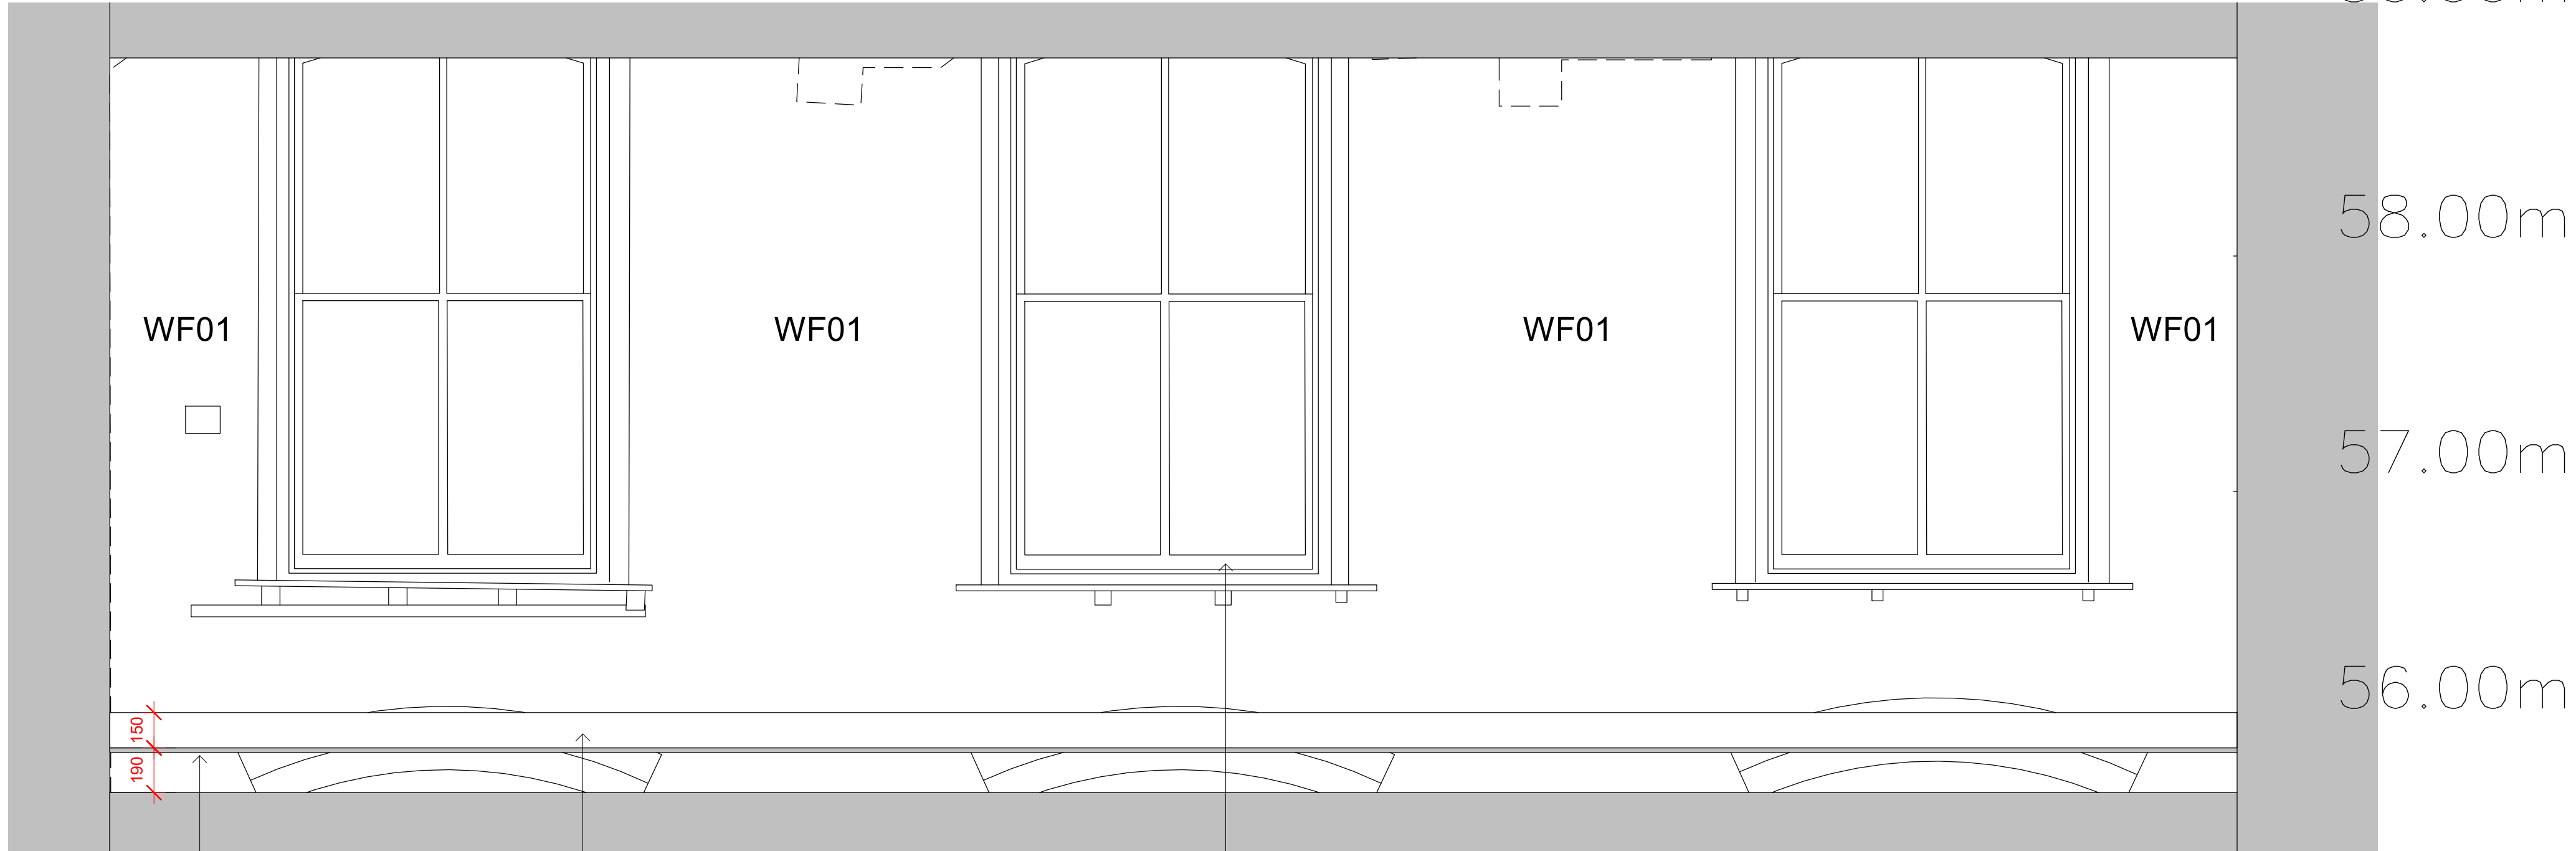

3FL - Elevation 8
1 : 20

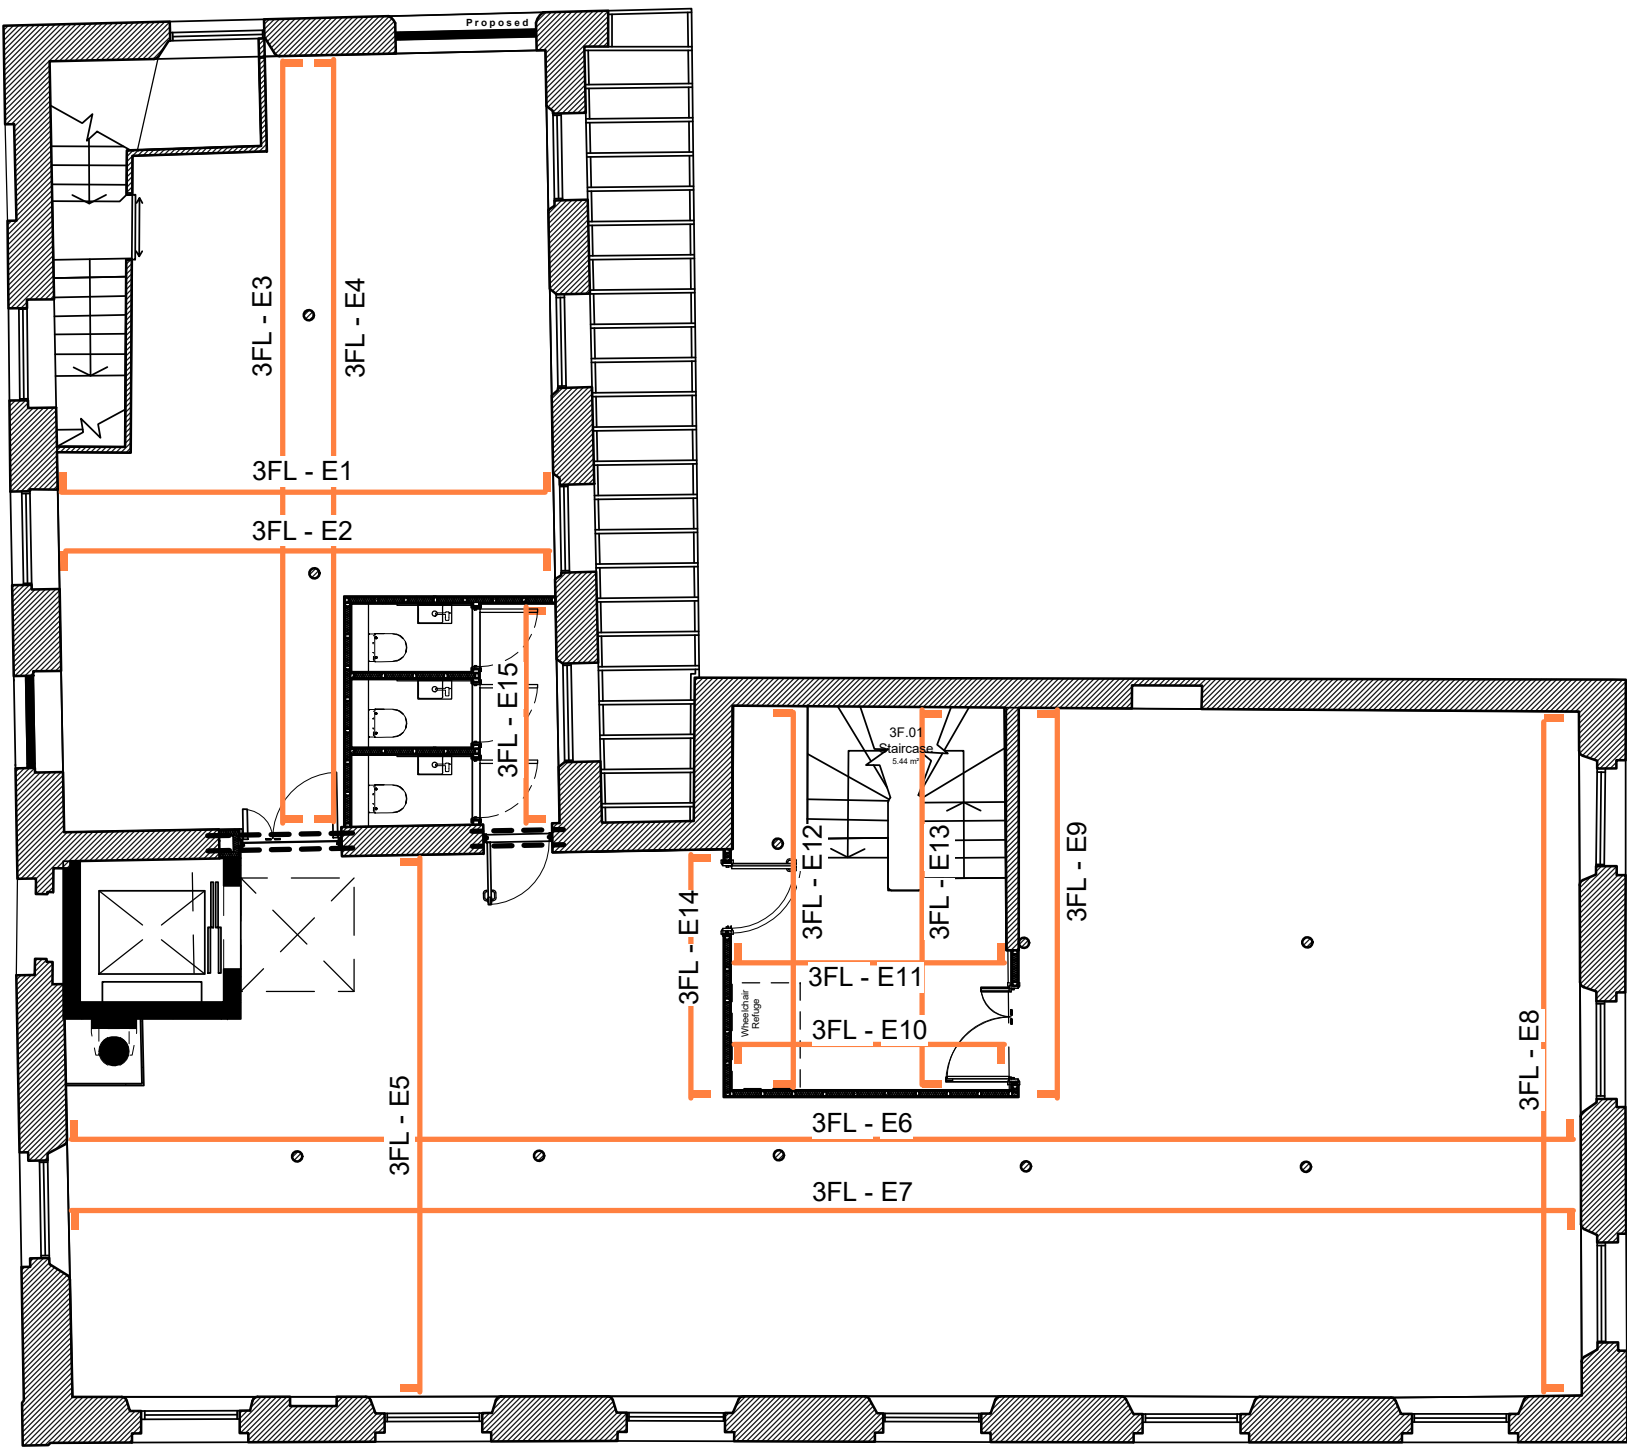

3FL Proposed Internal Elevation Layout_01
1 : 100