


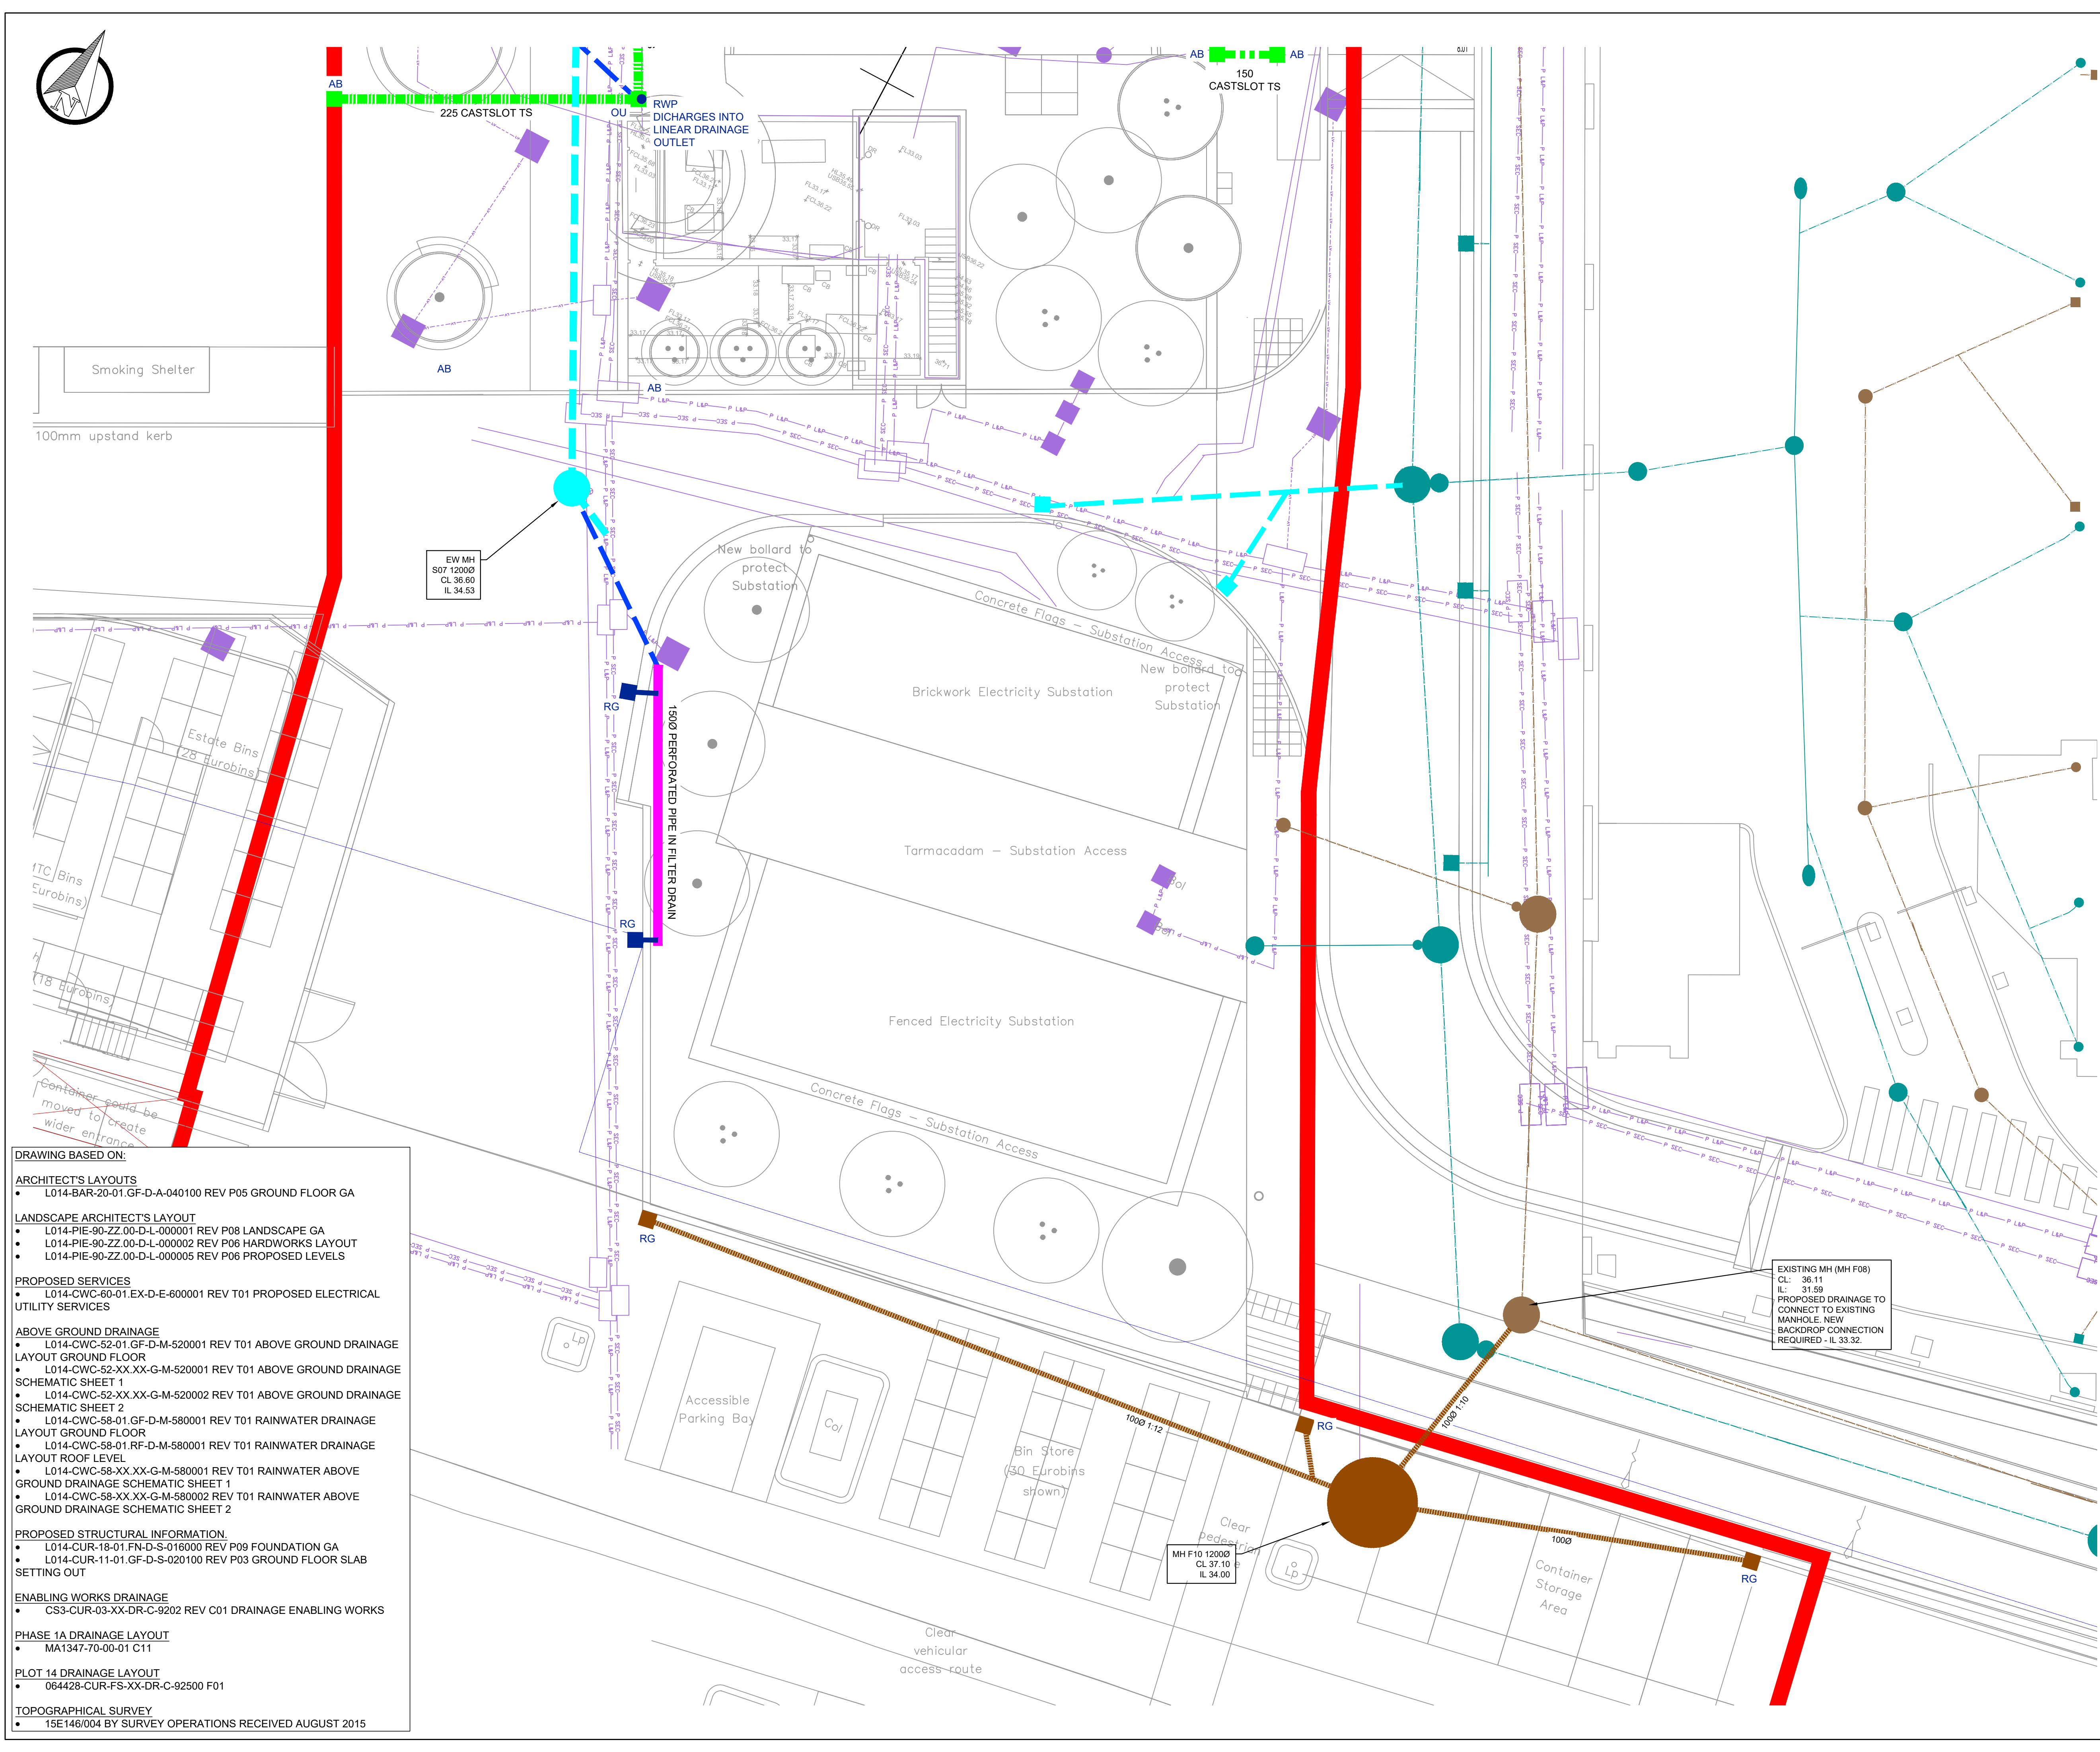

1. THIS DRAWING IS TO BE READ IN CONJUNCTION WITH ALL RELEVANT ARCHITECTS AND ENGINEERS DRAWINGS AND SPECIFICATIONS.
2. DO NOT SCALE THIS DRAWING. ANY AMBIGUITIES, OMISSIONS AND ERRORS ON DRAWINGS SHALL BE BROUGHT TO THE ENGINEERS ATTENTION IMMEDIATELY. ALL DIMENSIONS MUST BE CHECKED / VERIFIED ON SITE.
3. ALL DIMENSIONS ARE IN METRES UNLESS NOTED OTHERWISE.
4. FOR GENERAL NOTES REFER TO DRAWING SA-CUR-XX-00-DR-C-92502.
5. FURTHER CO-ORDINATION REQUIRED BETWEEN EXTERNAL SERVICES AND THE PROPOSED DRAINAGE.

PLANNING BOUNDARY TAKEN FROM LANDSCAF ARCHITECTS PLAN L014-PIE-90-ZZ.00-D-L-00000

EXISTING DRAINAGE

AS CONSTRUCTED SW DRAINAGE

AS CONSTRUCTED FOUL DRAINAGE

PRE-DEVELOPMENT DRAINAGE (ASSUMED ABANDONED - TBC)

DRAINAGE TO BE ABANDONED/ REMOVED

	ENABLING WORKS SW DRAINAGE
	ENABLING WORKS PROPOSED CELLULAR ATTENUATION STORAGE

	PROPOSED SW DRAINAGE
	PROPOSED FOUL DRAINAGE
	PROPOSED LINEAR DRAINAGE CHANNEL
	GATIC CASTSLOT TREADSAFE
RG	ROAD GULLY
YG	YARD GULLY
TO	100Ø TREE PIT DRAIN/ OUTLET
SVP	FOUL CONNECTION SVP - SOIL VENT PIPE AAV - AIR ADMITTANCE VALVE
FG	FOUL GULLY
RWP	RAINWATER PIPE
	PROPOSED FILTER DRAIN
	PROPOSED FOUNDATION
	CHANGE IN SLAB LEVEL



Merchant Exchange, 17-19 Whitworth Street West, Manchester, M1 5WG
 0161 236 2394
manchester@curtins.com
www.curtins.com

Status:	
---------	--

STAGE 4

Project: _____

N0 3 CIRCLE SQUARE

Drg Title:

PROPOSED DRAINAGE

1:100 LAYOUT

SHEET 3

Drawn By	Designed By	Checked By
----------	-------------	------------

ATL	ATL	MW
-----	-----	----

Project No.	Date	Scales @ A1
080355	23.05.22	1:100

Project No - Originator - Function - Spatial - Form - Discipline - Number	Revision
---	----------

L014	CLIP	52	01-77	D	C	520003	D03
------	------	----	-------	---	---	--------	-----

L014 - CUR - 52 - 01.22- D - C - 520003	P02
---	-----