


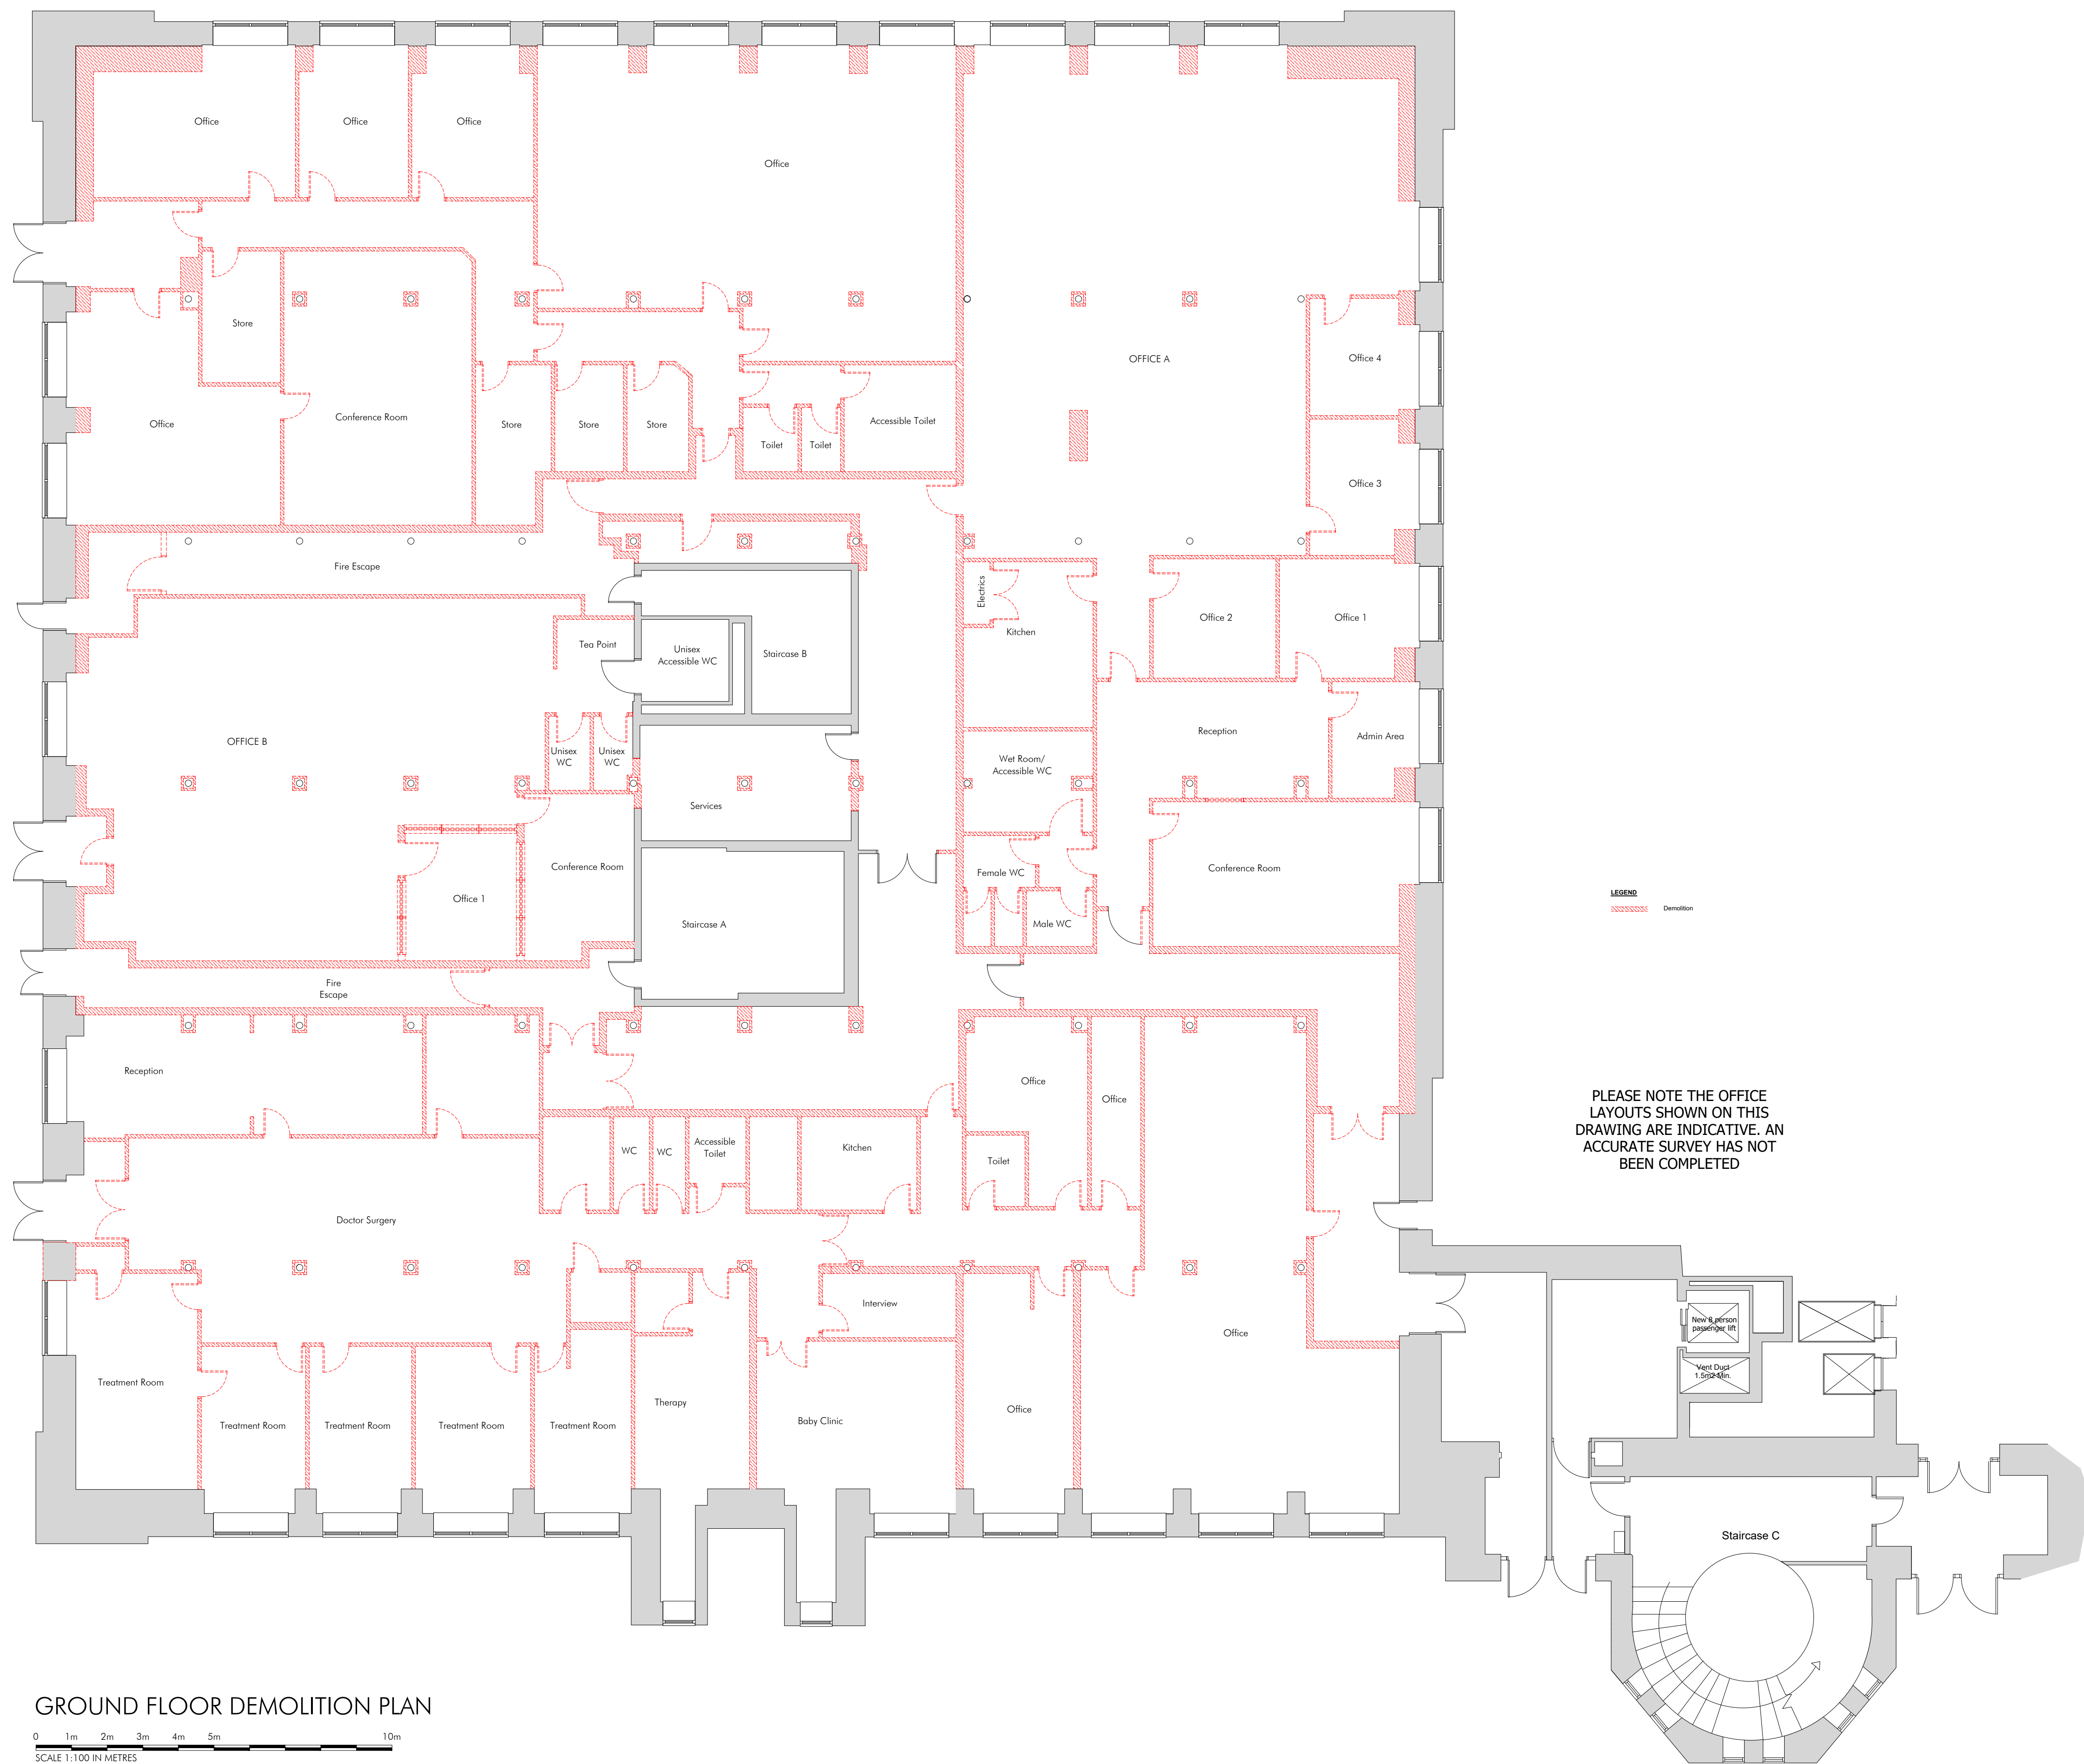

GROUND FLOOR DEMOLITION PLAN

0 1m 2m 3m 4m 5m 10m

SCALE 1:100 IN METRES

PHD	REV A: UPDATED INLINE WITH NEW CEILING TREATMENT ARRANGEMENT, EXISTING EXTERNAL WALL LINING INDICATED AS REMOVED.	12/5/23
PHD	DRAWN	DEC 22
DRAWN	REVISION	VER

ARCHITECTS & DESIGNERS

7 Buxton Road West, Disley,
Stockport, Cheshire, SK12 2AE.
Website: www.allisonpike.com

Telephone: 01663 763000
Facsimile: 01663 766772
Email: studio@allisonpike.com

© Allison Pike Partnership Limited.

PROJECT	MEDLOCK VICTORIA MILL MILES PLATTING	
TITLE	PLANNING AND LISTED BUILDING APPLICATION GROUND FLOOR DEMOLITION PLAN	
SCALE	1:100@A1	
JOB No	AP309	REV
MED02		A