



By Department Legend

- Class
- Learning Resource
- Non Net
- Office

LCNP-10A-V0-ZZ-DR-A-0700-L1

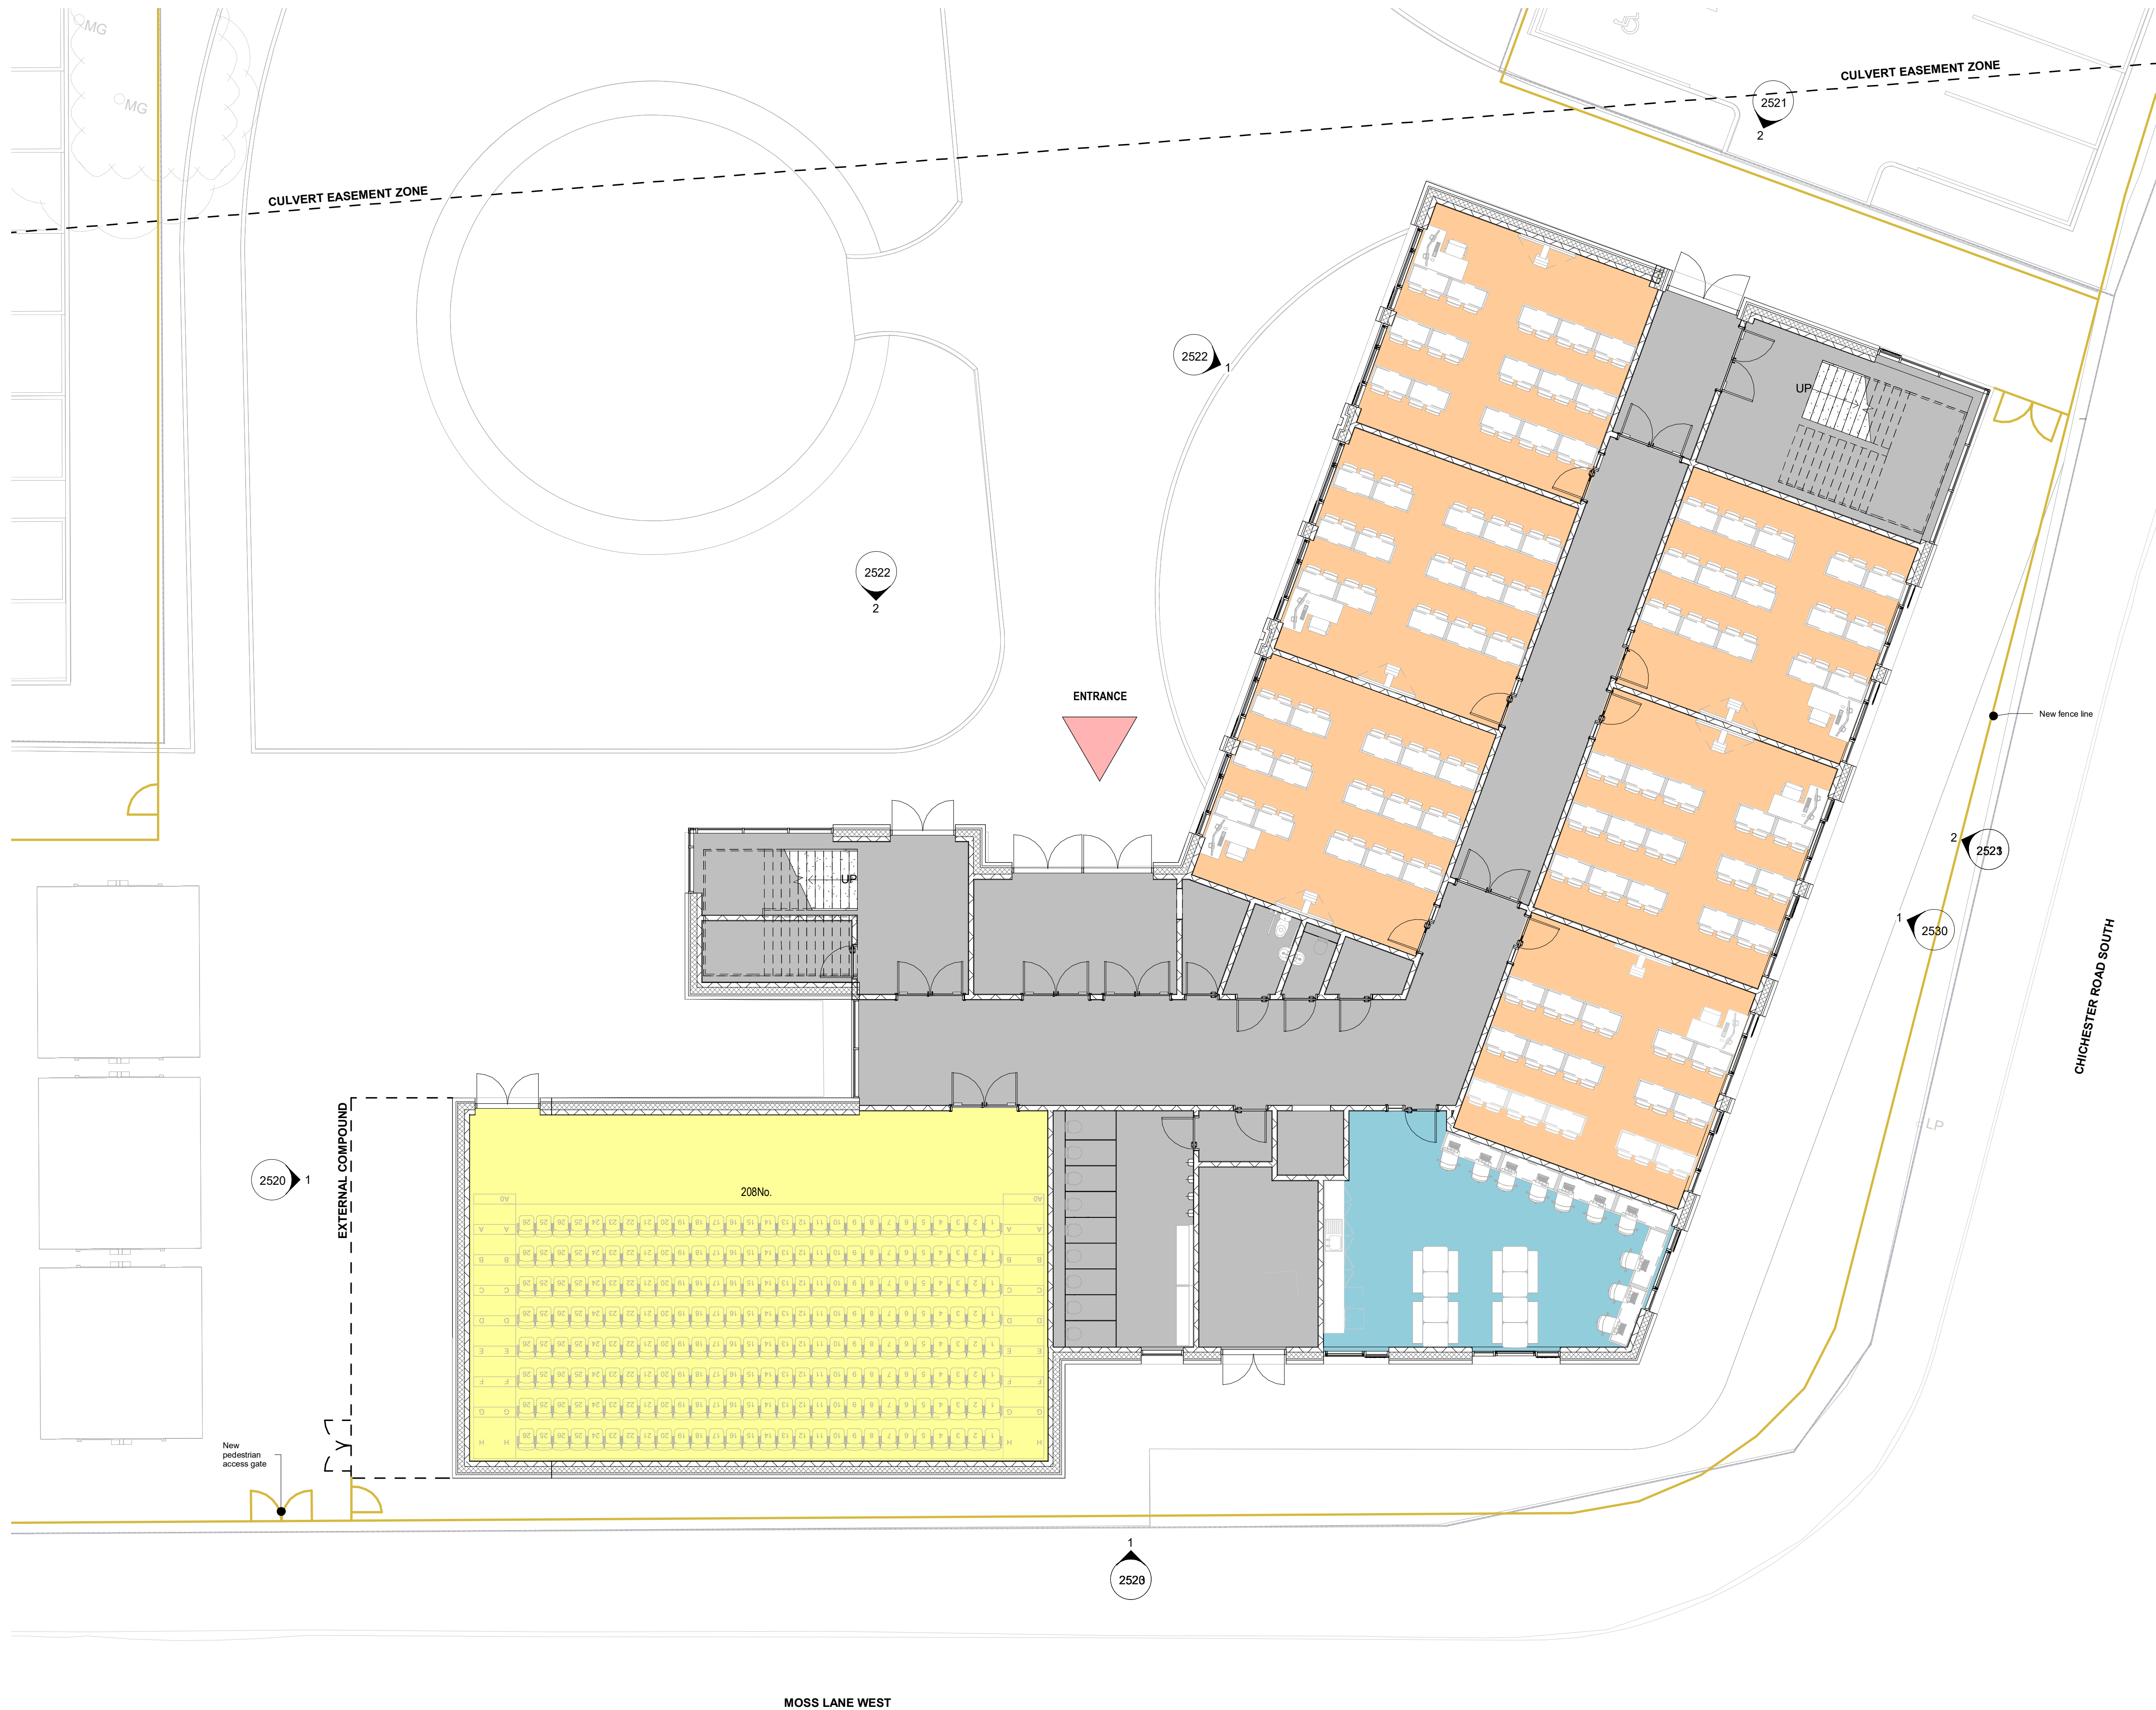

1 Ground Floor Proposed Plan
1 : 100 Ref Sheet: 2520

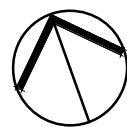

Scale 1:100

