

SPORTS
DIRECT


USC

#war
creative
signage

C704_SPORTS_DIRECT_MANCHESTER_ARNDAL

PHASE 3

Folded aluminium panels powder coated RAL 7016 matt.

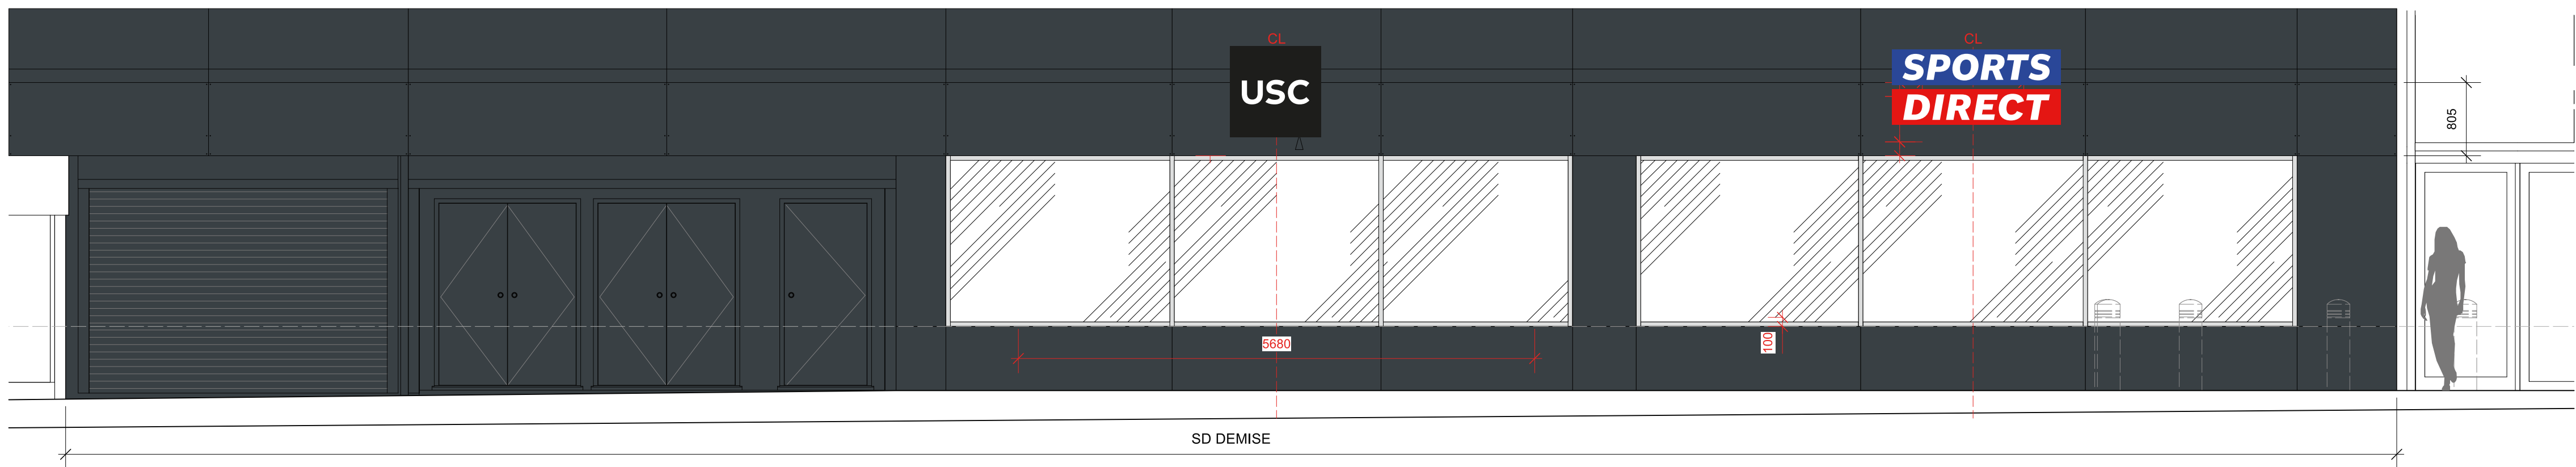


HIGH STREET ELEVATION


CEILING ABOVE DOORWAY



PLAN

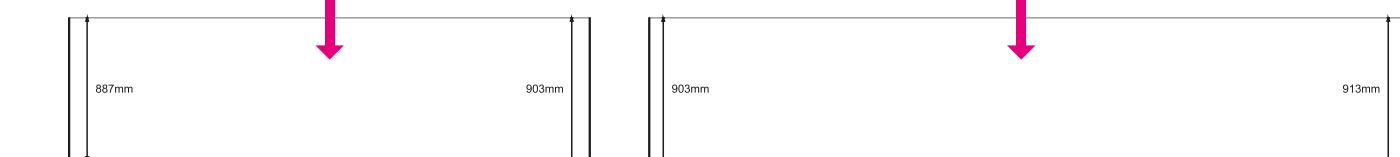


FACE

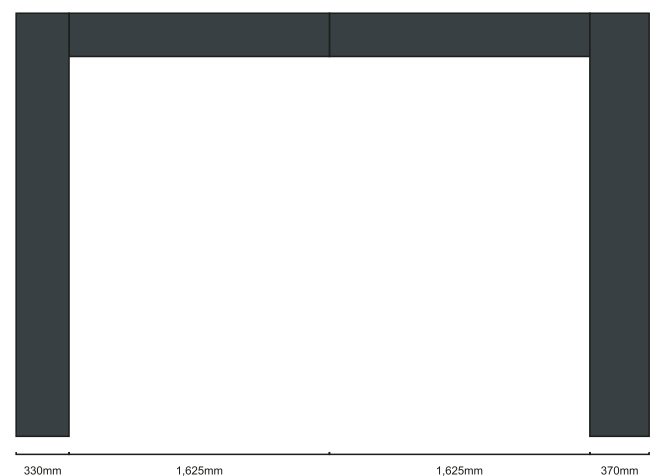

D

H

B

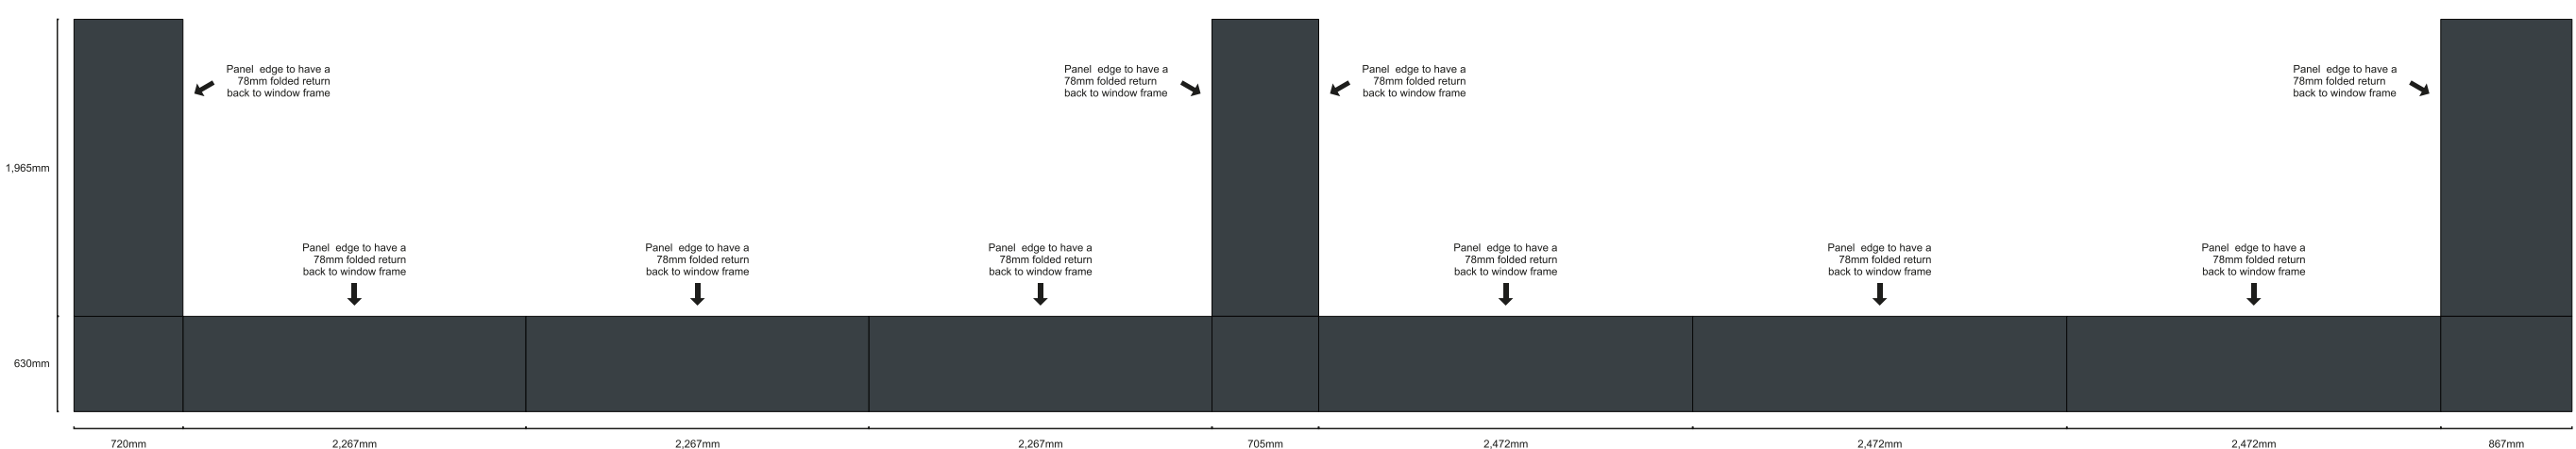


C

E

G

I

FIXING DETAIL - 1:10

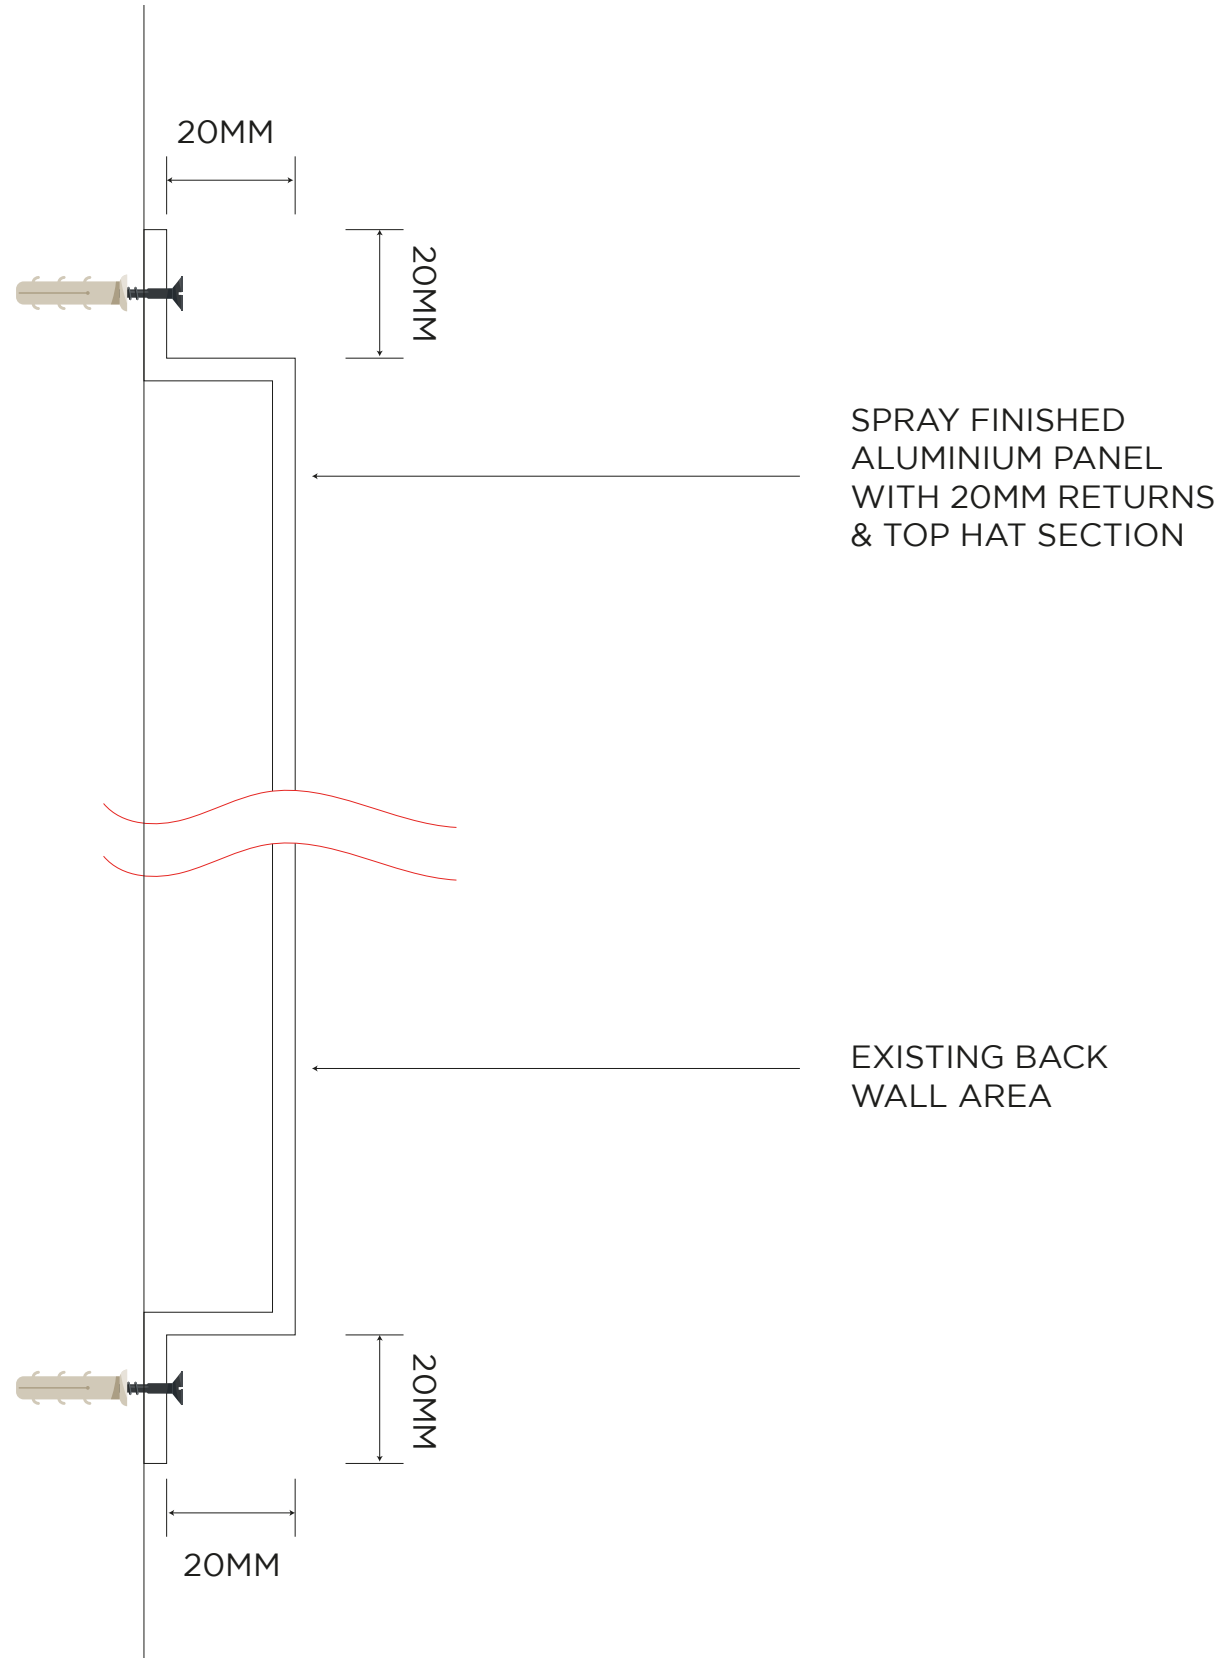



THANK YOU

RICKY BLOW

ricky@weareretail.uk

M // +44 (0) 7376 272 897

CALUM BLOW

calum@weareretail.uk

M // +44 (0) 7388 928 041



39A Albert Street // Syston // Leicester LE7 2JA

T 0116 260 1577 // **E** hello@weareretail.uk // **W** weareretail.uk

