
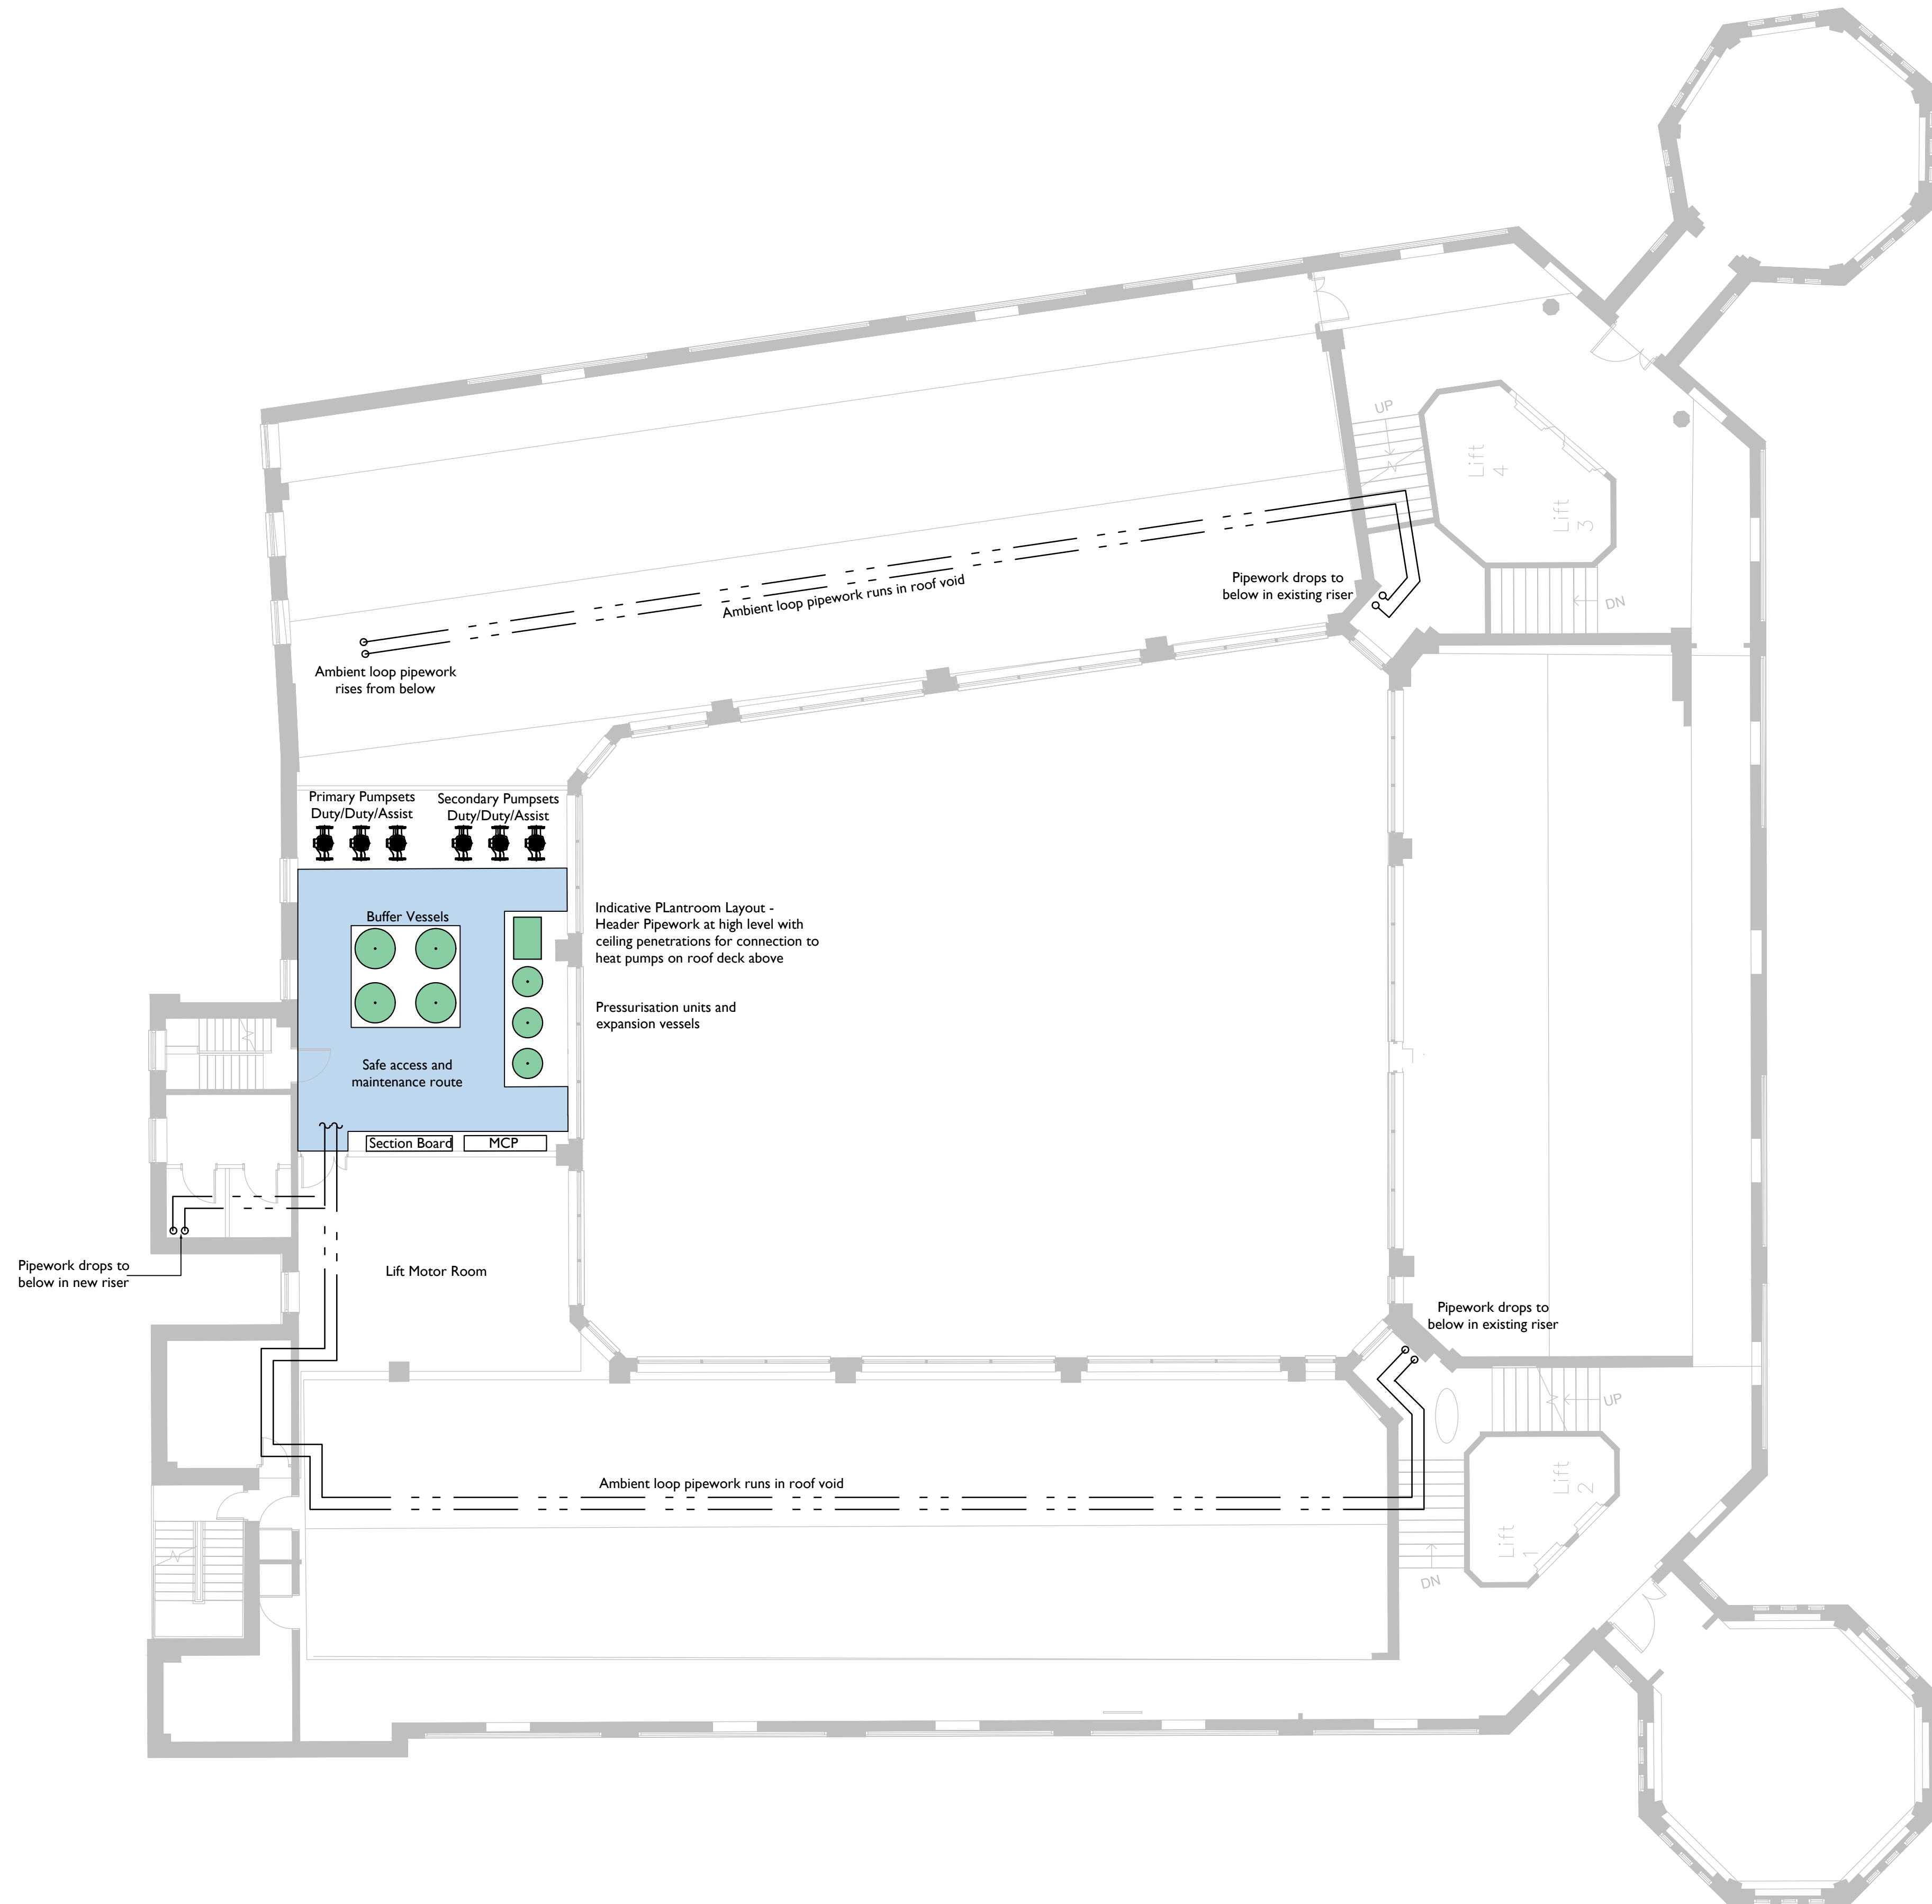


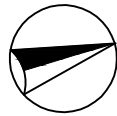

Notes:

1. This drawing is subject to copyright and is not to be reproduced in part or whole without approval.
2. Do not scale this drawing - check all dimensions on site.
3. This drawing shall be read in conjunction with the project specification(s) and all other contract documentation.
4. All dimensions are in millimetres unless otherwise stated.

P1	02.02.23	PRELIMINARY ISSUE	J.B
Rev:	Date:	Status/Amendments:	By:

King Associates
2nd Floor Queens Chambers
5 John Dalton St
Manchester
M2 6ET

Email: info@kingassociates.uk
www.kingassociates.uk



Client:

KINRISE

Project:

SUNLIGHT HOUSE
MANCHESTER

Drawing Title:

MECHANICAL SERVICES
PROPOSED LEVEL 14 PLANT

Engineer: M.H	Checked By: R.H	Cad By: M.H
Scale: 1:100 @ A1	Paper Size: A1	Date Created: 20.01.2023
Drawing Number: 4084-KIN-XX-14-DR-M-5000	Drawing Revision: P1	