


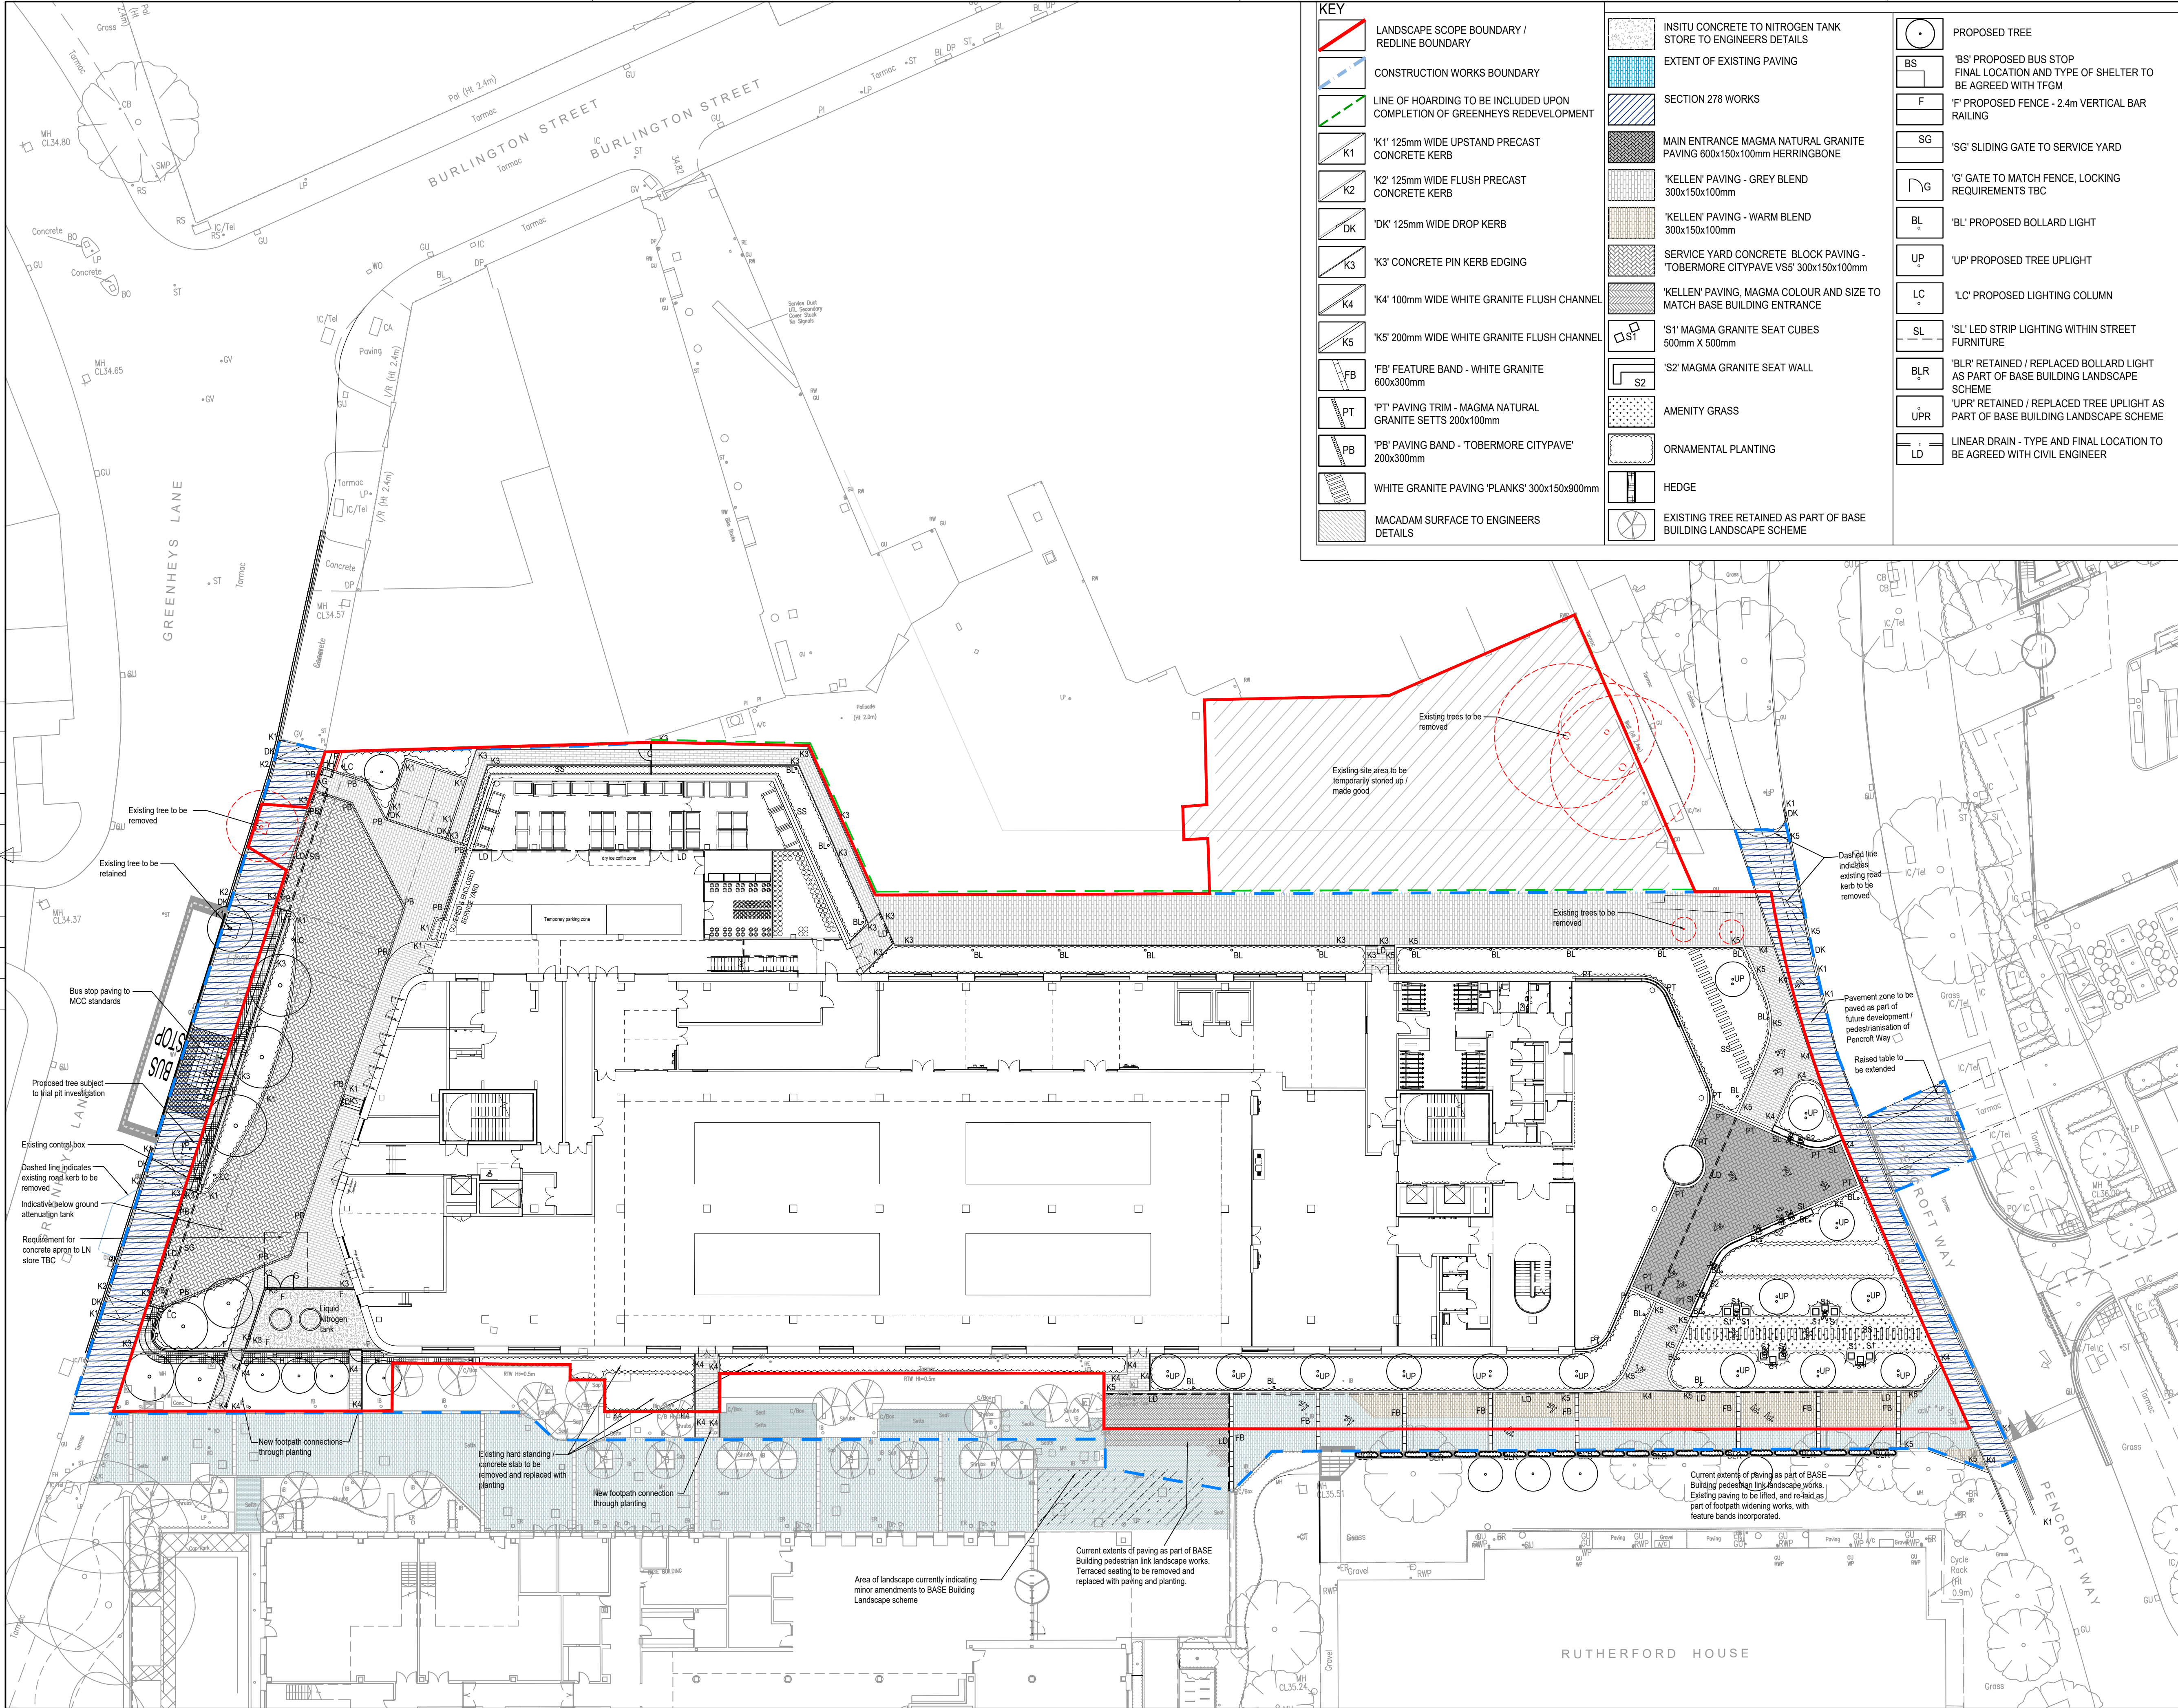

BUILDING DESIGN PARTNERSHIP SHALL HAVE NO RESPONSIBILITY FOR ANY USE MADE OF THIS DOCUMENT OTHER THAN FOR THAT WHICH IT WAS PREPARED AND ISSUED.

ALL DIMENSIONS SHOULD BE CHECKED ON SITE.

DO NOT SCALE FROM THIS DRAWING.

ANY DRAWING ERRORS OR DIVERGENCES SHOULD BE BROUGHT TO THE ATTENTION OF BUILDING DESIGN PARTNERSHIP AT THE ADDRESS SHOWN BELOW.

NOTES

- Area of landscape indicating minor amendments to BASE Building Landscape scheme. Amendments will include: Temporary removal / permanent removal and replacement of benches, trees and soft landscape will be required during construction of Greenheys
- Pedestrian link paving to be lifted and re-laid to suit widened route as part of Greenheys works. Feature granite banding to be incorporated
- Drainage to be determined in coordination with DW Civil Engineers

P06	AMENDMENTS TO REDLINE BOUNDARY AND ADDITIONAL FOOTPATH	AV	JF	17.04.23
P05	AMENDMENTS TO PAVING HATCHES FOLLOWING LIQUID NITROGEN STORE UPDATES	AV	JF	03.04.23
P04	AMENDMENTS TO PAVING HATCHES AND ADDITIONAL HATCH FOR SECTION 278 WORKS	AV	JF	06.02.23
P03	AMENDMENTS TO SERVICE YARD: ADDITIONAL PLANTING FOLLOWING PRE-APP DISCUSSIONS. ESCAPE PATHS TO BASE BUILDING ADDED, AND TARMAC REPLACED BY CONCRETE BLOCK PAVING. AMENDMENTS TO ENTRANCE PIAZZA FOLLOWING INTERNAL DESIGN REVIEW. BOLLARD LIGHTING AMENDED, FOLLOWING REVIEW WITH ENGINEERS. INDICATIVE DRAINAGE ADDED. REDLINE BOUNDARY AMENDED, BLUELINE CONSTRUCTION BOUNDARY ADDED, TEMPORARY HOARDING LINE ADDED, MINOR AMENDMENTS TO PAVEMENT TARMAC.	AV	JF	27.01.23
P02	UPDATED TO INCLUDE EXTERNAL LIGHTING	AV	JF	09.12.22
P01	FIRST ISSUE	AV	JF	26.11.22

REVISION	DESCRIPTION	DESIGN	DRAWN	CHECKED	DATE
REV 001	FIRST ISSUE				

BDP.

11 Ducie Street
P.O. Box 85, Piccadilly Basin
Manchester M60 3JA
United Kingdom
T +44 (0)161 828 2200
F +44 (0)161 828 2235
www.bdp.com

PROJECT TITLE	
Greenheys Development	
PROJECT NUMBER	
P3001624	
DRAWING TITLE	
LANDSCAPE GENERAL ARRANGEMENTS	
SCALE	
@ A1 1:250	
DATE	
APRIL '23	
DRAWING NO.	
GRE-BDP-ZZ-XX-DR-L-00-101	
REVISION	
P06	