




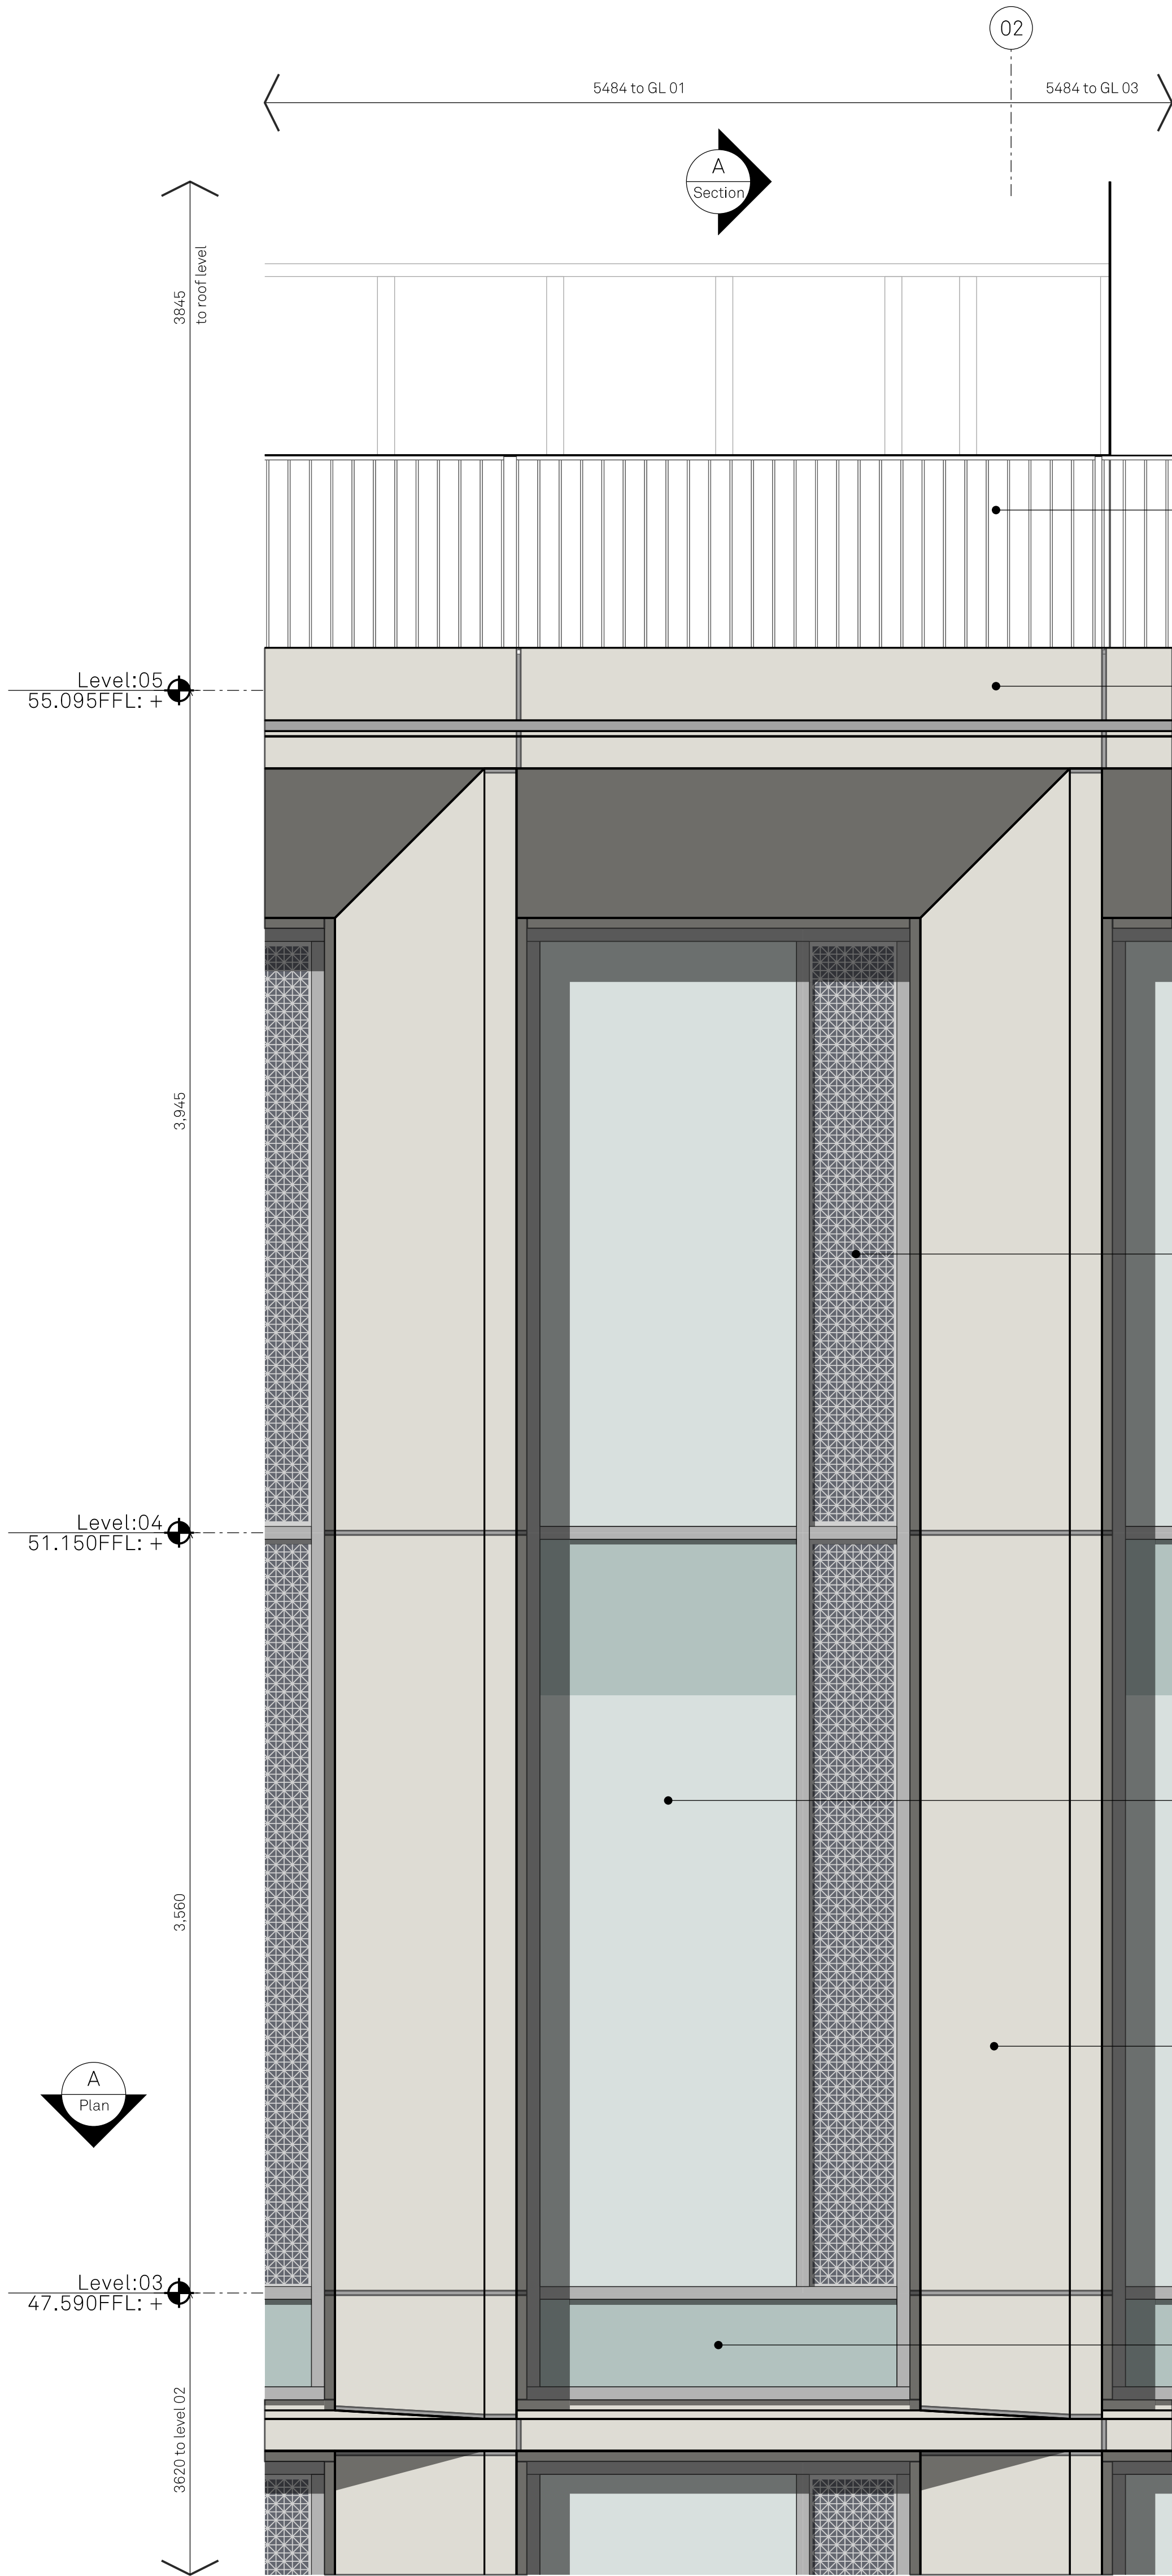

PARTIAL ELEVATION
Upper Levels & Roof Terrace

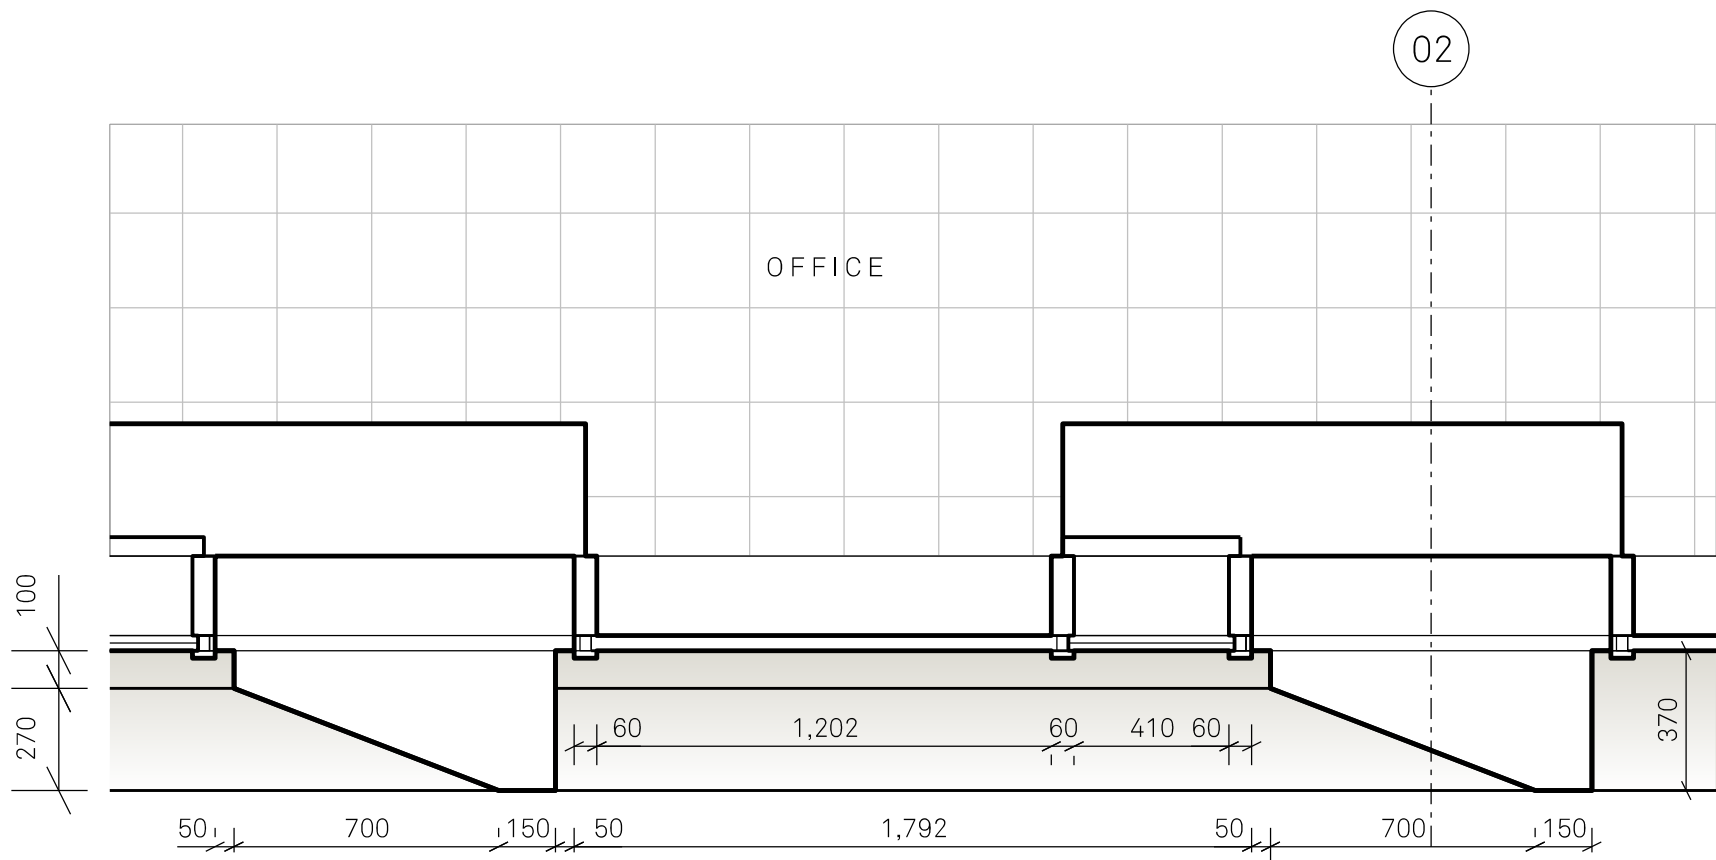

PLAN A
Typical Office Level

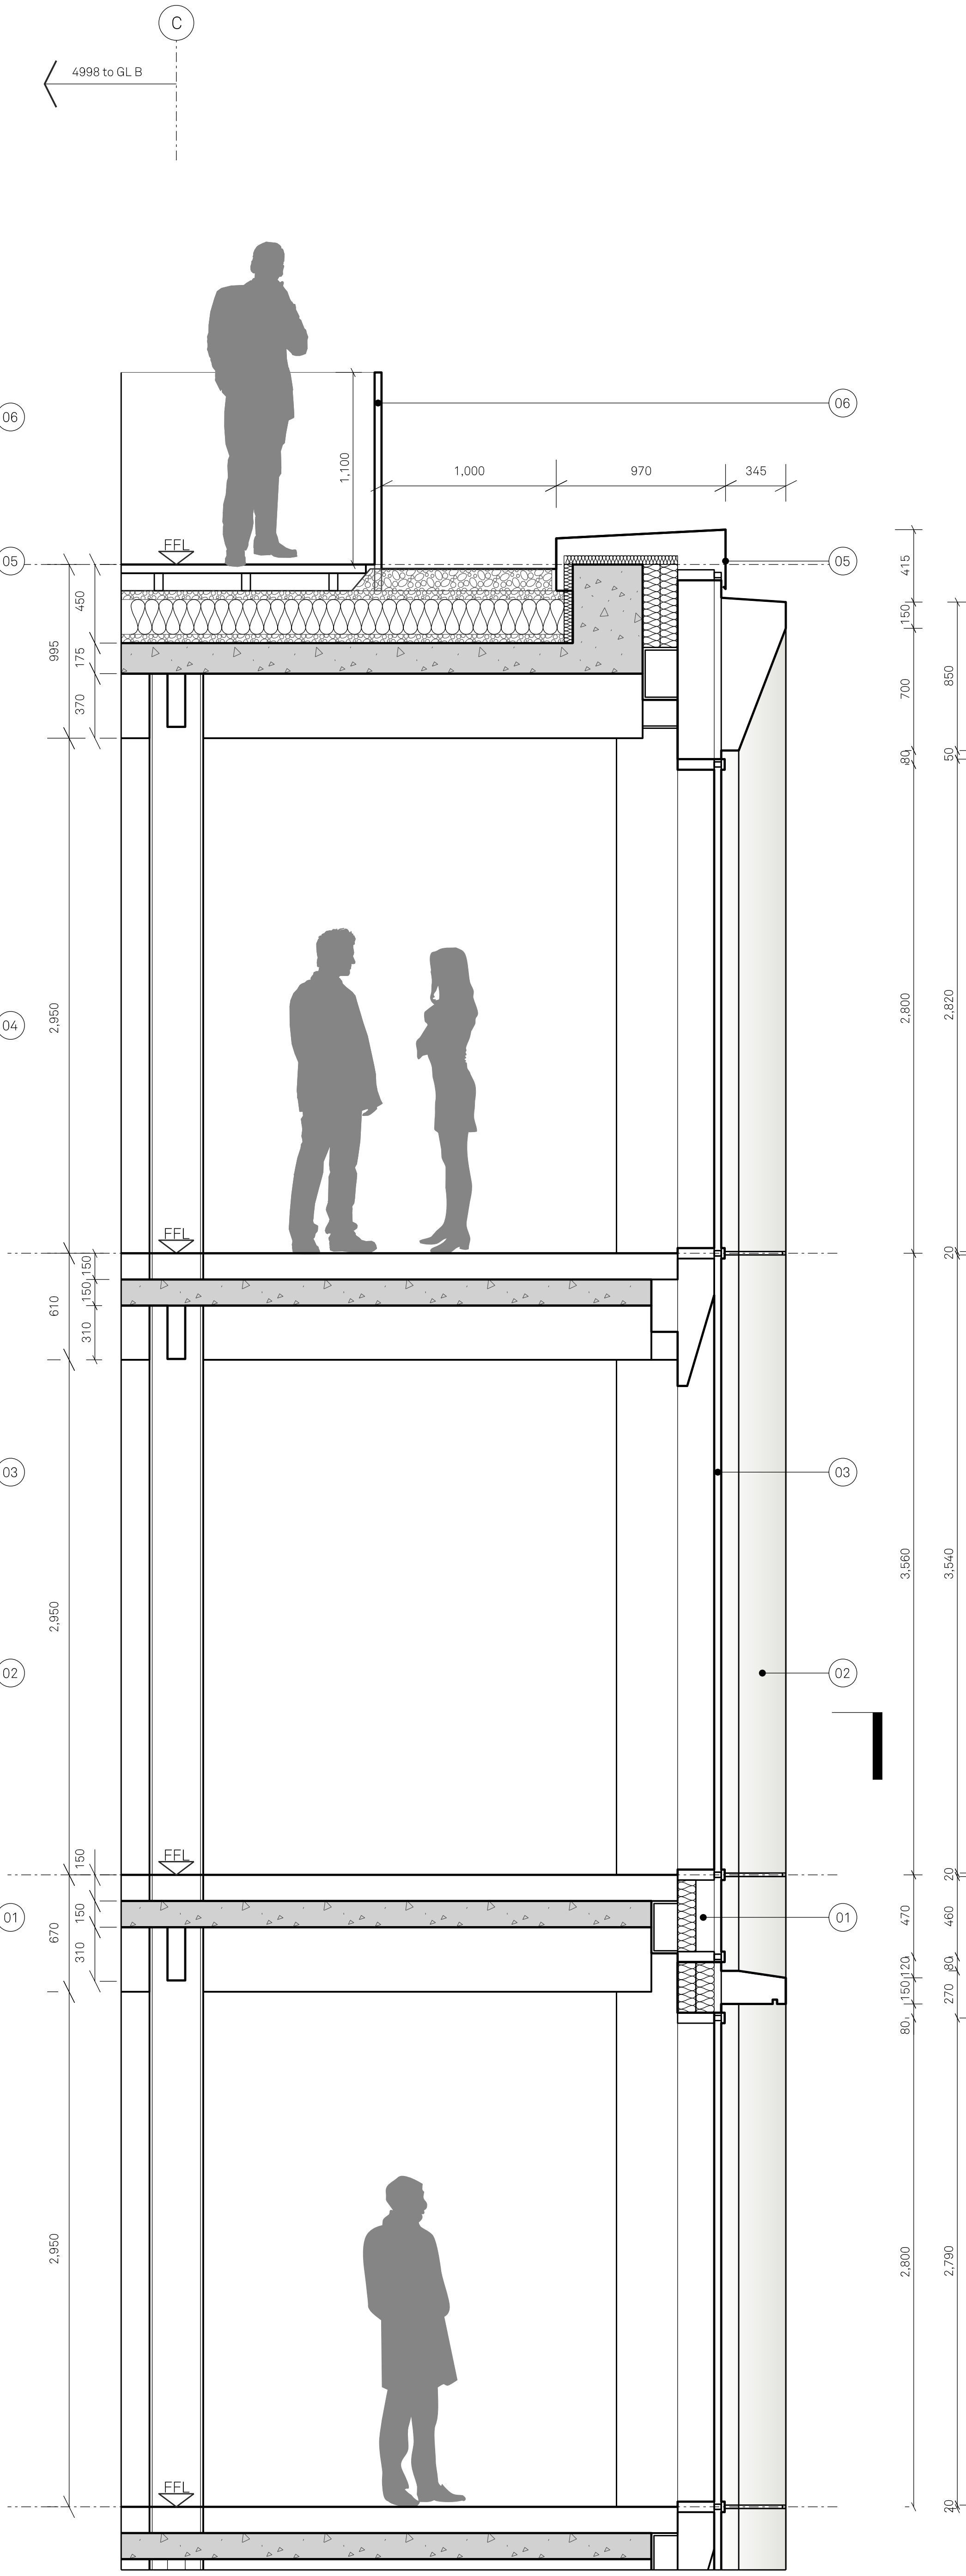

SECTION A
Office Levels and Roof Terrace

MATERIALITY KEY:

- 01 Shadow box within metallic silver capped curtain walling system
- 02 Anodised tapered metal rainscreen cladding - Champagne coloured
- 03 Metallic silver capped curtain wall system
- 04 Anodised silver laser cut vent panel Pattern TBC
- 05 Metallic PPC metal upstand flashing - Champagne coloured
- 06 Metallic silver PPC metal balustrade

Project Name:		Title:		Scale:	
Renaissance		Premier House - Block 1 Bay Study 03		1:20 @ A1	
Drawn:	Checked:	Status:	Project:	Drawing No:	Rev:
DK	FM	Planning	150	B1_10_4202	B
Details:					
- 05/08/22		Issued for Planning			

Jon Matthews Architects

Union, 2-10 Albert Square, Manchester, M2 6LW

0161 974 3690

Copyright of this drawing is vested in Jon Matthews Architects and must not be copied or reproduced without written consent. Figure dimensions only are to be taken from this drawing. Do not scale from this drawing. For full company disclosure please visit: www.jonmatthewsarchitects.com