




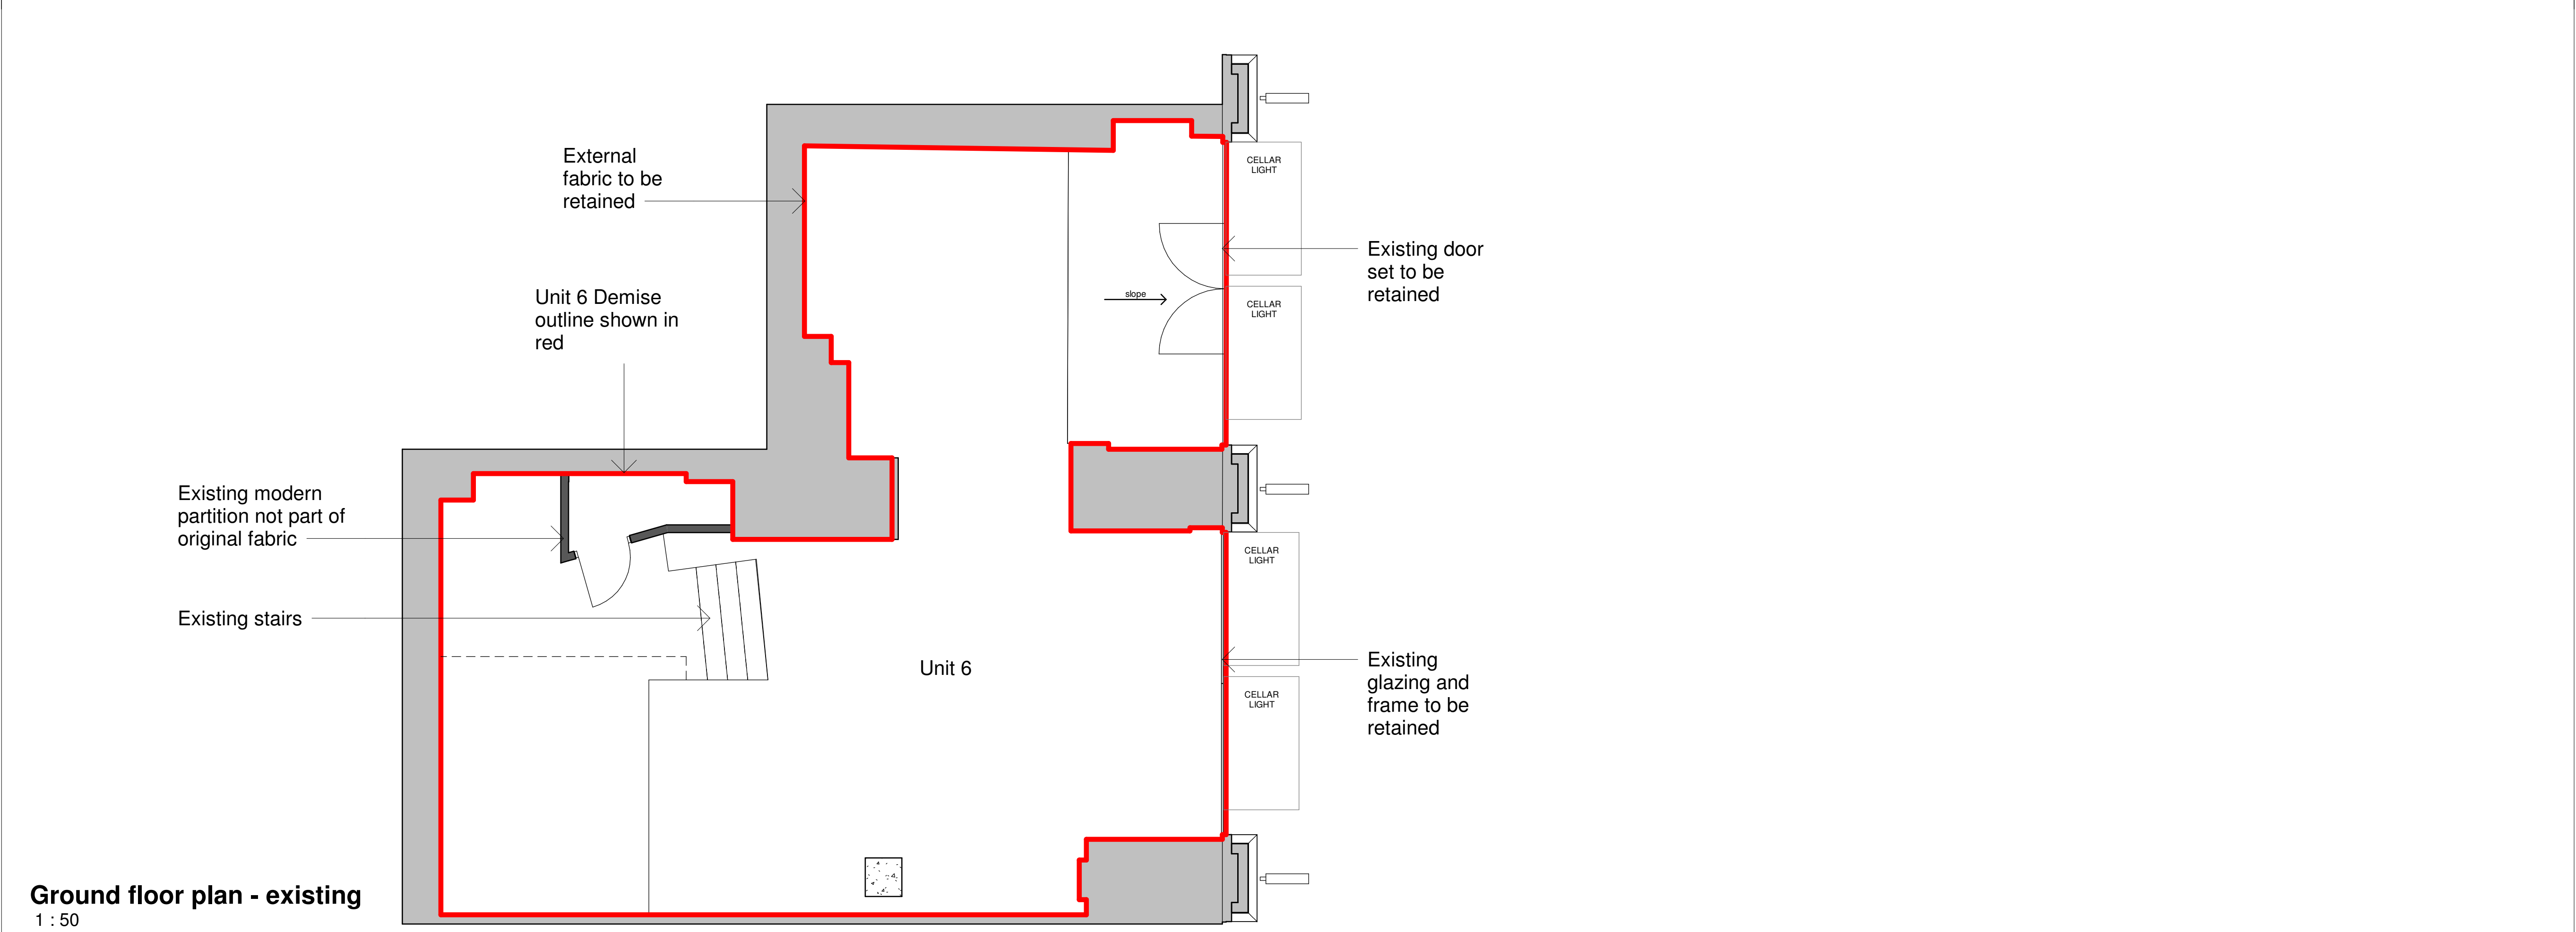

Ground floor plan - existing
1 : 50

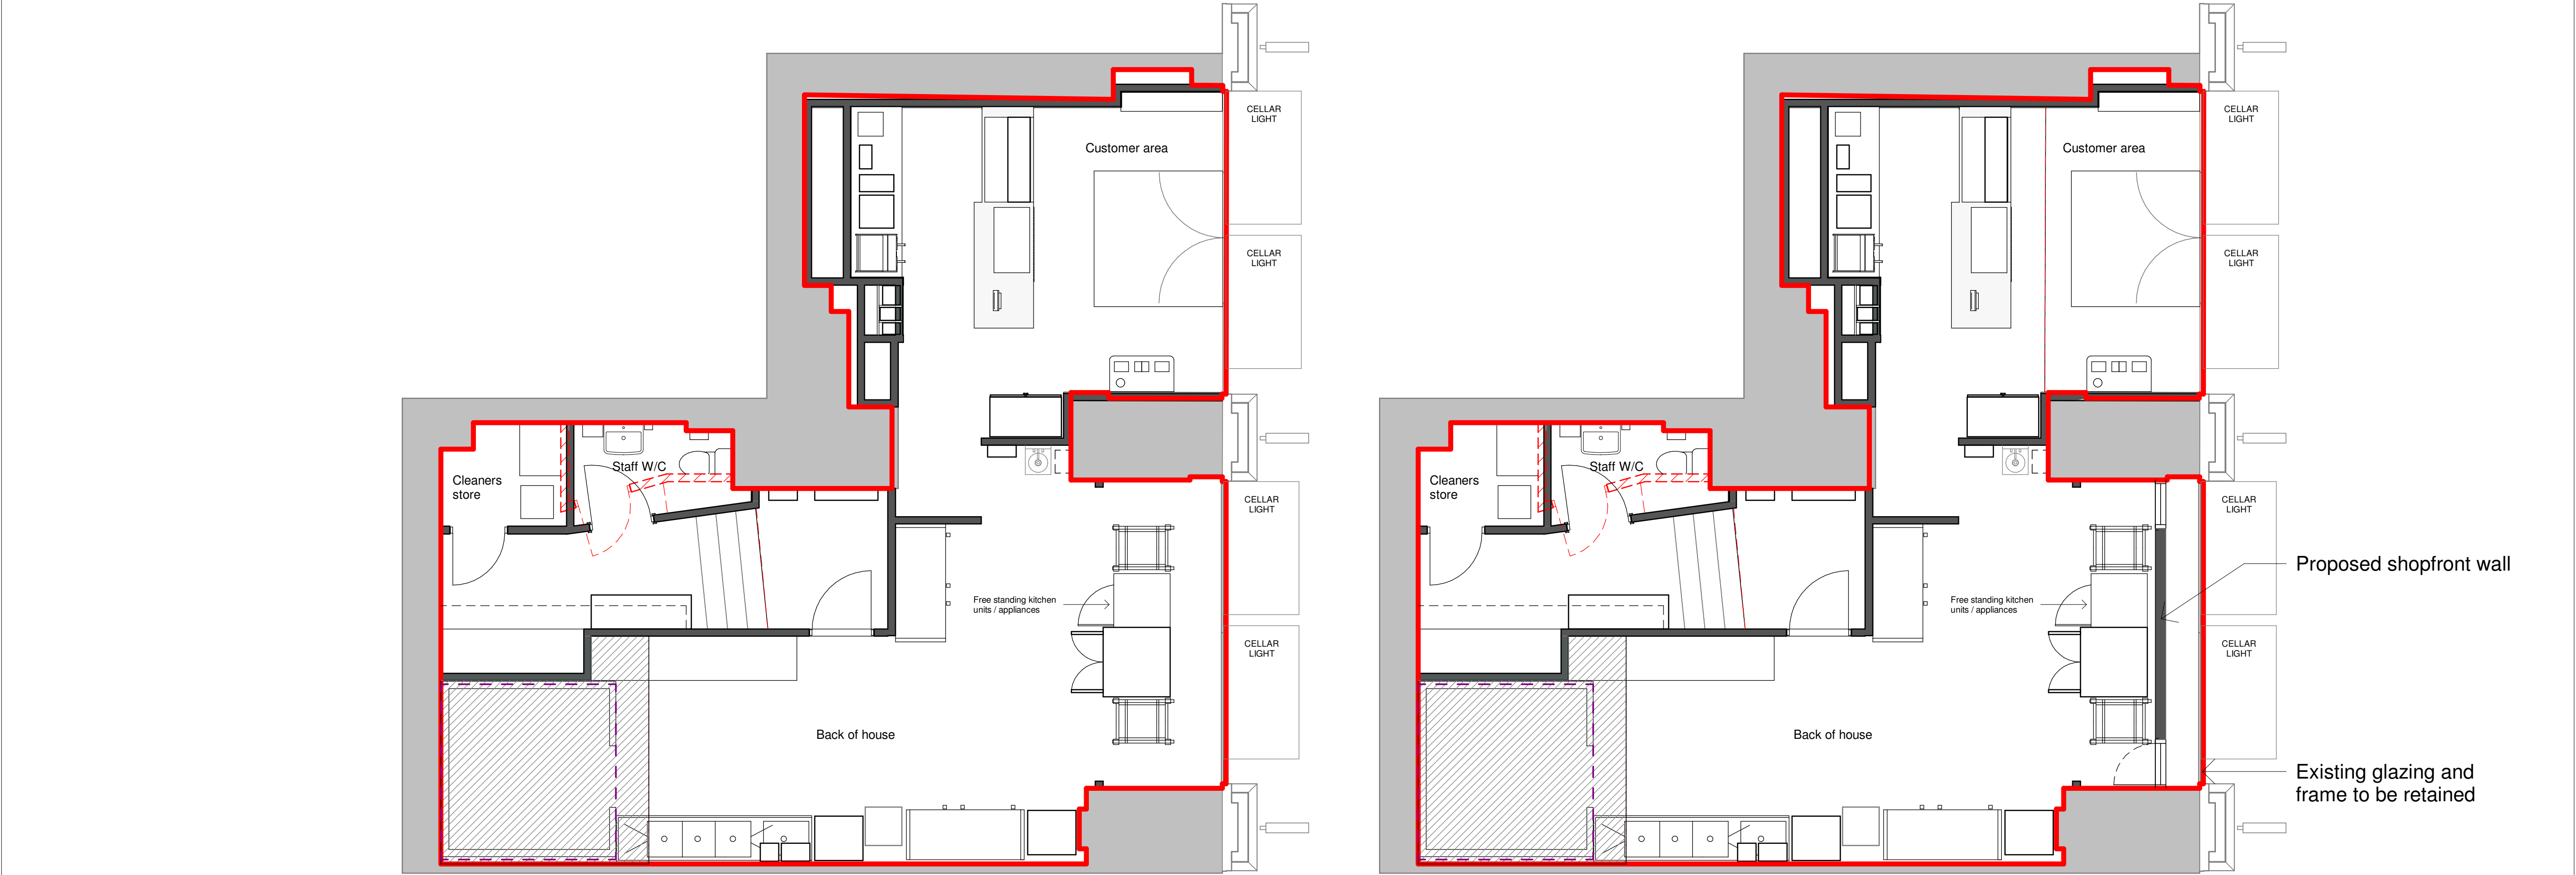

Ground floor plan - proposed approved layout Application
Reference 135612/LO/2022
1 : 50

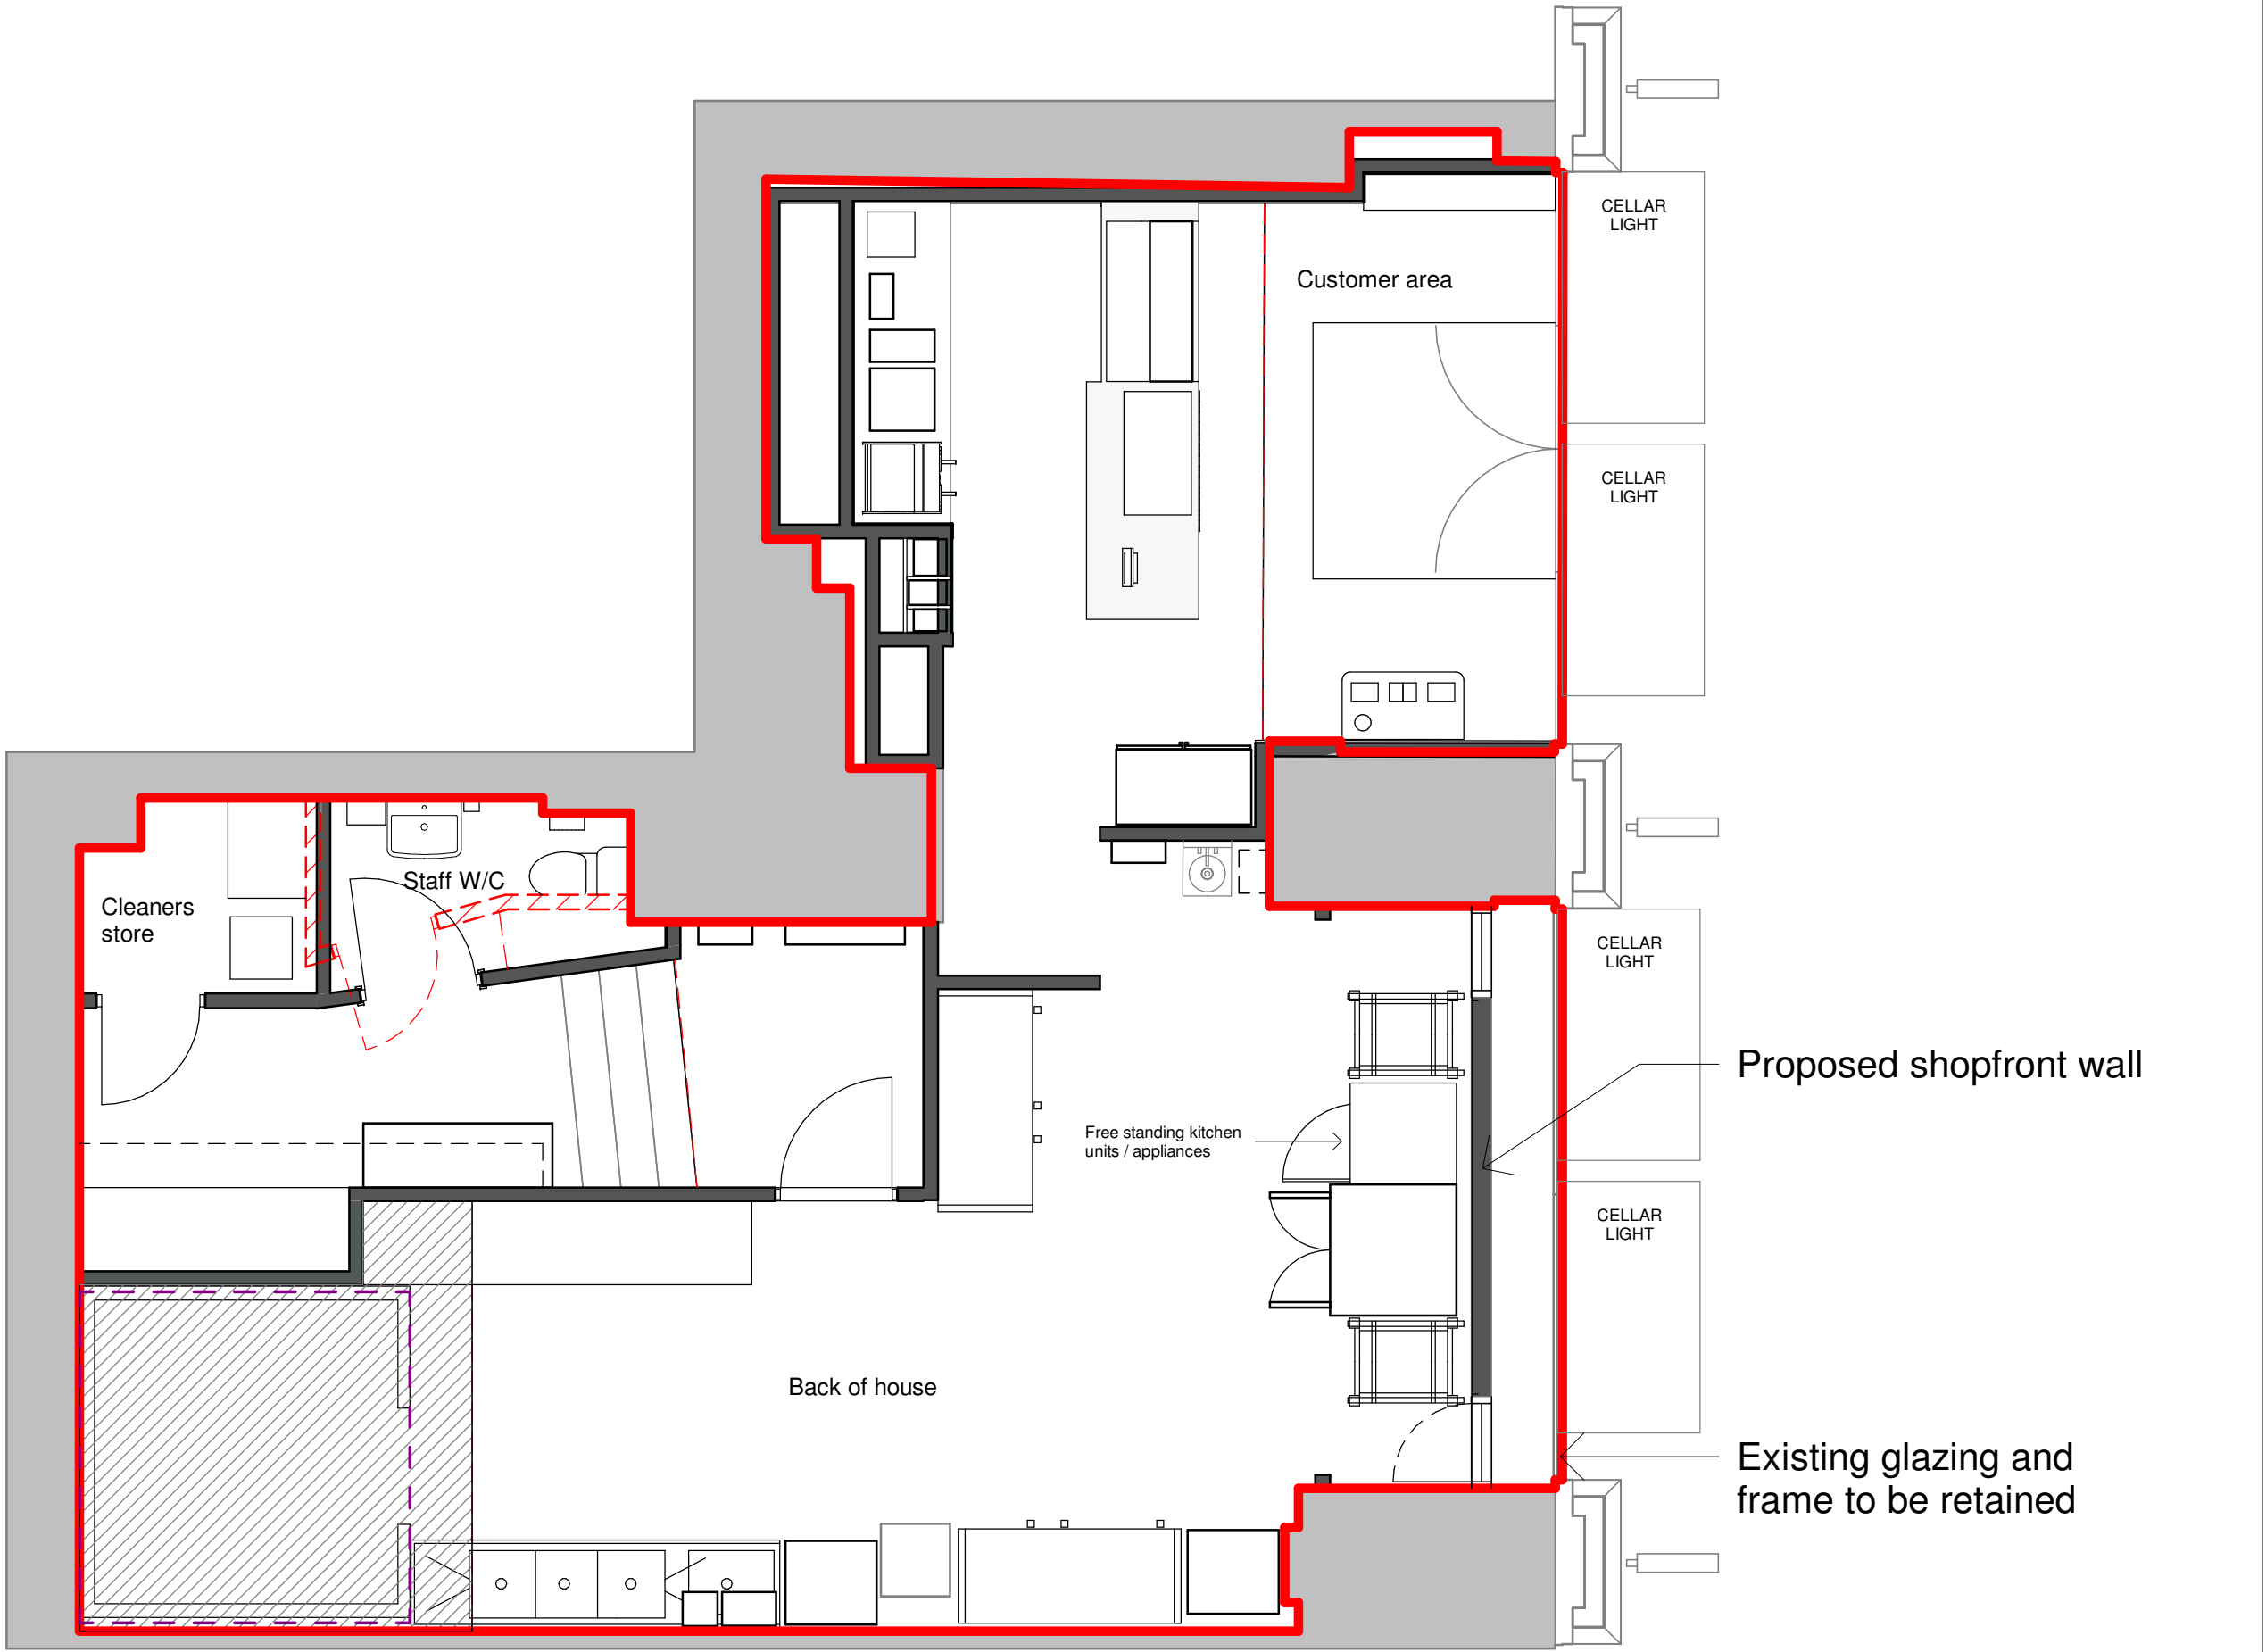

Ground floor plan - proposed layout with shopfront window display
1 : 50


Notes

Do not scale from this document, unless for the purposes of planning applications where a scale bar is provided. Refer to figured dimensions only. All dimensions to be verified on site prior to construction. Report all discrepancies or ambiguities to the Document Originator immediately. This document is to be read in conjunction with relevant documents, drawings and standards.

- Unit 6 Demise
- Existing wall
- Proposed wall
- Demolition of existing modern partition

P04	24/03/2023	Issued for LBA shopfront window	DCP	DP
P03	15/02/2023	Updated for issue to client and contractor	DCP	DP
P02	08/02/2023	Updated following comments	DCP	DP
P01	29/11/2022	Issued for LBA	DCP	DP

Rev	Date	Notes	Dm	Chk'd
-----	------	-------	----	-------

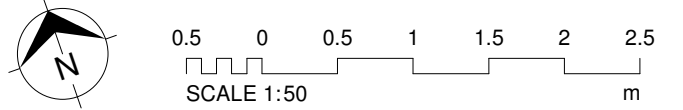

Document Originator

AWW

London 106 Weston Street, SE1 3QB 020 7160 6000
Plymouth East Quay House, PL4 0HK 01752 261 262
Bristol pivot + mark, 48-52 Baldwin Street, BS1 1QB 0117 923 2535

RIBA Chartered Practice www.aww-uk.com

Client

Insornmia Cookies

AWW Project Number 4591 Project Stage Stage 4

Project Title
IC, Unit 6, Cross Street
Manchester

Title
Ground floor plan - existing + proposed approved plan

Scale @ A1 Document Status
1 : 50 S2 - Suitable for Information

Project	Origin	Volume	Level	Type	Role	Number	Rev
4591	AWW	XX	00	DR	A	02202	P04