

ROOM G.24

- No cornice
- Ceiling is gone completely
- Exposed pipework



ROOM G.23

- Restricted access - Room is inaccessible due to collapsed ceiling and/or unsafe floor structure
- No cornice
- Ceiling has collapsed completely
- Vaulted ceiling has been exposed (brickwork)




ROOM G.25

- No cornice
- Ceiling has collapsed completely
- Precast concrete ceiling has been exposed as a result



ROOM G.26

- Restricted access - Room is inaccessible due to collapsed ceiling and/or unsafe floor structure
- No cornice
- Ceiling has collapsed completely
- Vaulted ceiling has been exposed (brickwork)

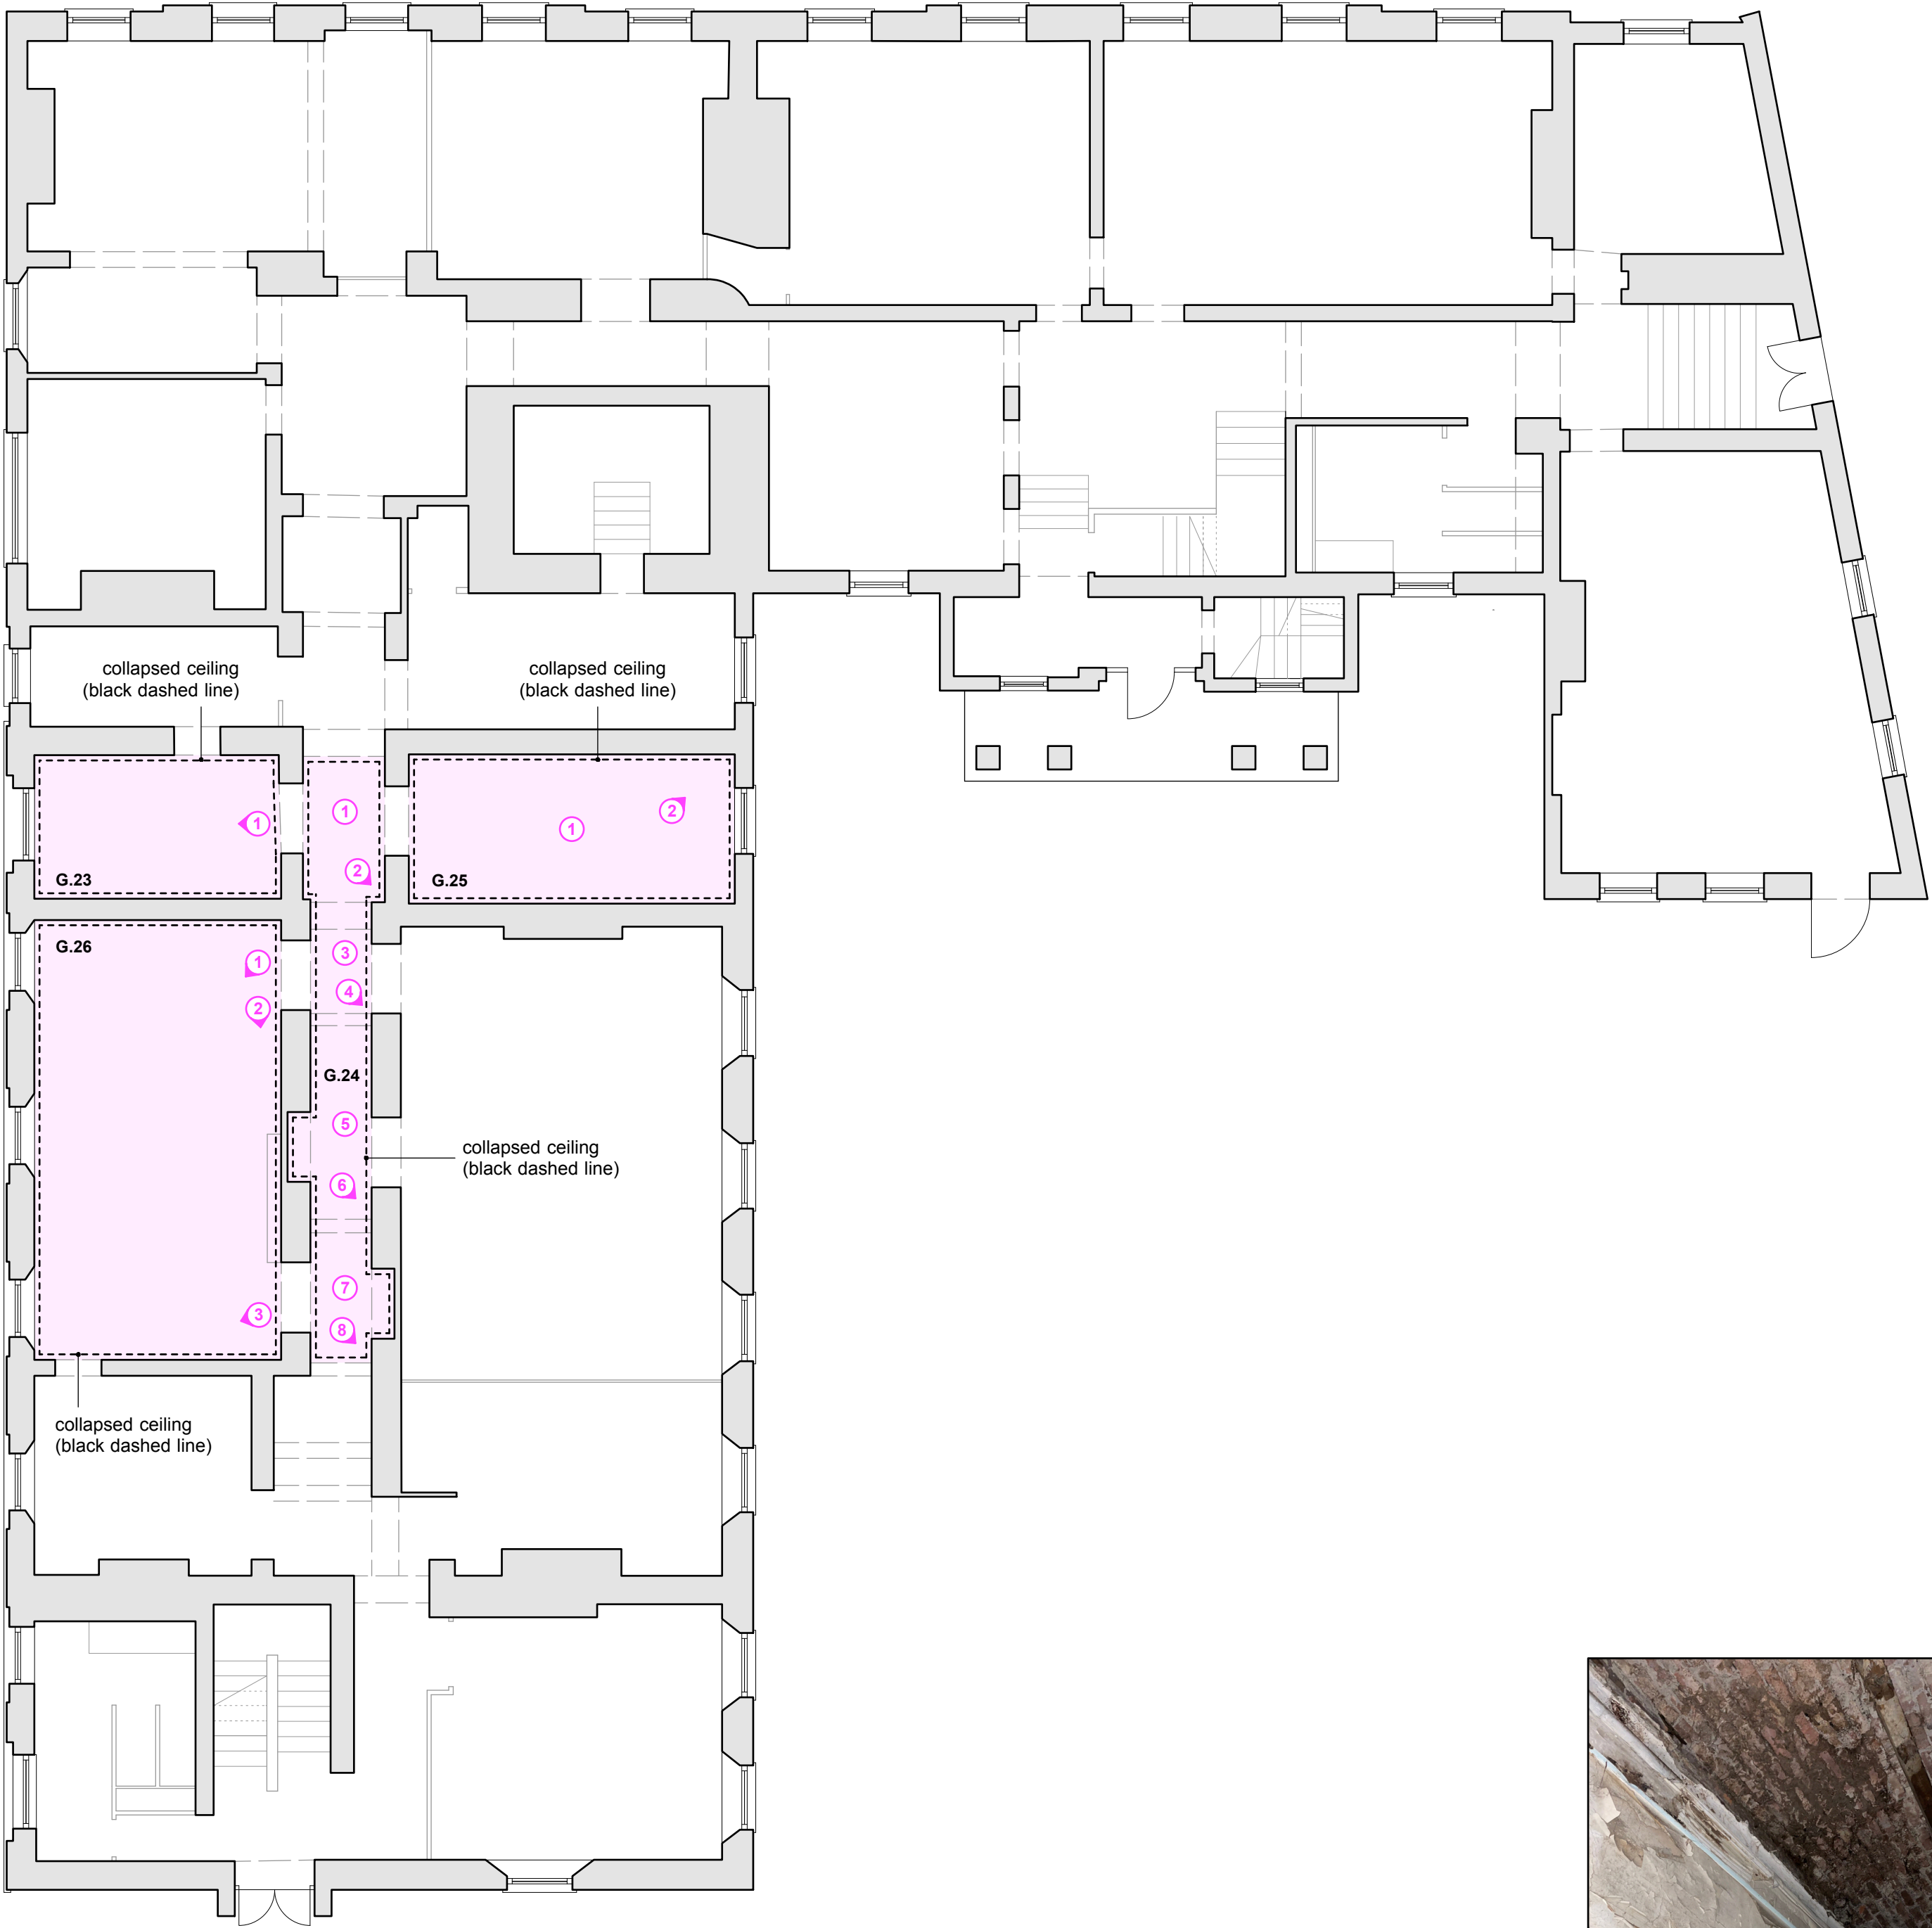

Do not scale from this drawing.
All dimensions are to be checked on site prior to commencing works on site. Discrepancy found between information given on this drawing and that given elsewhere or recorded on site shall be notified immediately to the project architect in writing.

PRELIMINARY ISSUE



rev.	date	description
1	2023	bridgewater house
2	2023	307
3	2023	L1 4NU
4	2023	GF ceilings & cornice
5	2023	scale: 1:100 @ a1